EP-07-221-11

DIGALERT
DIAL TOLL FREE
1-800-227-2600
AT LEAST TWO DAYS BEFORE YOU DIG
UNDERGROUND SERVICE ALERT OF NORTHERN CALIFORNIA

Stabilized Construction Entrance/Exit TC-1

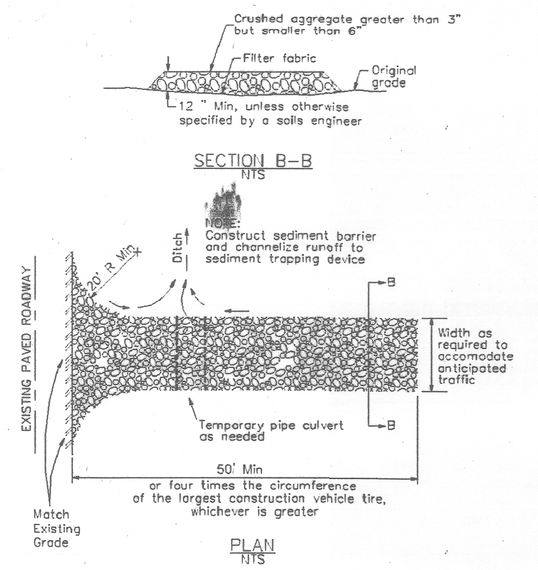

WM-8 Concrete Waste Management

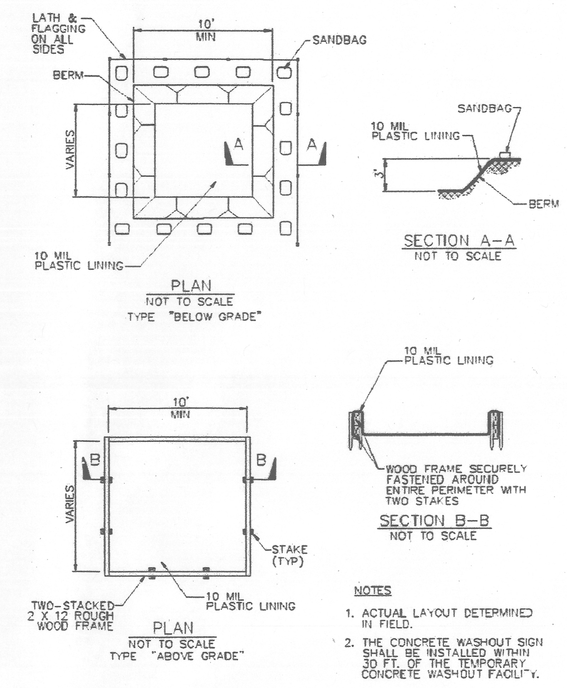

NOTES

1. ACTUAL LAYOUT DETERMINED IN FIELD.
2. THE CONCRETE WASHOUT SIGN SHALL BE INSTALLED WITHIN 30 FT. OF THE TEMPORARY CONCRETE WASHOUT FACILITY.

SE-5 Fiber Rolls

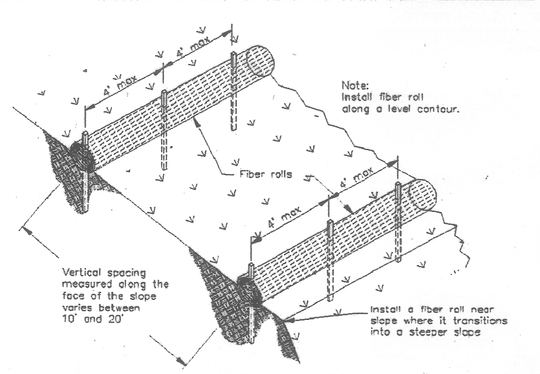

SE-1 Silt Fence

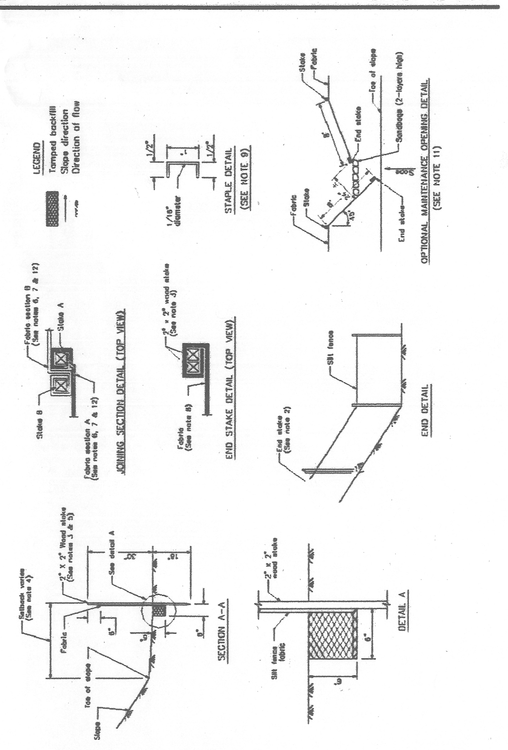

REGISTERED PROFESSIONAL ENGINEER
ROBERT F. GIRTSCHER
NO. 063087
EXP. 06-30-08
CIVIL
STATE OF CALIFORNIA

REVISIONS	DATE

SCALE: AS NOTED
DRAWN BY: RFC
DESIGNED BY: RFC
CHECKED BY: RFC

Giuliani & Kull, Inc.
Engineers • Planners • Surveyors
440 S. Yosemite Avenue, Suite A, Oakdale, CA 95361
(209) 847-8726 Fax (209) 847-7323
Auburn • San Jose • Oakdale

PRIVATE ROADWAY PLANS
27744 E. CARTER ROAD
SAN JOAQUIN COUNTY, CALIFORNIA

EROSION CONTROL DETAILS

SHEET
C11

OF 11

JOB NO.
03133B

P:\2003\03133 B\dwg\erodetails.dwg 7/25/2007 10:44am