PS-08-3452

SCALE: N 1" = 20'

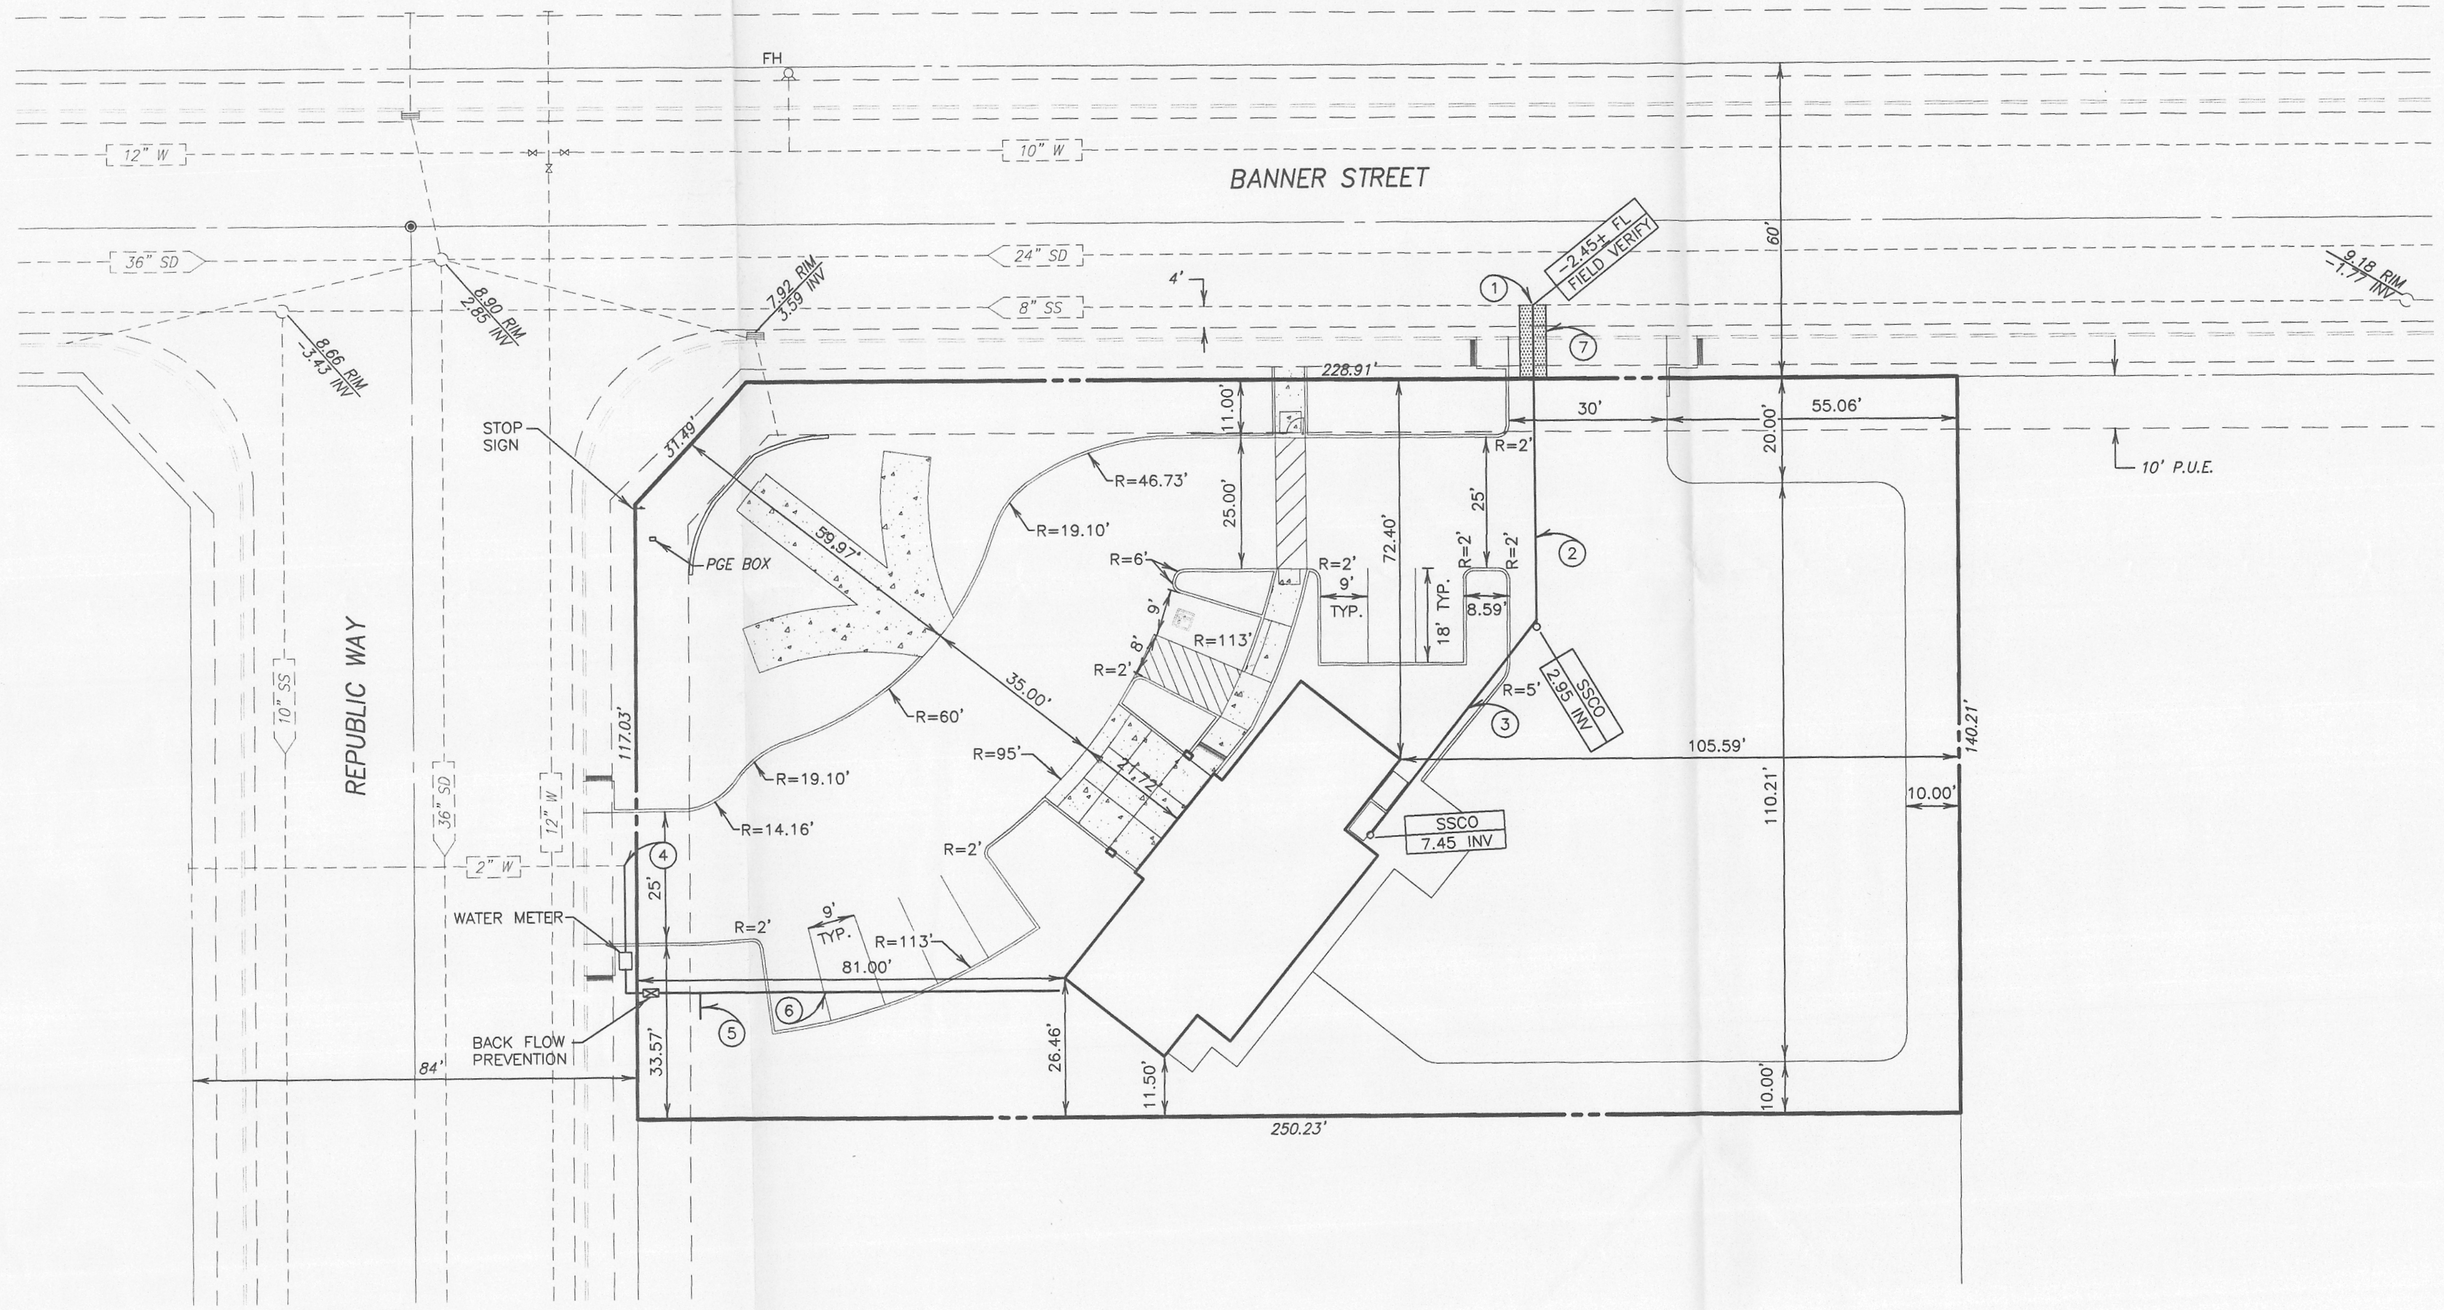

GENERAL NOTES:

1. WATER SERVICES SHALL BE IN CONFORMANCE WITH SJCO STD. (W-W8)
2. SANITARY SEWER SERVICES SHALL BE IN CONFORMANCE WITH SJCO STD. (S-7A)
3. SANITARY SEWER CLEANOUTS LOCATED IN DRIVEWAYS SHALL HAVE TRAFFIC RATED COVERS.

CONSTRUCTION NOTES:

1. CONNECT TO EXISTING SANITARY SEWER.
2. INSTALL 60 LF 4" SS S=0.090.
3. INSTALL 50 LF 4" SS S=0.090.
4. CONNECT TO EXISTING 2" WATER, INSTALL 2" WATER SERVICE WITH METER AND BACKFLOW PREVENTION.
5. INSTALL 1" IRR. SERVICE
6. INSTALL 85 LF 1" W.
7. TRENCH AND BACK FILL PER S.J. CO. STD. R-29

LEGEND

BOW	BACK OF WALK
CB	CATCH BASIN
FD	FOUND
FH	FIRE HYDRANT
INV	INVERT
MH	MANHOLE
MON.	MONUMENT
OG	ORIGINAL GROUND
P.U.E.	PUBLIC UTILITY EASEMENT
SS	SANITARY SEWER
SSMH	SANITARY SEWER MANHOLE
SFN	SEARCH FOUND NOTHING
SD	STORM DRAIN
SDMH	STORM DRAIN MANHOLE
TC	TOP OF CURB
W	WATER
	FIRE HYDRANT
	WATER VALVE
	MONUMENT BOX

DILLON & MURPHY
CONSULTING CIVIL ENGINEERS
ENGINEERING · PLANNING · SURVEYING
1820 W. KETTLEMAN LANE, SUITE E, LODI, CALIFORNIA 95242 (209) 334-6613

DELTA DIESEL TRUCK DEALERSHIP

5860 W. BANNER STREET APN 055-320-42

UTILITY AND DIMENSION PLAN

OCTOBER, 2008
LODI, CALIFORNIA 95242

REV. NO.	DESCRIPTION	DATE

SCALE: 1" = 20'
DRAWN BY: BH
DESIGNED BY:
CHECKED BY: CD
AS BUILT BY:

BENCH MARK: Z-AA-13.6 El: 8.54
DESCRIPTION: BRASS CAP AT THE INTERSECTION OF KINGDON ROAD AND THORNTON ROAD. USC&GS 1929 DATUM

SHEET 2 OF 3 SHEETS
JOB NO. 0788

S:\2007\0788\UTILITY PLAN.dwg