APPLICATION FOR ENCROACHMENT PERMIT

PLEASE PRINT:

Date 4/9/13

To: San Joaquin County
Department of Public Works

Dietz Engineering and Construction, Inc.
(Applicant Name)

3323 S. Koster Road
(Mailing Address)

Tracy, CA 93304-9142
(City, State, Zip Code)

(209) 832-2910
(Area Code - Telephone Number)

OFFICE USE ONLY

JOB #	110005	REF #	
APN		CR #	
EXP. DATE	6/1/13		
VALID	5/10/13 TO 6/1/13		DRIVEWAYS:
STREET	11TH STREET		*
AREA	TRACY QUAD SW		*
TYPE	BORES		*
FORMS	SS/WW, P-29		
NOTES	*REMOVAL OF MONITORING WELLS*		

Sketch (Detailed plans may be submitted)

See attached, location map, site plan and traffic control plans.

The undersigned hereby applies for permission to excavate, construct and/or otherwise encroach on County Highway Right-of-Way on the North side of West 11th Street, Tracy, CA approximately 100 ft. E to feet/mile 300ft. W of CHRISMAN ROAD, , by performing the following work (description of work):

As directed by the San Joaquin County Environmental Health Department close the following groundwater-quality monitoring wells
MW-8, MW-7, MW-6 , MW-5 and MW-13

Work will commence on or about May 10, 2013 for approximately 2 days.

I, the undersigned, certify that I am the owner of the respective property, or am qualified to represent the owner and agree to do the work described above in accordance with the rules and regulations of San Joaquin County and subject to inspection and approval.

N. B. Dietz Contractor
Signature of Applicant - Title

4/9/13
Date

E:\PUB-SV.WK\MASTER.PS\ENCROACHMENT PERMIT APPLICATION.DOC (01/08)

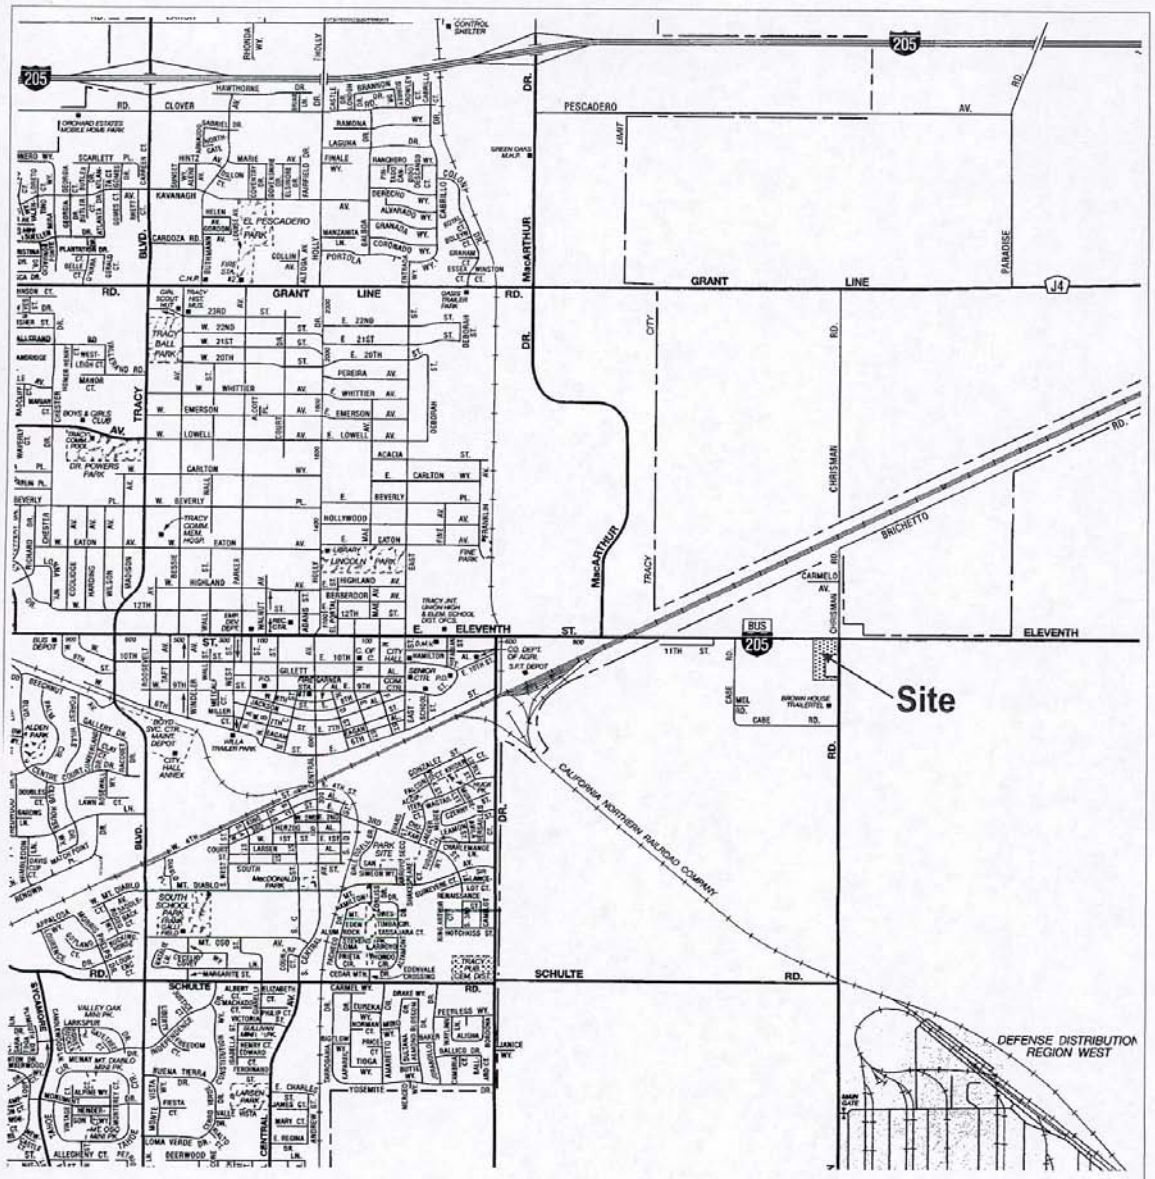

Basemap: AAA, Tracy and Vicinity (11/94)

SITE LOCATION

Former Fueling Station at 7500 West Eleventh Street
Tracy, California

FIG 1	**The San Joaquin Company Inc.**	Project Number: 9902.018	
		Drawn by: GNM	Date: 10/15/04

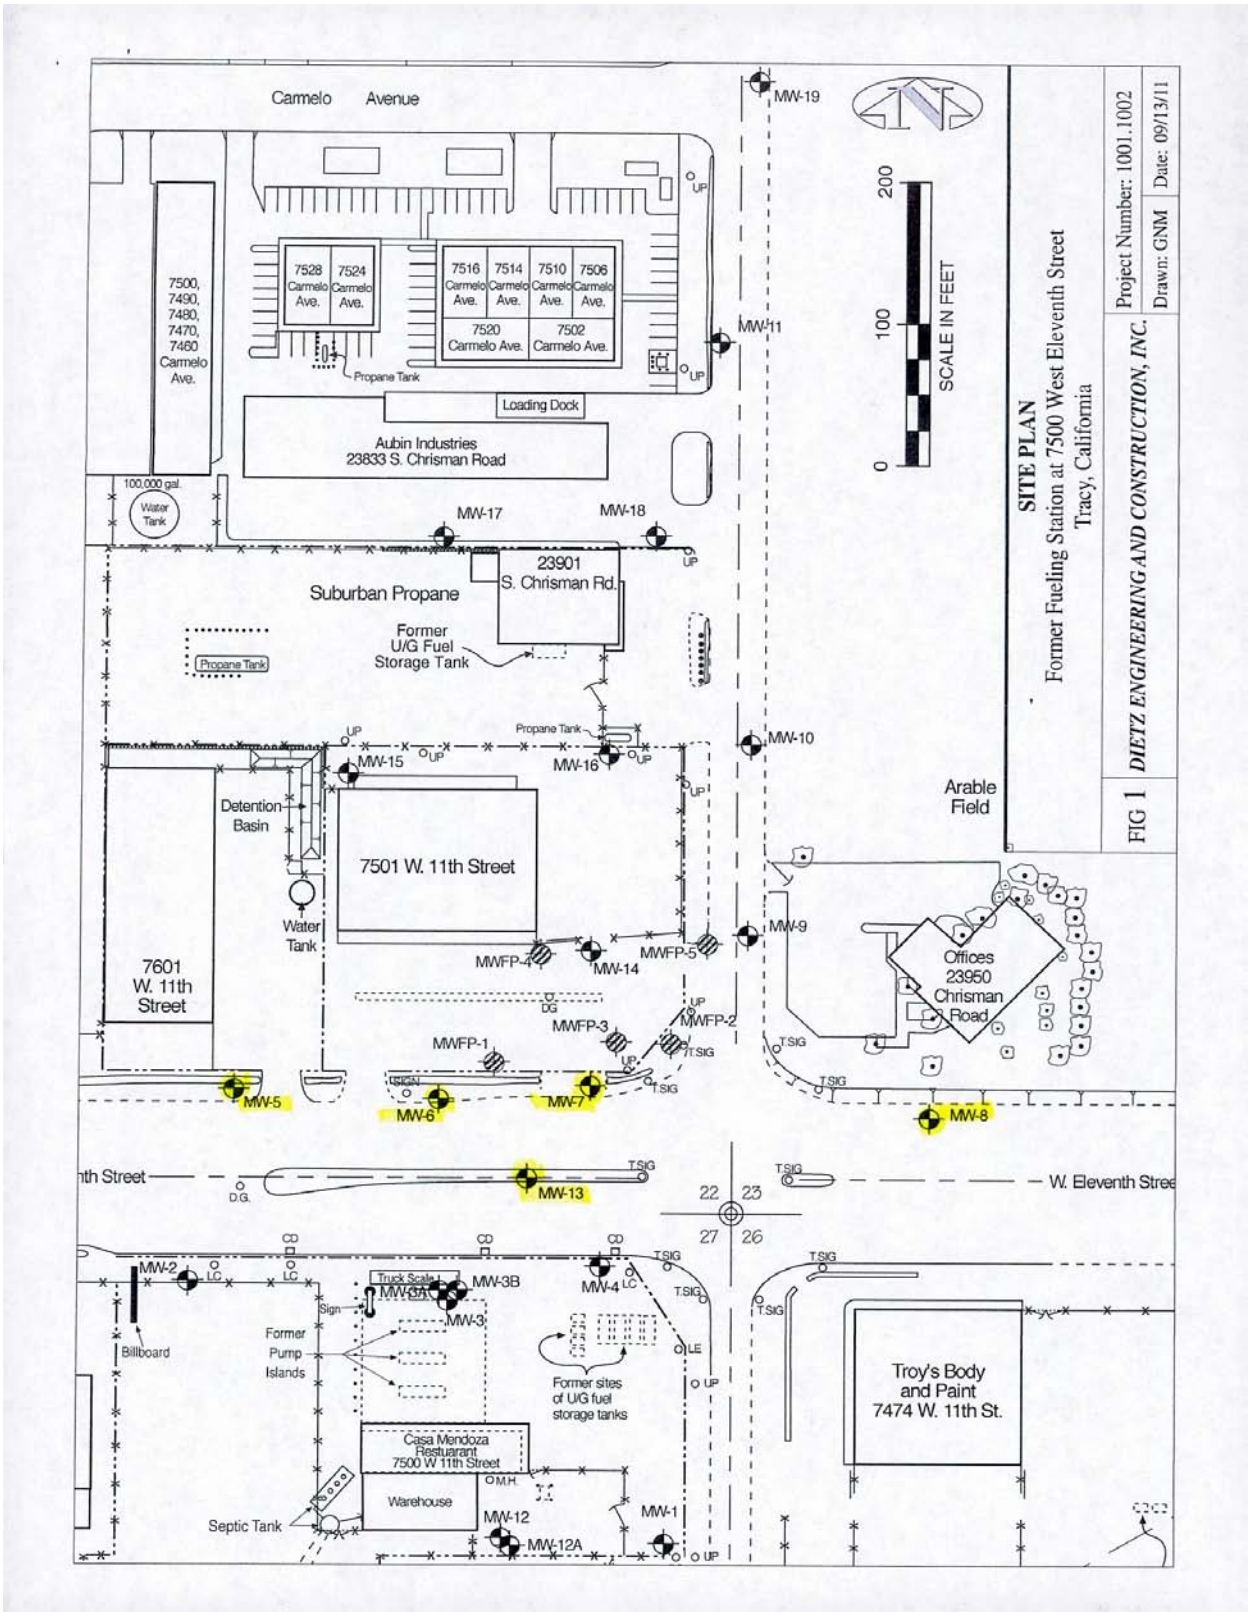
Carmelo Avenue
MW-19
MW-11
MW-10
MW-9
MW-17
MW-18
MW-15
MW-16
MW-14
MW-13
MW-12
MW-12A
MW-1
MW-2
MW-3
MW-3A
MW-3B
MW-4
MW-5
MW-6
MW-7
MW-8
MWFP-1
MWFP-2
MWFP-3
MWFP-4
MWFP-5
7500, 7490, 7480, 7470, 7460 Carmelo Ave.
7528 Carmelo Ave.
7524 Carmelo Ave.
7516 Carmelo Ave.
7514 Carmelo Ave.
7510 Carmelo Ave.
7506 Carmelo Ave.
7520 Carmelo Ave.
7502 Carmelo Ave.
Propane Tank
Loading Dock
Aubin Industries
23833 S. Chrisman Road
100,000 gal. Water Tank
23901 S. Chrisman Rd.
Suburban Propane
Former U/G Fuel Storage Tank
Detention Basin
7501 W. 11th Street
Water Tank
7601 W. 11th Street
Arable Field
Offices 23950 Chrisman Road
Troy's Body and Paint 7474 W. 11th St.
Casa Mendoza Restaurant 7500 W 11th Street
Warehouse
Septic Tank
Billboard
Former Pump Islands
Former sites of U/G fuel storage tanks
Truck Scale
Sign
W. Eleventh Street
SCALE IN FEET
0
100
200
SITE PLAN
Former Fueling Station at 7500 West Eleventh Street
Tracy, California
FIG 1 DIETZ ENGINEERING AND CONSTRUCTION, INC.
Project Number: 1001.1002
Drawn: GNM
Date: 09/13/11

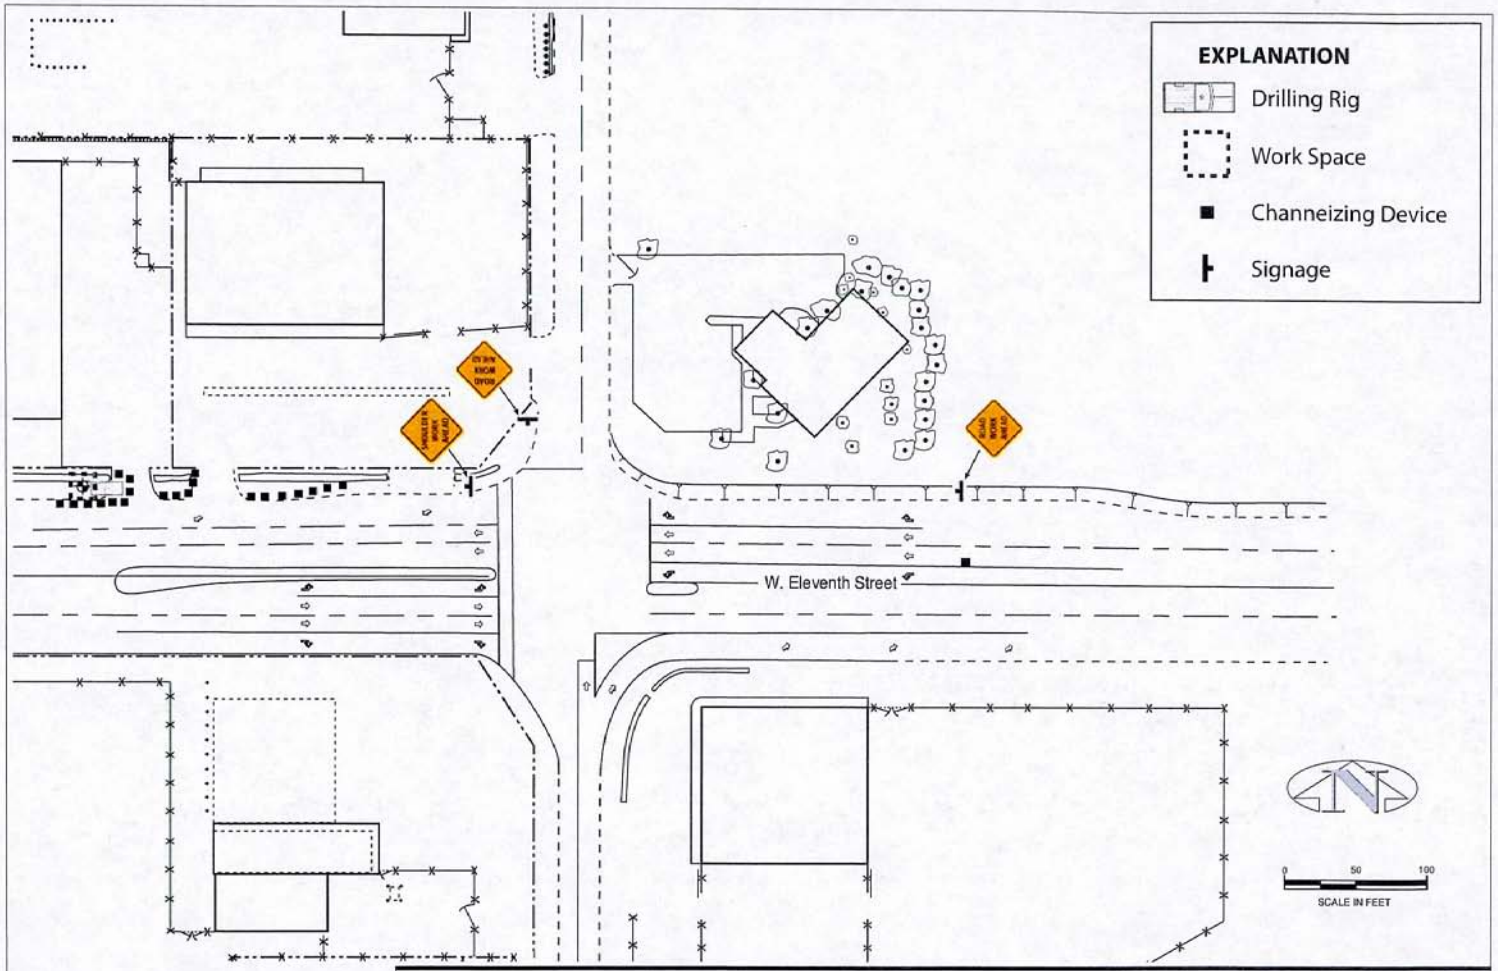

NOTES:
1. Site occupancy duration approximately 30 minutes.

2. This drawing was produced from various resources and a limited tape survey. It is not based on a topographic survey. All dimensions are approximate. (Updated 09/13/11)

TRAFFIC PLAN MW-5
Former Fueling Station at 7500 West Eleventh Street
Tracy, California

FIG 2	*DIETZ ENGINEERING AND CONSTRUCTION, INC.*	Project Number: 1001.1002	
		Drawn by: GNM	Date: 03/29/13

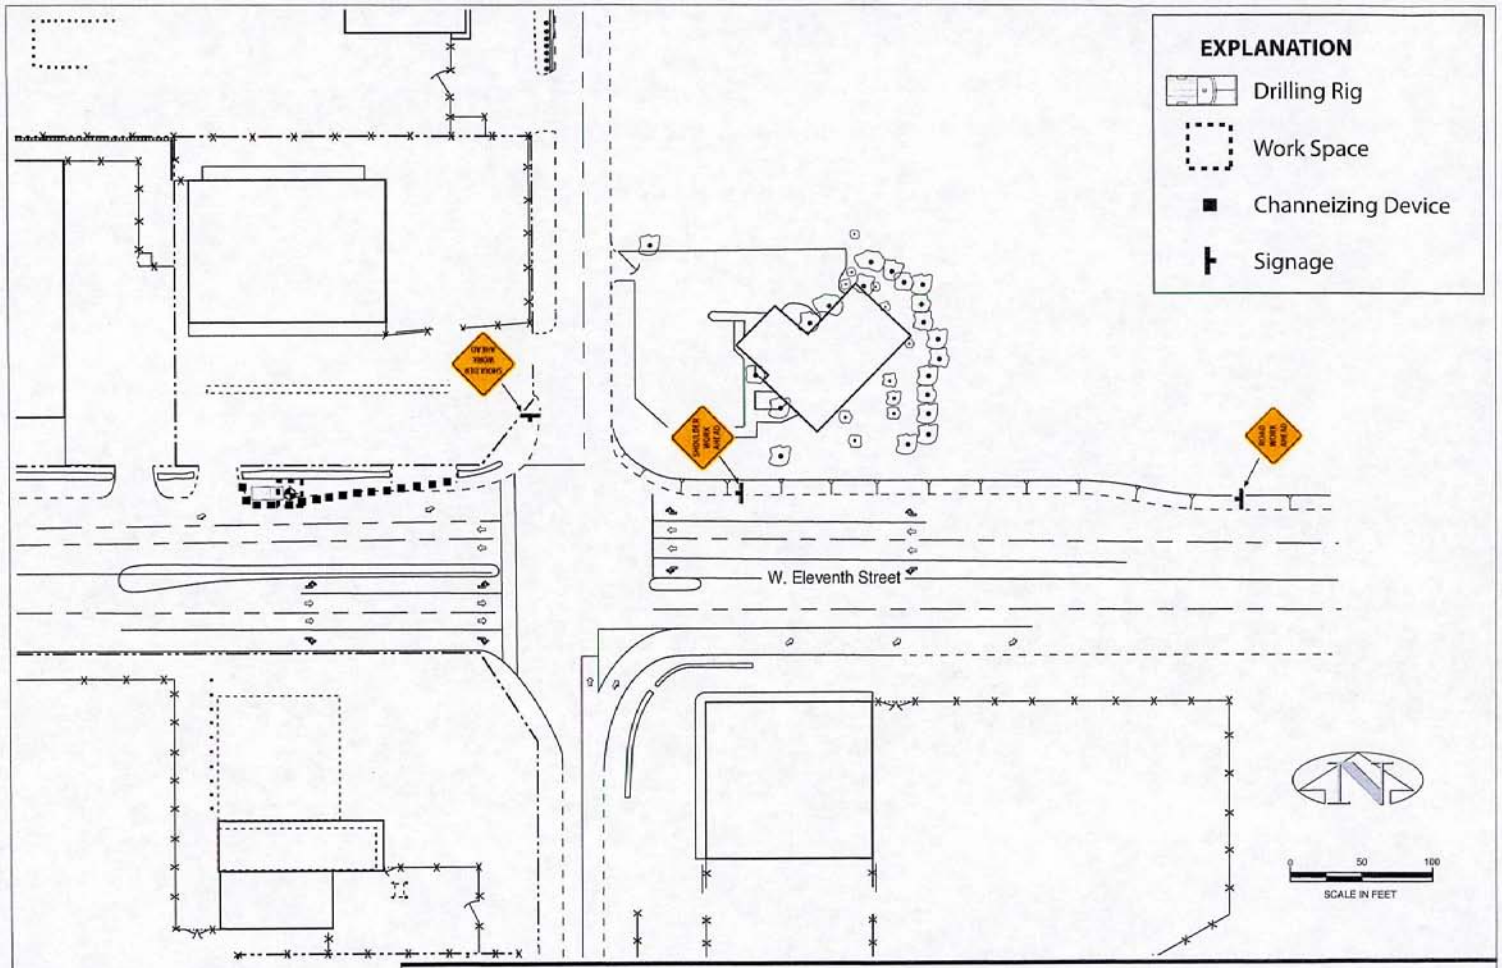

NOTES:
1. Site occupancy duration approximately 30 minutes.

2. This drawing was produced from various resources and a limited tape survey. It is not based on a topographic survey. All dimensions are approximate. (Updated 09/13/11)

TRAFFIC PLAN MW-6
Former Fueling Station at 7500 West Eleventh Street
Tracy, California

FIG 2	*DIETZ ENGINEERING AND CONSTRUCTION, INC.*	Project Number: 1001.1002	
		Drawn by: GNM	Date: 03/29/13

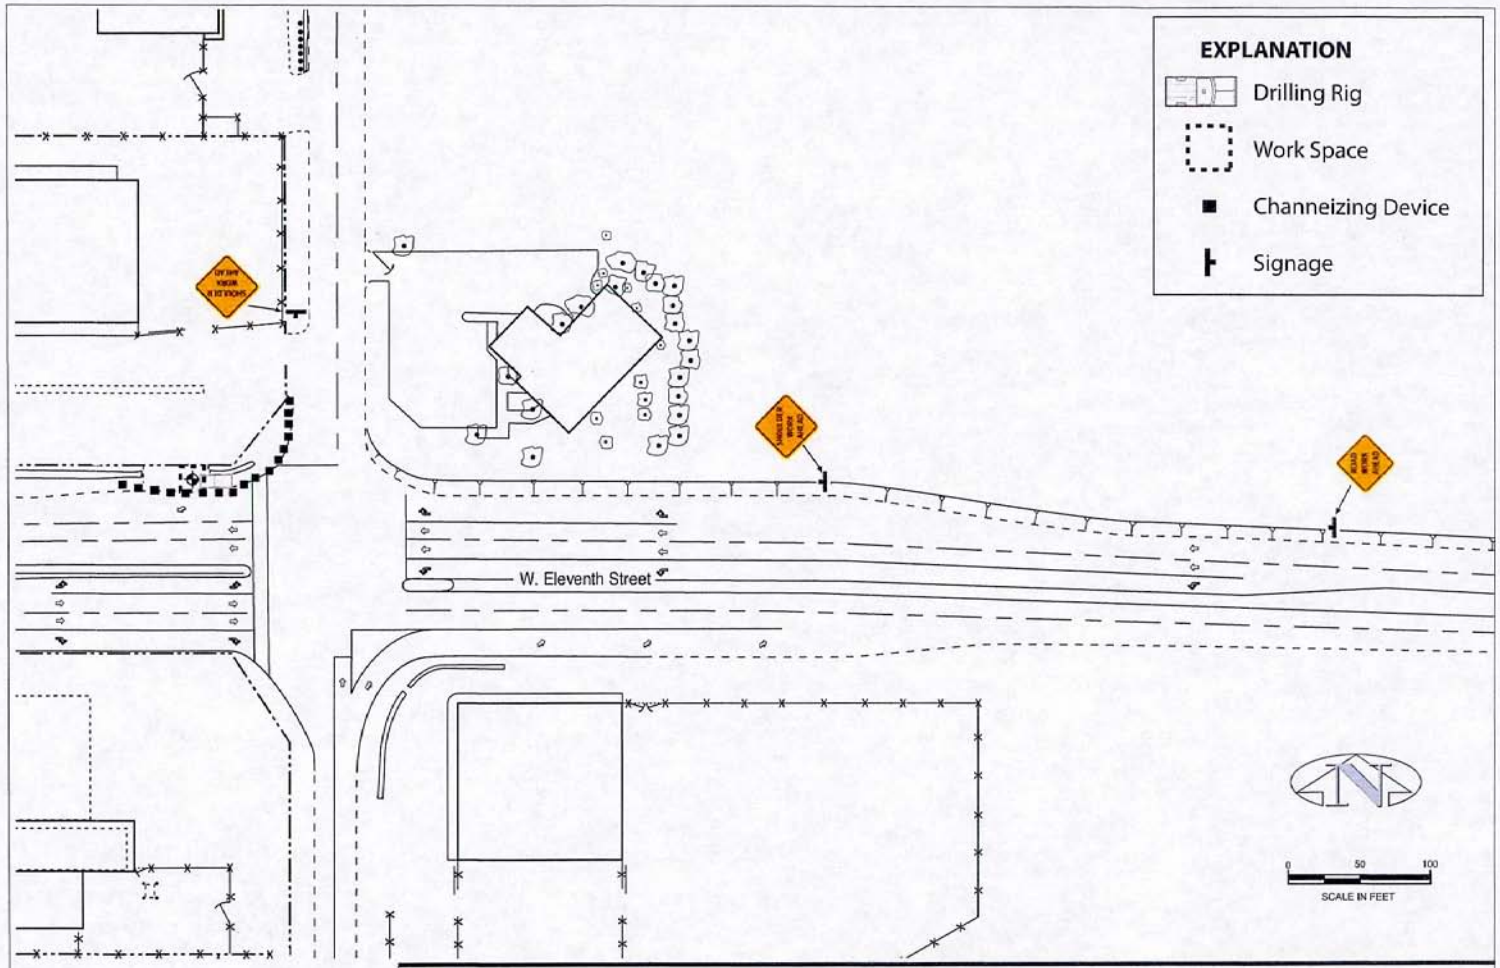

NOTES:
1. Site occupancy duration approximately 30 minutes.

2. This drawing was produced from various resources and a limited tape survey. It is not based on a topographic survey. All dimensions are approximate. (Updated 09/13/11)

TRAFFIC PLAN MW-7
Former Fueling Station at 7500 West Eleventh Street
Tracy, California

FIG 2	*DIETZ ENGINEERING AND CONSTRUCTION, INC.*	Project Number: 1001.1002	
		Drawn by: GNM	Date: 03/29/13

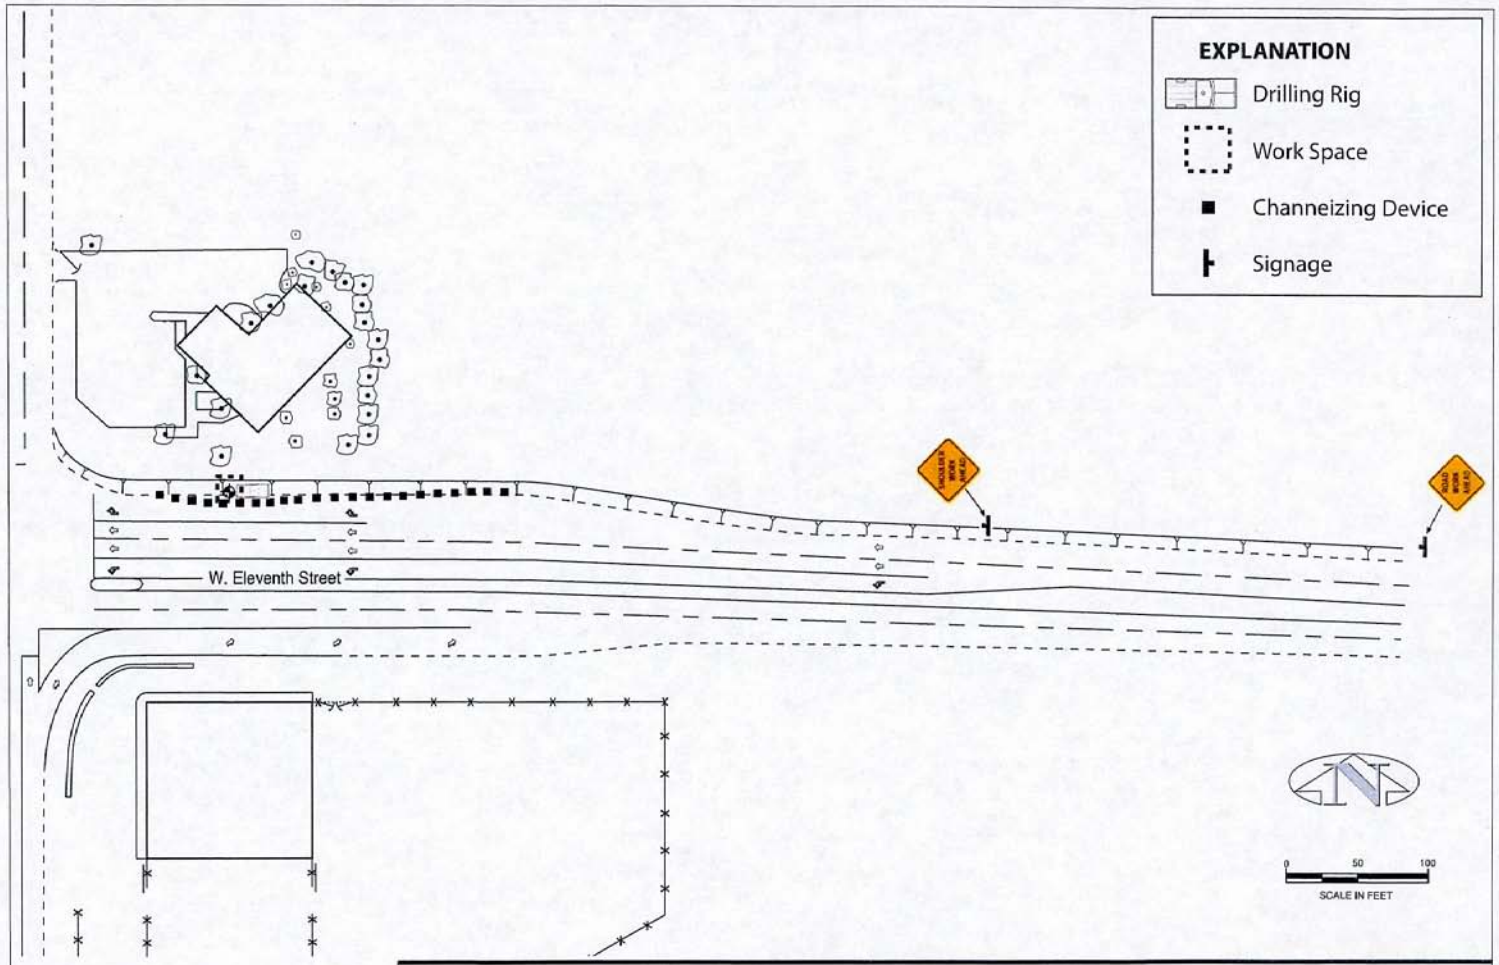

NOTES:
1. Site occupancy duration approximately 30 minutes.

2. This drawing was produced from various resources and a limited tape survey. It is not based on a topographic survey. All dimensions are approximate. (Updated 09/13/11)

TRAFFIC PLAN MW-8
Former Fueling Station at 7500 West Eleventh Street
Tracy, California

FIG 2	*DIETZ ENGINEERING AND CONSTRUCTION, INC.*	Project Number: 1001.1002	
		Drawn by: GNM	Date: 03/29/13

Figure 6H-6. Shoulder Work with Minor Encroachment (TA-6)

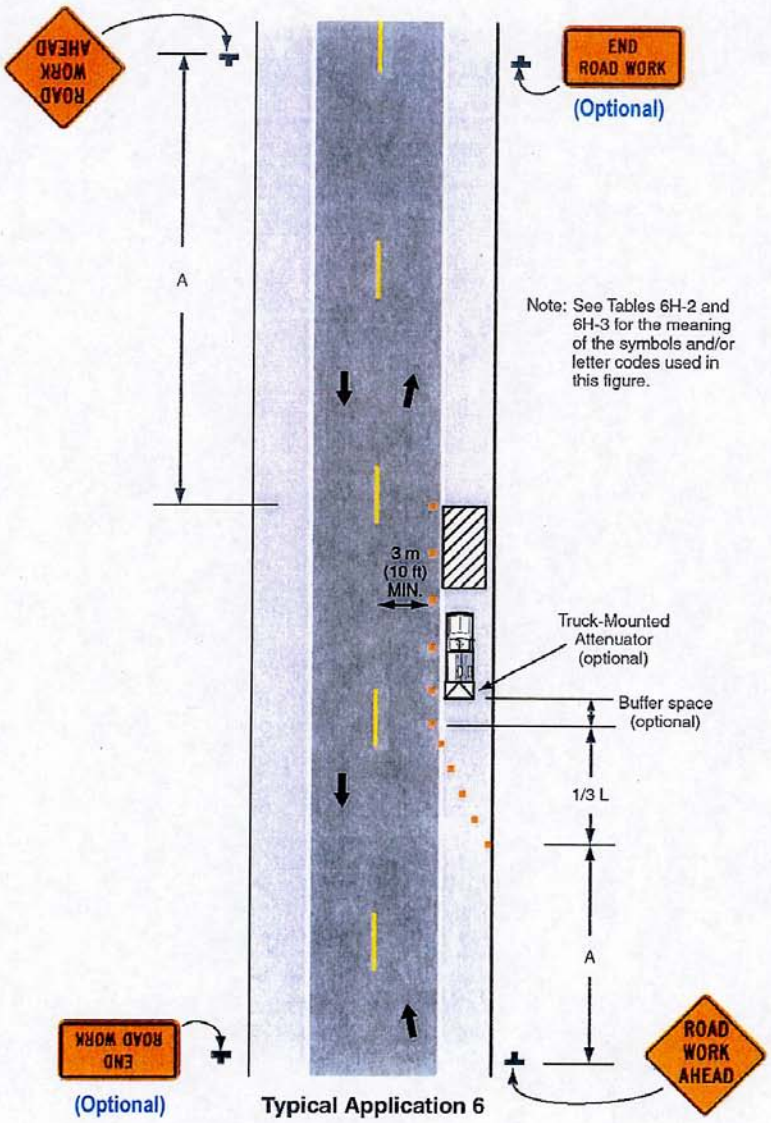

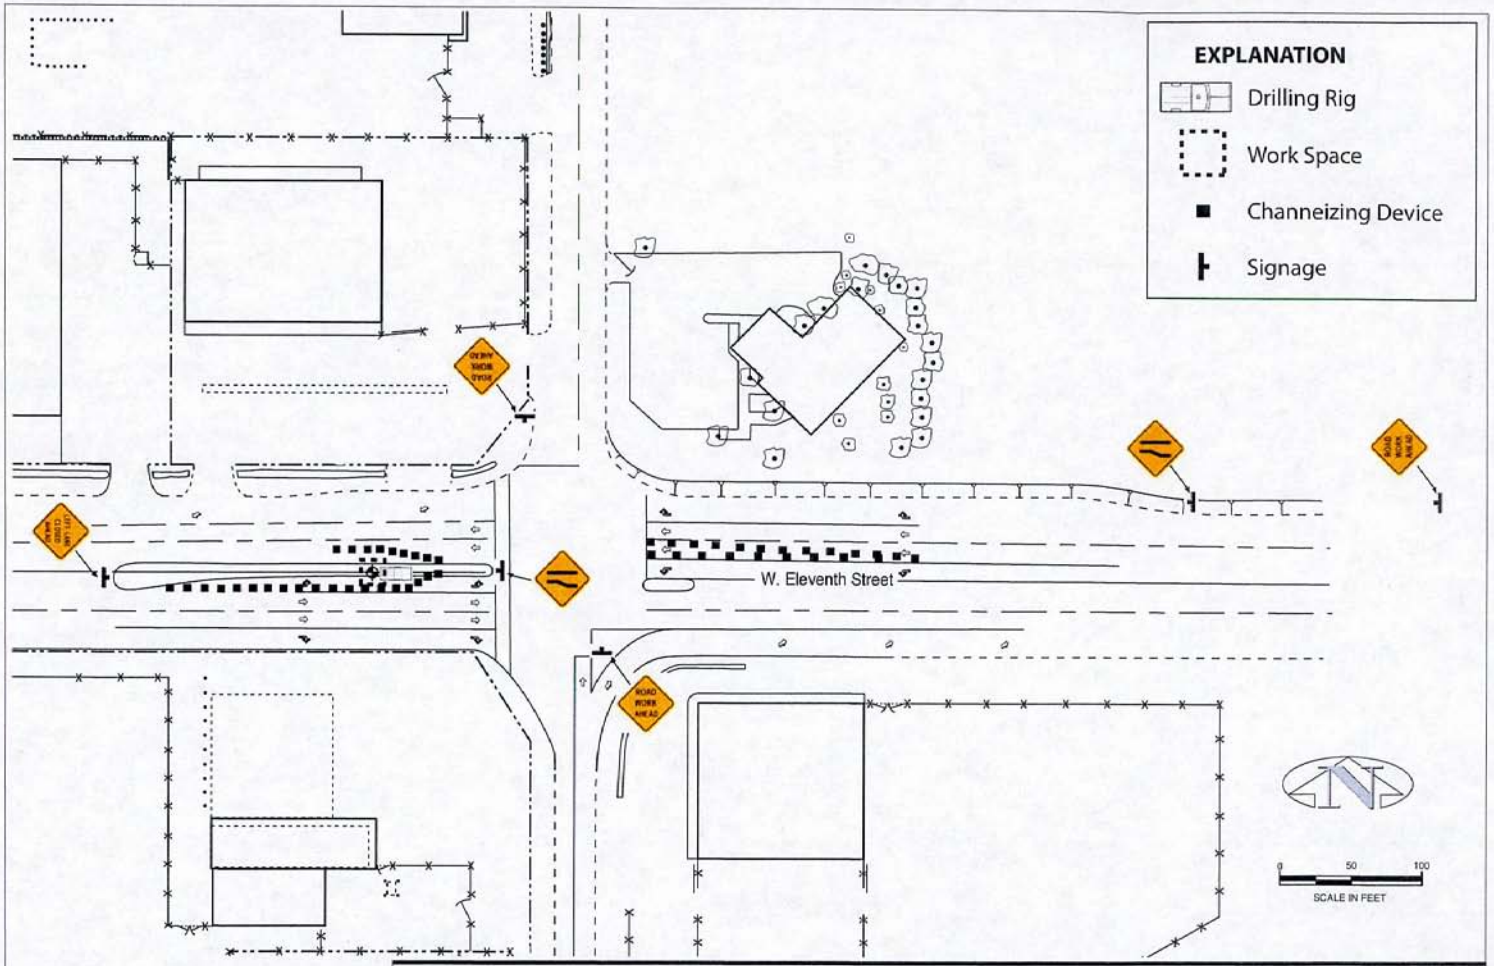

NOTES:
1. Site occupancy duration approximately 30 minutes.

2. This drawing was produced from various resources and a limited tape survey. It is not based on a topographic survey. All dimensions are approximate. (Updated 09/13/11)

TRAFFIC PLAN MW-13
Former Fueling Station at 7500 West Eleventh Street
Tracy, California

FIG 2	*DIETZ ENGINEERING AND CONSTRUCTION, INC.*	Project Number: 1001.1002	
		Drawn by: GNM	Date: 03/29/13
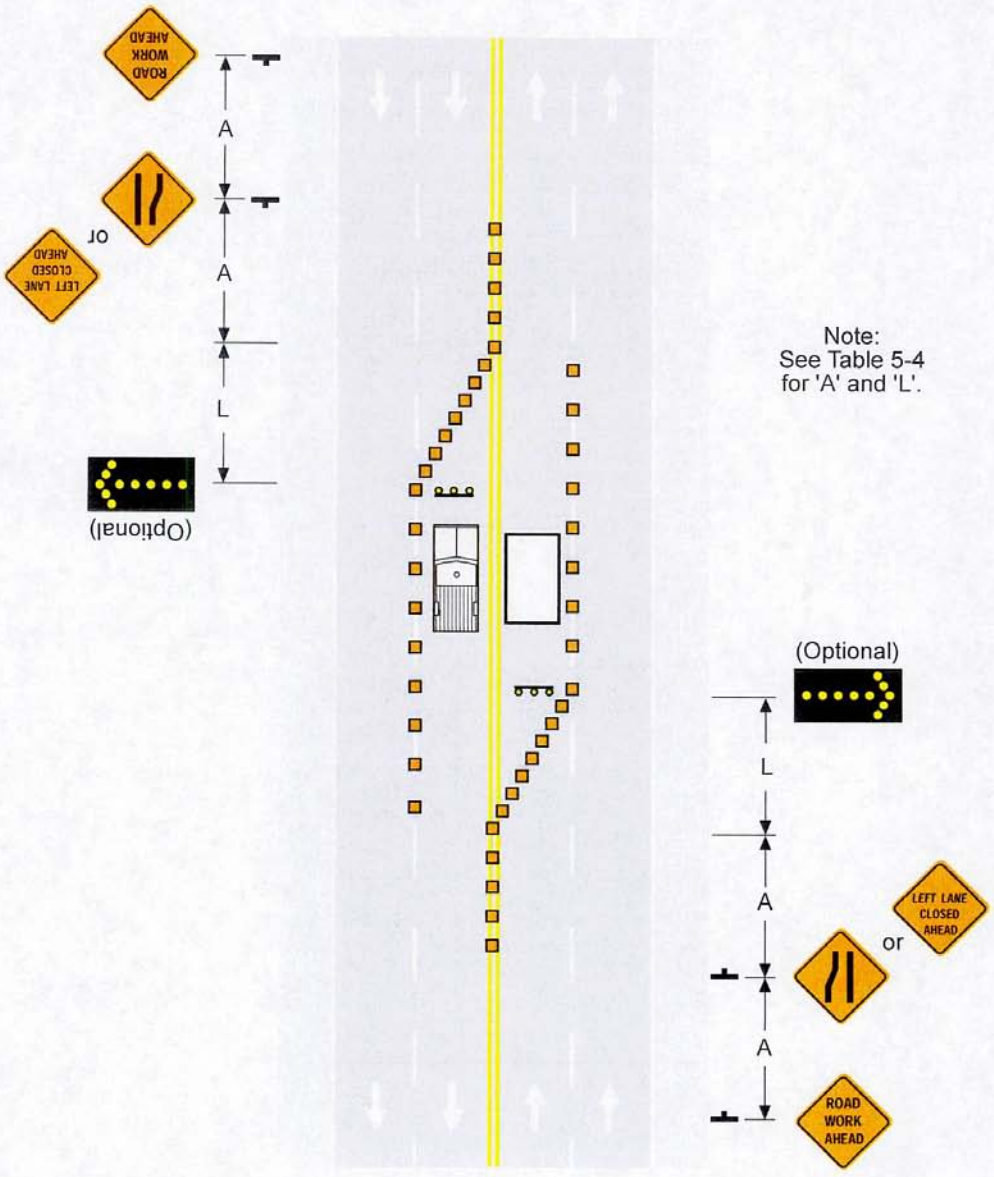
Typical Application 5-30
Interior Lane Closure on Multilane Street