EP-95 163

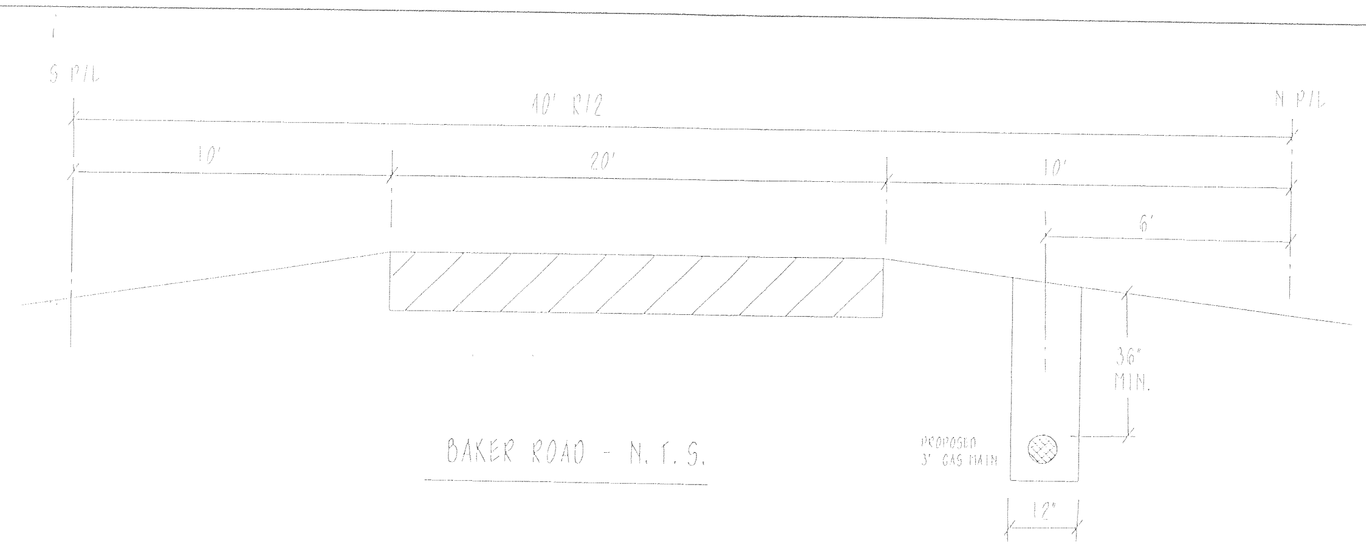

BAKER ROAD - N. T. S.

WORK RECAP & FOREMAN'S NOTES

INSTALL 4985' OF 3" PL. HP GAS MAIN.
INSTALL 5 - 5# ZINC ANODES.
INSTALL 6 - PL. GAS SERVICES, 7 GAS METERS, AND 9 REGULATORS.
GAS ONLY EXTENSION - PG&E TO TRENCH AND BACKFILL IN THE ROAD FRANCHISE AREA. INDIVIDUAL APPLICANTS TO PROVIDE SERVICE TRENCH ON THEIR PROPERTY.
SAN JOAQUIN COUNTY PERMIT REQUIRED.
NON-CPA AREA
ANODES ARE REQUIRED FOR LOCATING WIRE ONLY.
TRENCH LOCATION MAY BE ALTERED TO AVOID CONFLICTS WITH ELECT AND PHONE UNDERGROUND.

WALL MAP 2442-F7, F8

CAUTION: PACBELL & ELECTRIC U/G EXISTING IN THE AREA.

INSTALL 4985' OF 3" PL. HP MAIN

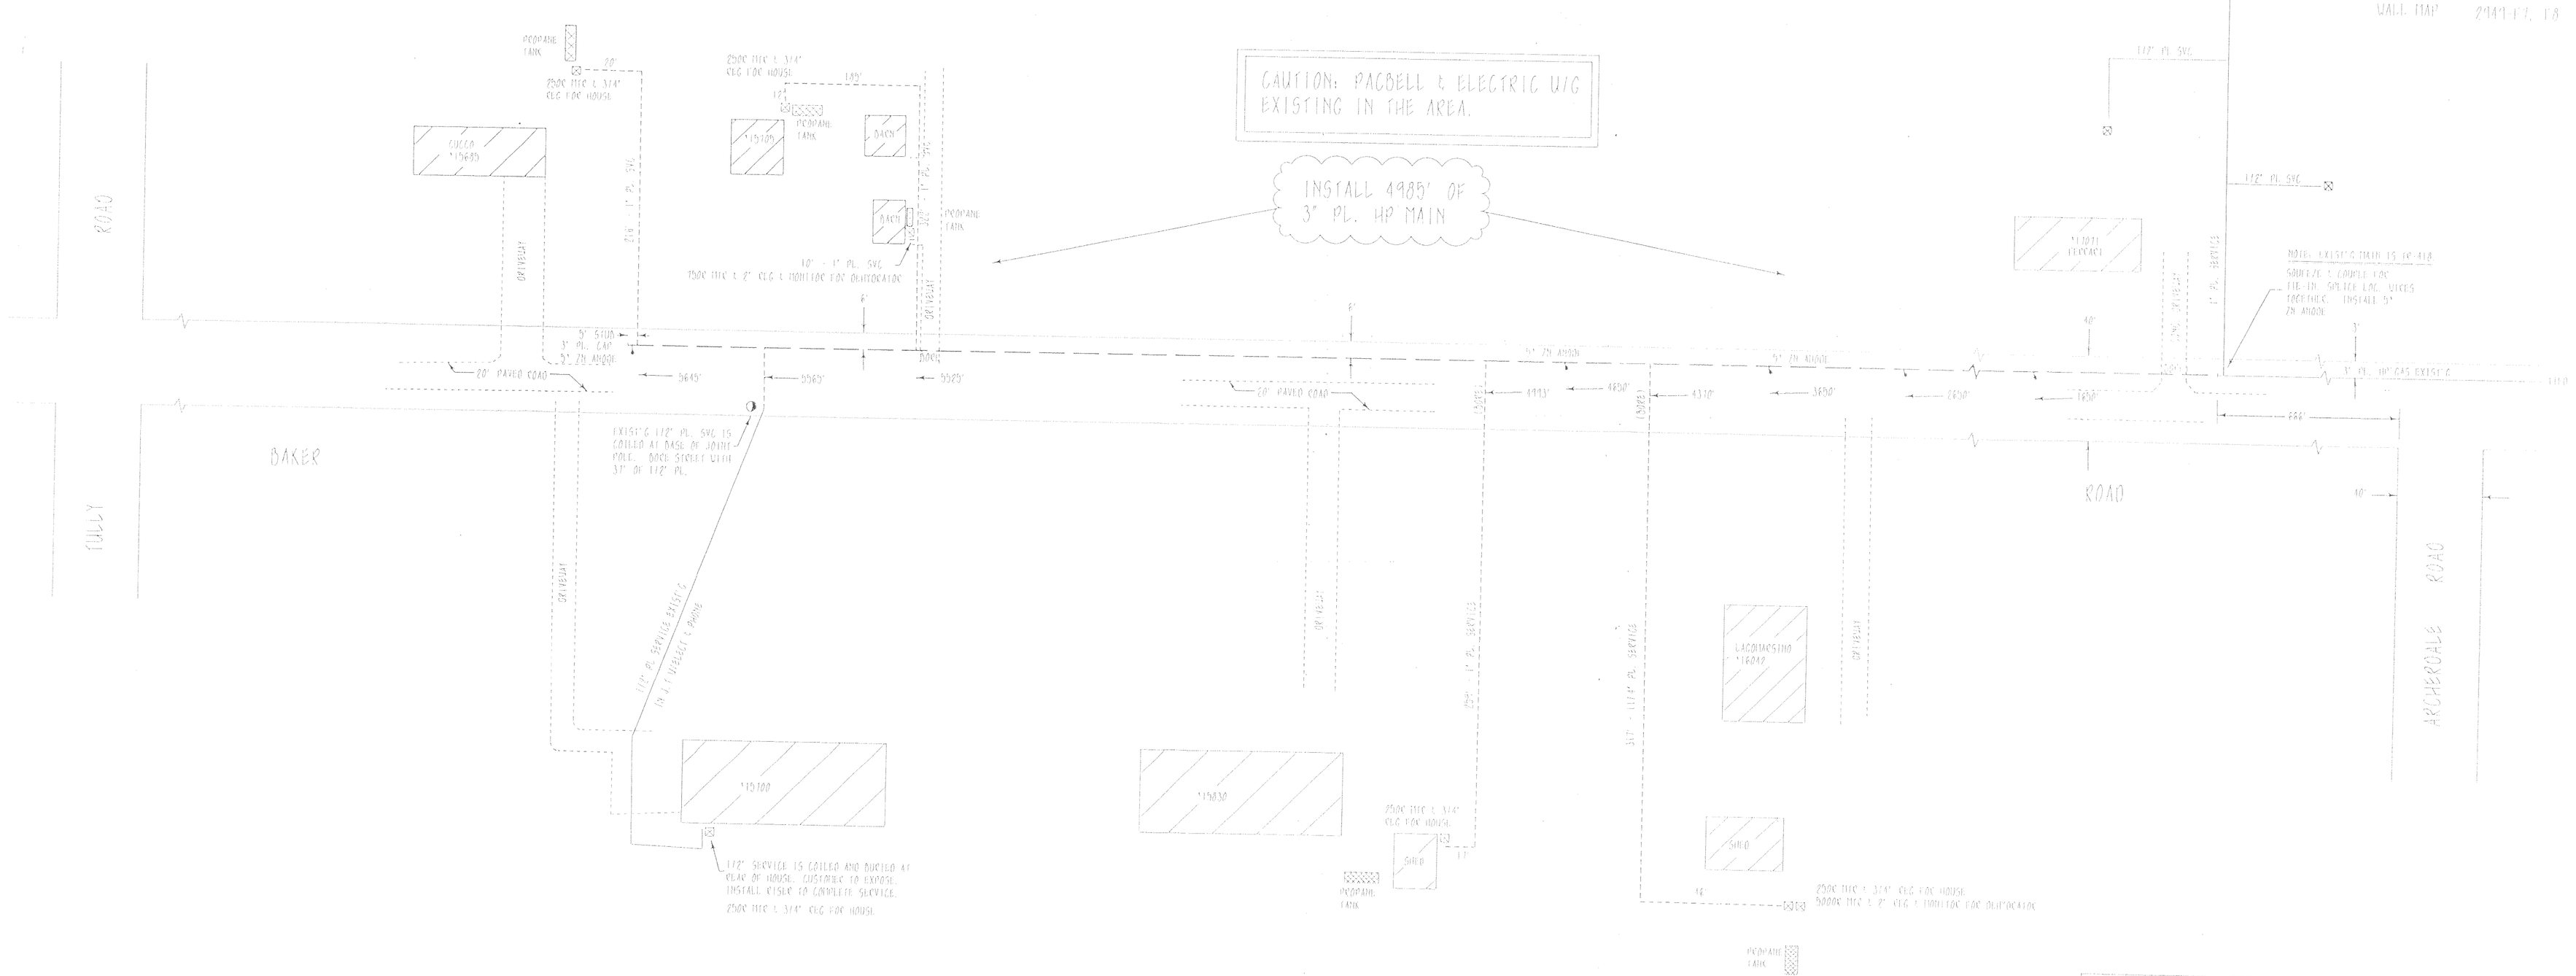

PLEASE CALL U.S.A. AT LEAST 48 HOURS PRIOR TO EXCAVATING IN THIS AREA
1-800-642-2444

NO.	DATE	DESCRIPTION	GM/SPEC	DWN.	CHKD.	SUPV.	APVD.	BY

REVISIONS

NO.	DATE	DESCRIPTION	GM/SPEC	DWN.	CHKD.	SUPV.	APVD.	BY

REVISIONS

APPROVED BY

JN GM1419035
SUPV. GDM
DSGN. DJT
DWN. DJT
CHKD. GDM
O.K.
DATE 6/95
SCALES NONE

GAS MAIN EXTENSION

ROBERT FREEMAN & OTHERS
BAKER ROAD W/O ARCHERDALE ROAD
LINDEN, UNINC. S.J. COUNTY
PACIFIC GAS AND ELECTRIC COMPANY
SAN FRANCISCO, CALIFORNIA

BILL OF MATL
DWG LIST 608699
SUPSDS
SUPSD BY
SHEET NO. 17717 SHEETS
0731608699
REV.