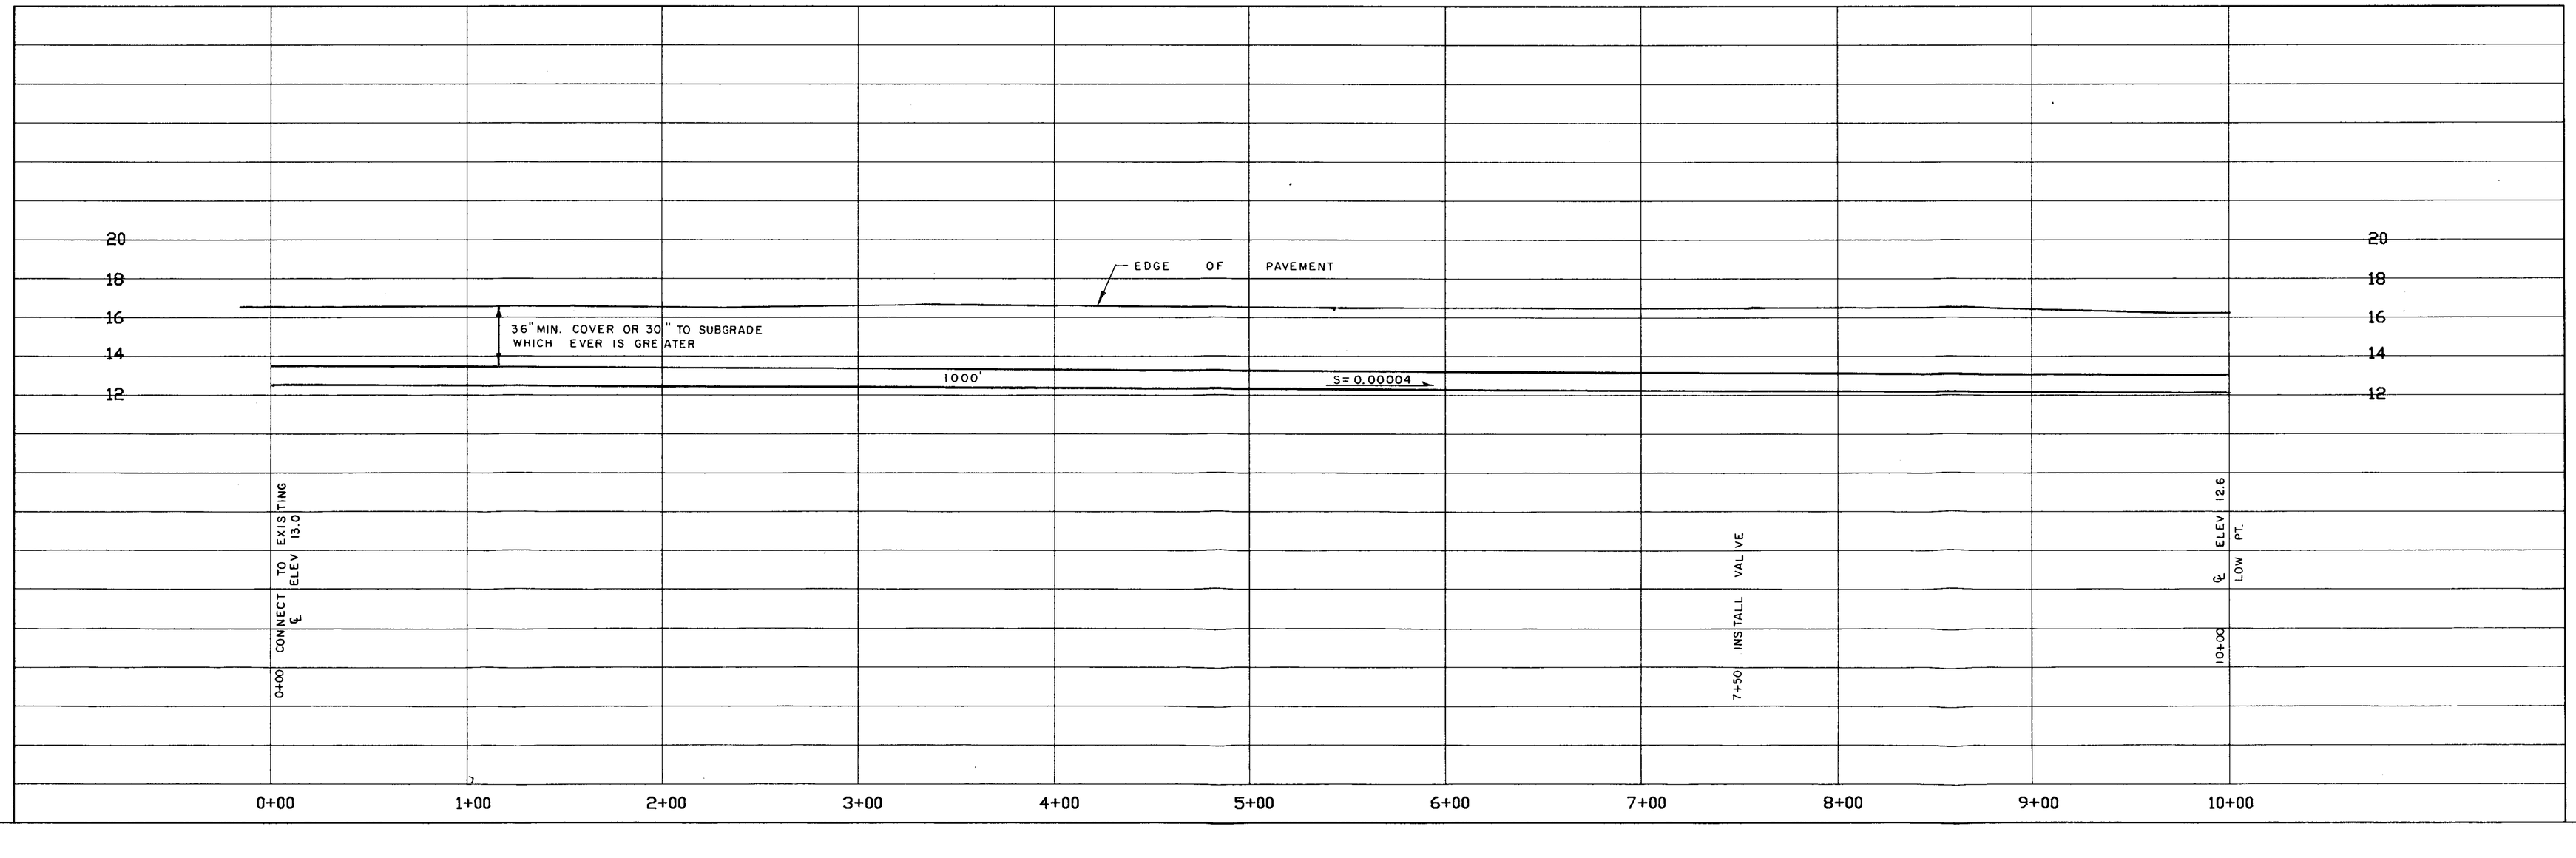

SCALE 1" = 40' HORIZ.
1" = 4' VERT.

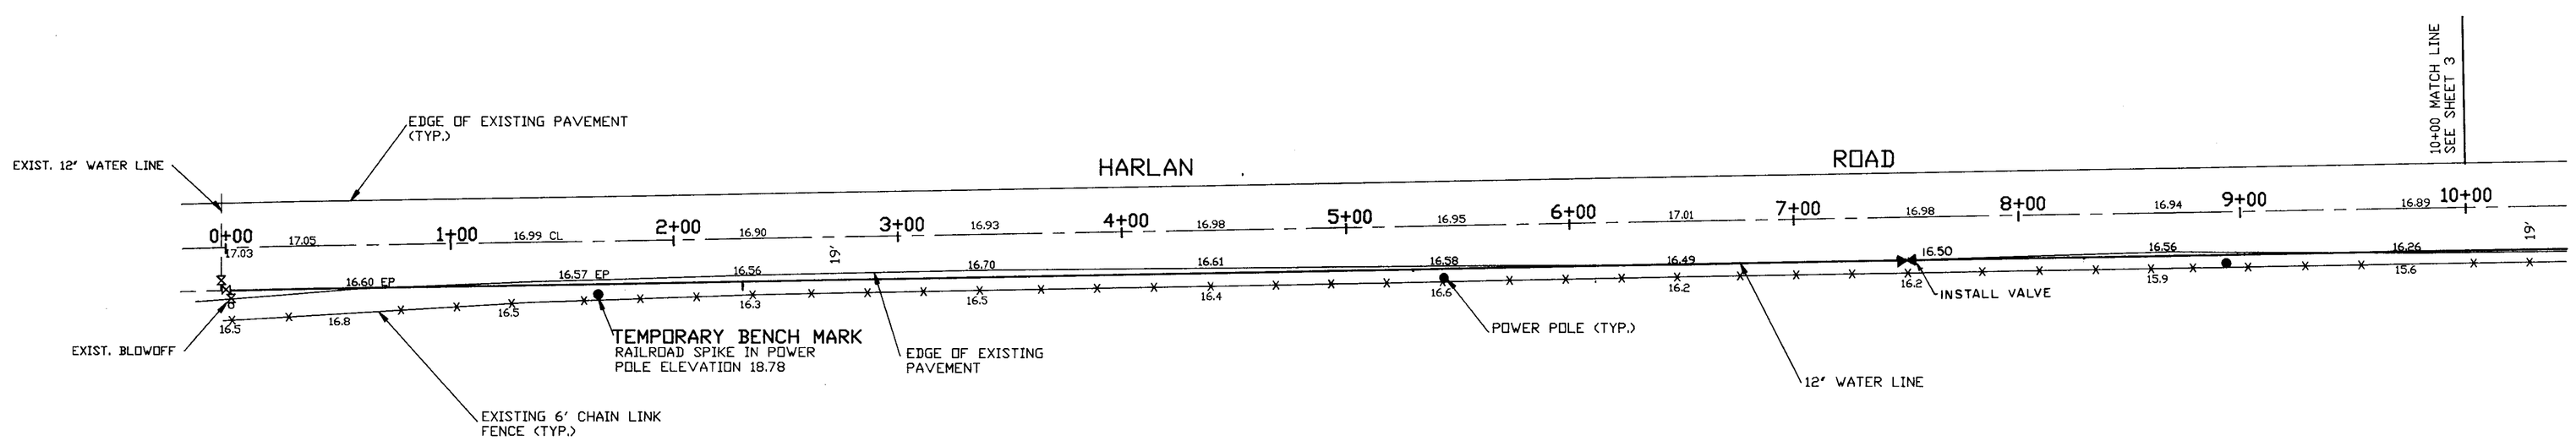

REGISTERED PROFESSIONAL ENGINEER
CHARLES C. WONG
No. 14269
Exp. 3-31-97
CIVIL
STATE OF CALIFORNIA

REVISIONS			
NO.	DESCRIPTIONS	DATE	BY

WONG ENGINEERS, INC.
PLANNING ENGINEERING SURVEYING
STOCKTON, CALIFORNIA
Charles C. Wong R.C.E. 14269

FRESNO TRUCK CENTER
WATER LINE EXTENSION

HARLAN ROAD
STA. 0+00 TO STA. 10+00

DEPARTMENT OF PUBLIC WORKS
CITY OF STOCKTON, CALIFORNIA

SCALE AS SHOWN	APPROVED BY: DATE:	SHEET	
DESIGNED BY WE		2	
DRAWN BY ZCW/TRI		OF 6 SHEETS	
CHECKED BY CCW	CITY ENGINEER STOCKTON, CALIF.	JOB NO.	
AS BUILT BY		3068	