LEGEND

- EXISTING GAS MAIN
- PROPOSED GAS MAIN
- PROPOSED ANODE
- EXISTING GAS SERVICE
- PROPOSED SERVICE
- CTTC. — CUT, TEST, TRANSFER & CONVERT EXISTING SERVICE
- R. — RERUN SERVICE BY INSERTION
- RDB — RERUN SERVICE BY DIRECT BURIAL

WORK RECAP

ACCT. OR ACTIVITY	DESCRIPTION
1224-0002	INSTALL 2903' OF 2"PL GAS MAIN. CONVERT 275' 3"PL LP MAIN TO HP
1224-0004	INSTALL 518' OF 4"PL GAS MAIN
9-1224	ABANDON MAINS AT VARIOUS LOCATIONS
9-1227	REMOVE DISTRICT REGULATOR STATION REMOVE LP RELIEF VALVE

SERVICE WORK TO BE PERFORMED ON JN7001644 - 0731G96656

1228-0050-0300	RERUN 59 SERVICES CUT, TEST, TRANSFER & CONVERT 17 SERVICES CONVERT 2-1"LP SERVICES TO HP SHUTDOWN & RELITE 89 CUSTOMERS. INSTALL 78 DOMESTIC REGS.
9-1228	ABANDON SERVICES

FOREMAN'S NOTES

1. COUNTY OF SAN JOAQUIN PERMIT REQUIRED.
2. HAVE ALL U/G FACILITIES USA'D PRIOR TO DIGGING.
3. CPA AREA 3005-OC FOR HP STEEL MAIN, 3005-14 FOR LP STEEL MAINS. PLASTIC MAINS ARE NON-CPA.
4. NEW MAIN & SERVICES WILL BE BORED IN OR INSERTED IF POSSIBLE.
5. CONSTRUCTION SEQUENCE SHALL BE DETERMINED BY THE CONSTRUCTION SUPERVISOR AND CREW FOREMAN WITH ASSISTANCE FROM GAS ESTIMATOR AS REQUIRED.
6. CONVERT 275'-3"PL LP MAIN AND 2 PLASTIC SERVICES, INSTALLED IN 1991, TO HP. SHUTDOWN AND TEST GAS MAIN PER GAS ST'D. A-34.2. MAIN WAS PREVIOUSLY TESTED TO QUALIFY TO OPERATE AT 60PSIG MAOP. NO CPUC REPORT REQUIRED.
7. COORDINATE INSTALLATION WITH:
   0731G96656-JN7001644
   0731G96640-JN7001630
   0731G96658-JN7001658

COMPLETE ALL WORK ON ABOVE ORDERS PRIOR TO REMOVING DISTRICT REG. & RELIEF VALVE.

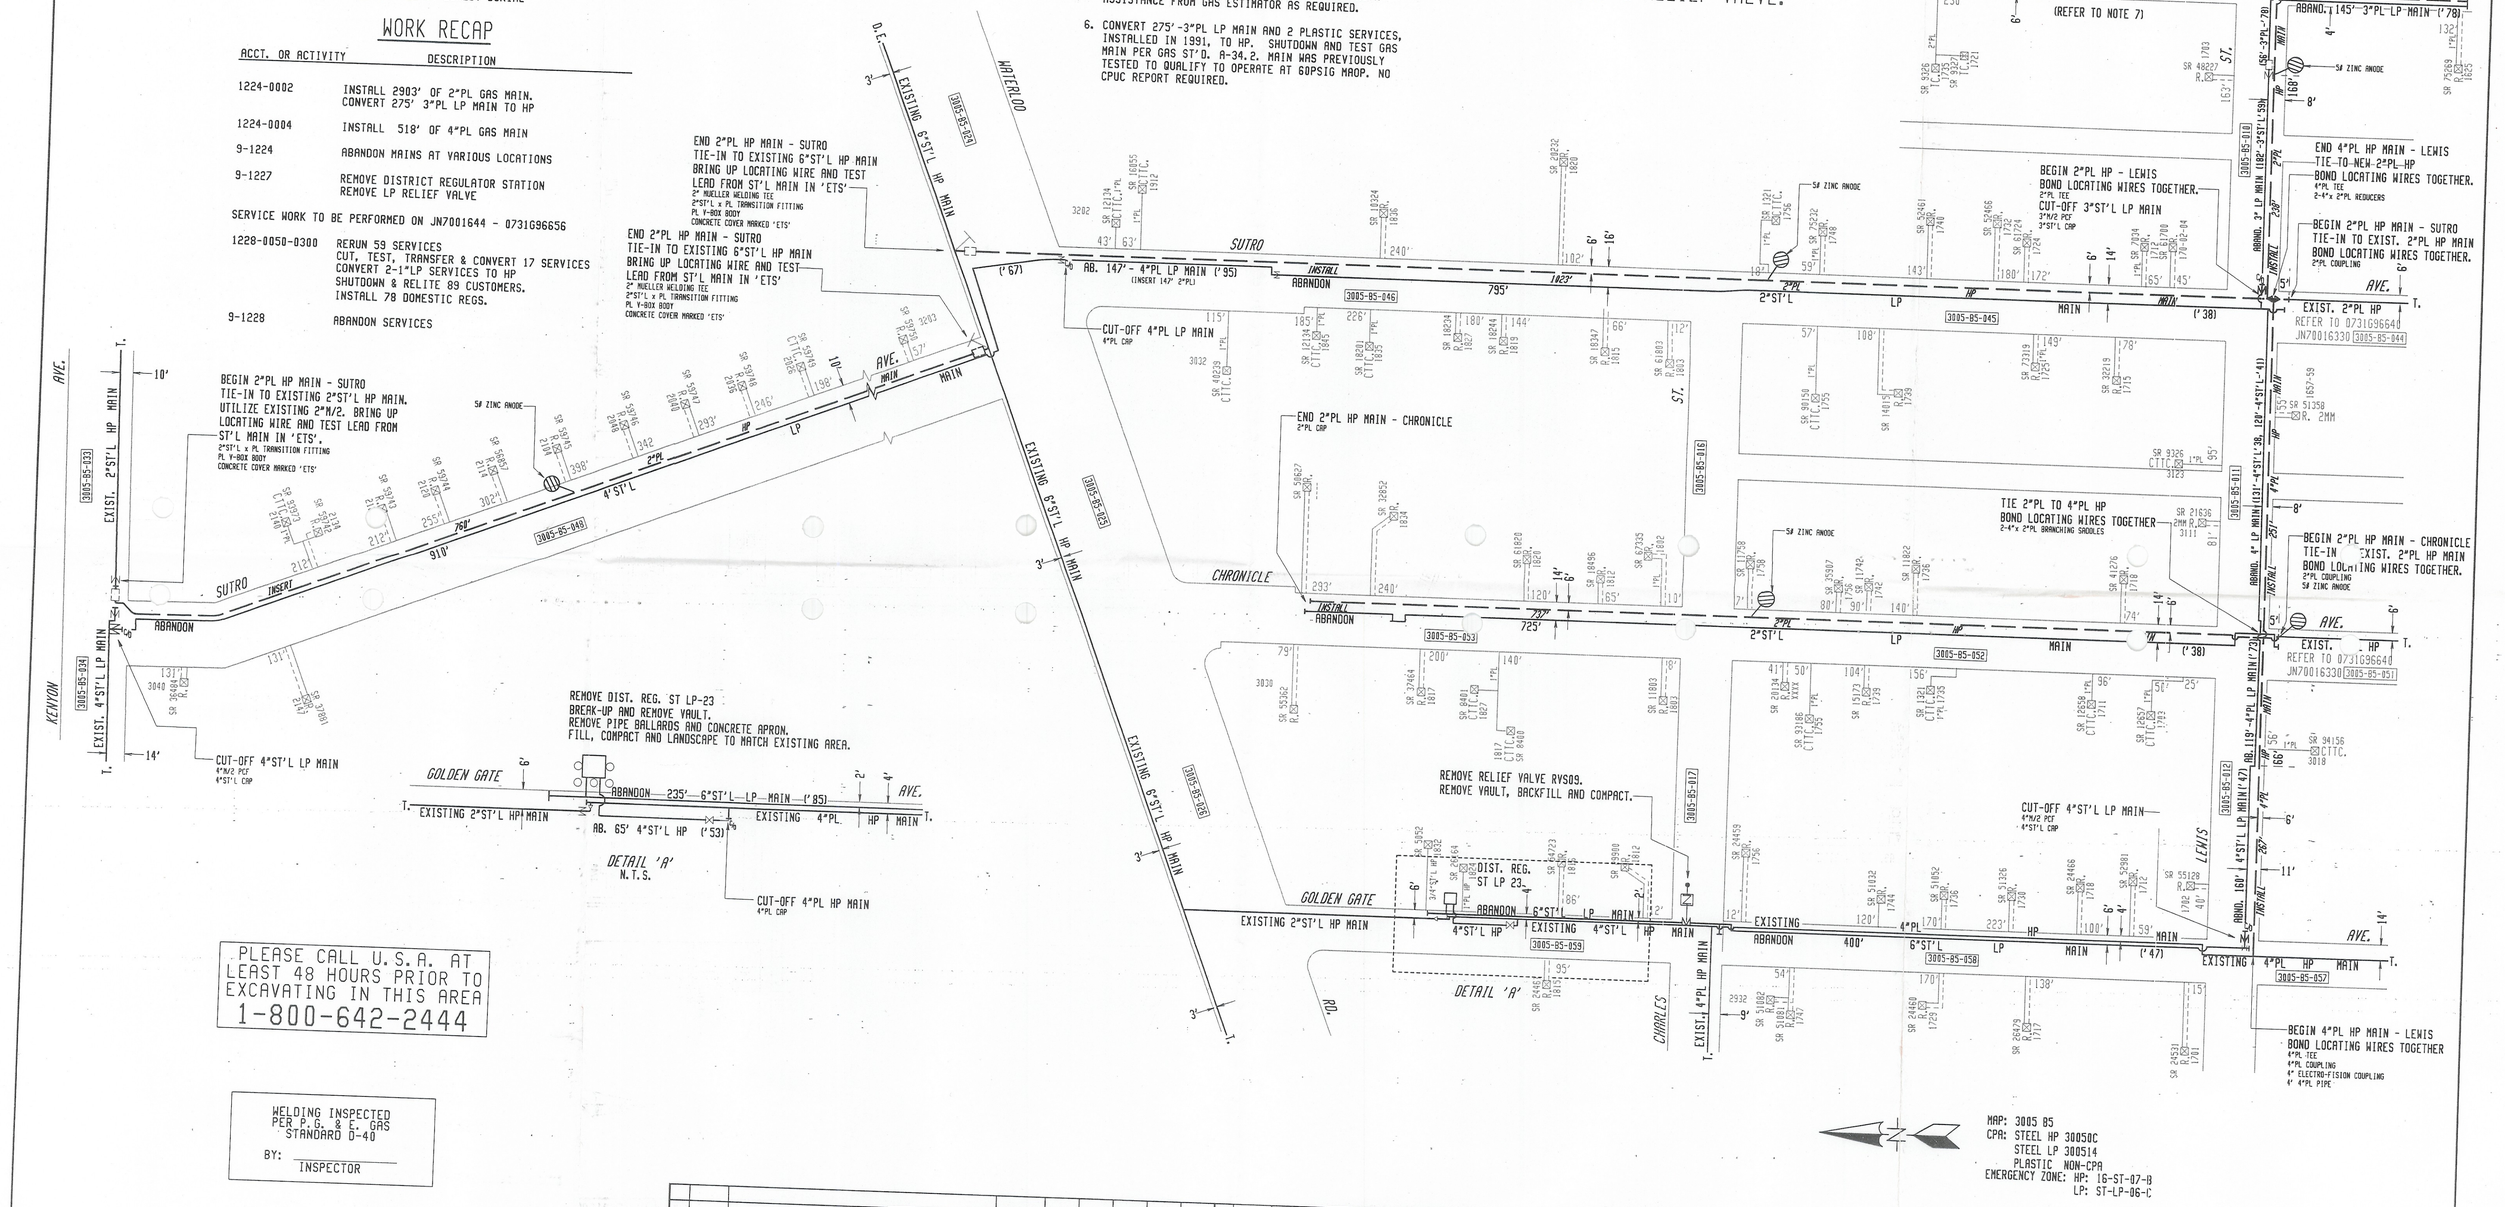

PLEASE CALL U.S.A. AT LEAST 48 HOURS PRIOR TO EXCAVATING IN THIS AREA
1-800-642-2444

WELDING INSPECTED PER P.G. & E. GAS STANDARD D-40
BY: _____ INSPECTOR

NO.	DATE	DESCRIPTION	GM/SPEC	DWN.	CHKD.	SUPV.	APVD. BY

REVISIONS

NO.	DATE	DESCRIPTION	GM/SPEC	DWN.	CHKD.	SUPV.	APVD. BY

REVISIONS

APPROVED BY	
JN	7001629
SUPV.	DJH
DSGN.	RMD
DWN.	RMD
CHKD.	DLH
O.K.	
DATE	12-17-96
SCALES	1"=60'

REPLACE GAS MAIN
GAS PIPELINE REPLACEMENT PROJECT
SUTRO AVE. & WATERLOO RD.
STOCKTON UNINC. SAN JOAQUIN CO.
PACIFIC GAS AND ELECTRIC COMPANY
SAN FRANCISCO, CALIFORNIA

BILL OF MATL	10-13 OF 14
DWG LIST	G96638-I
SUPSDS	
SUPSD BY	
SHEET NO.	14 OF 14 SHEETS
0731G96638	REV.

EP-97-057