ISSUE	DATE
1	7/97

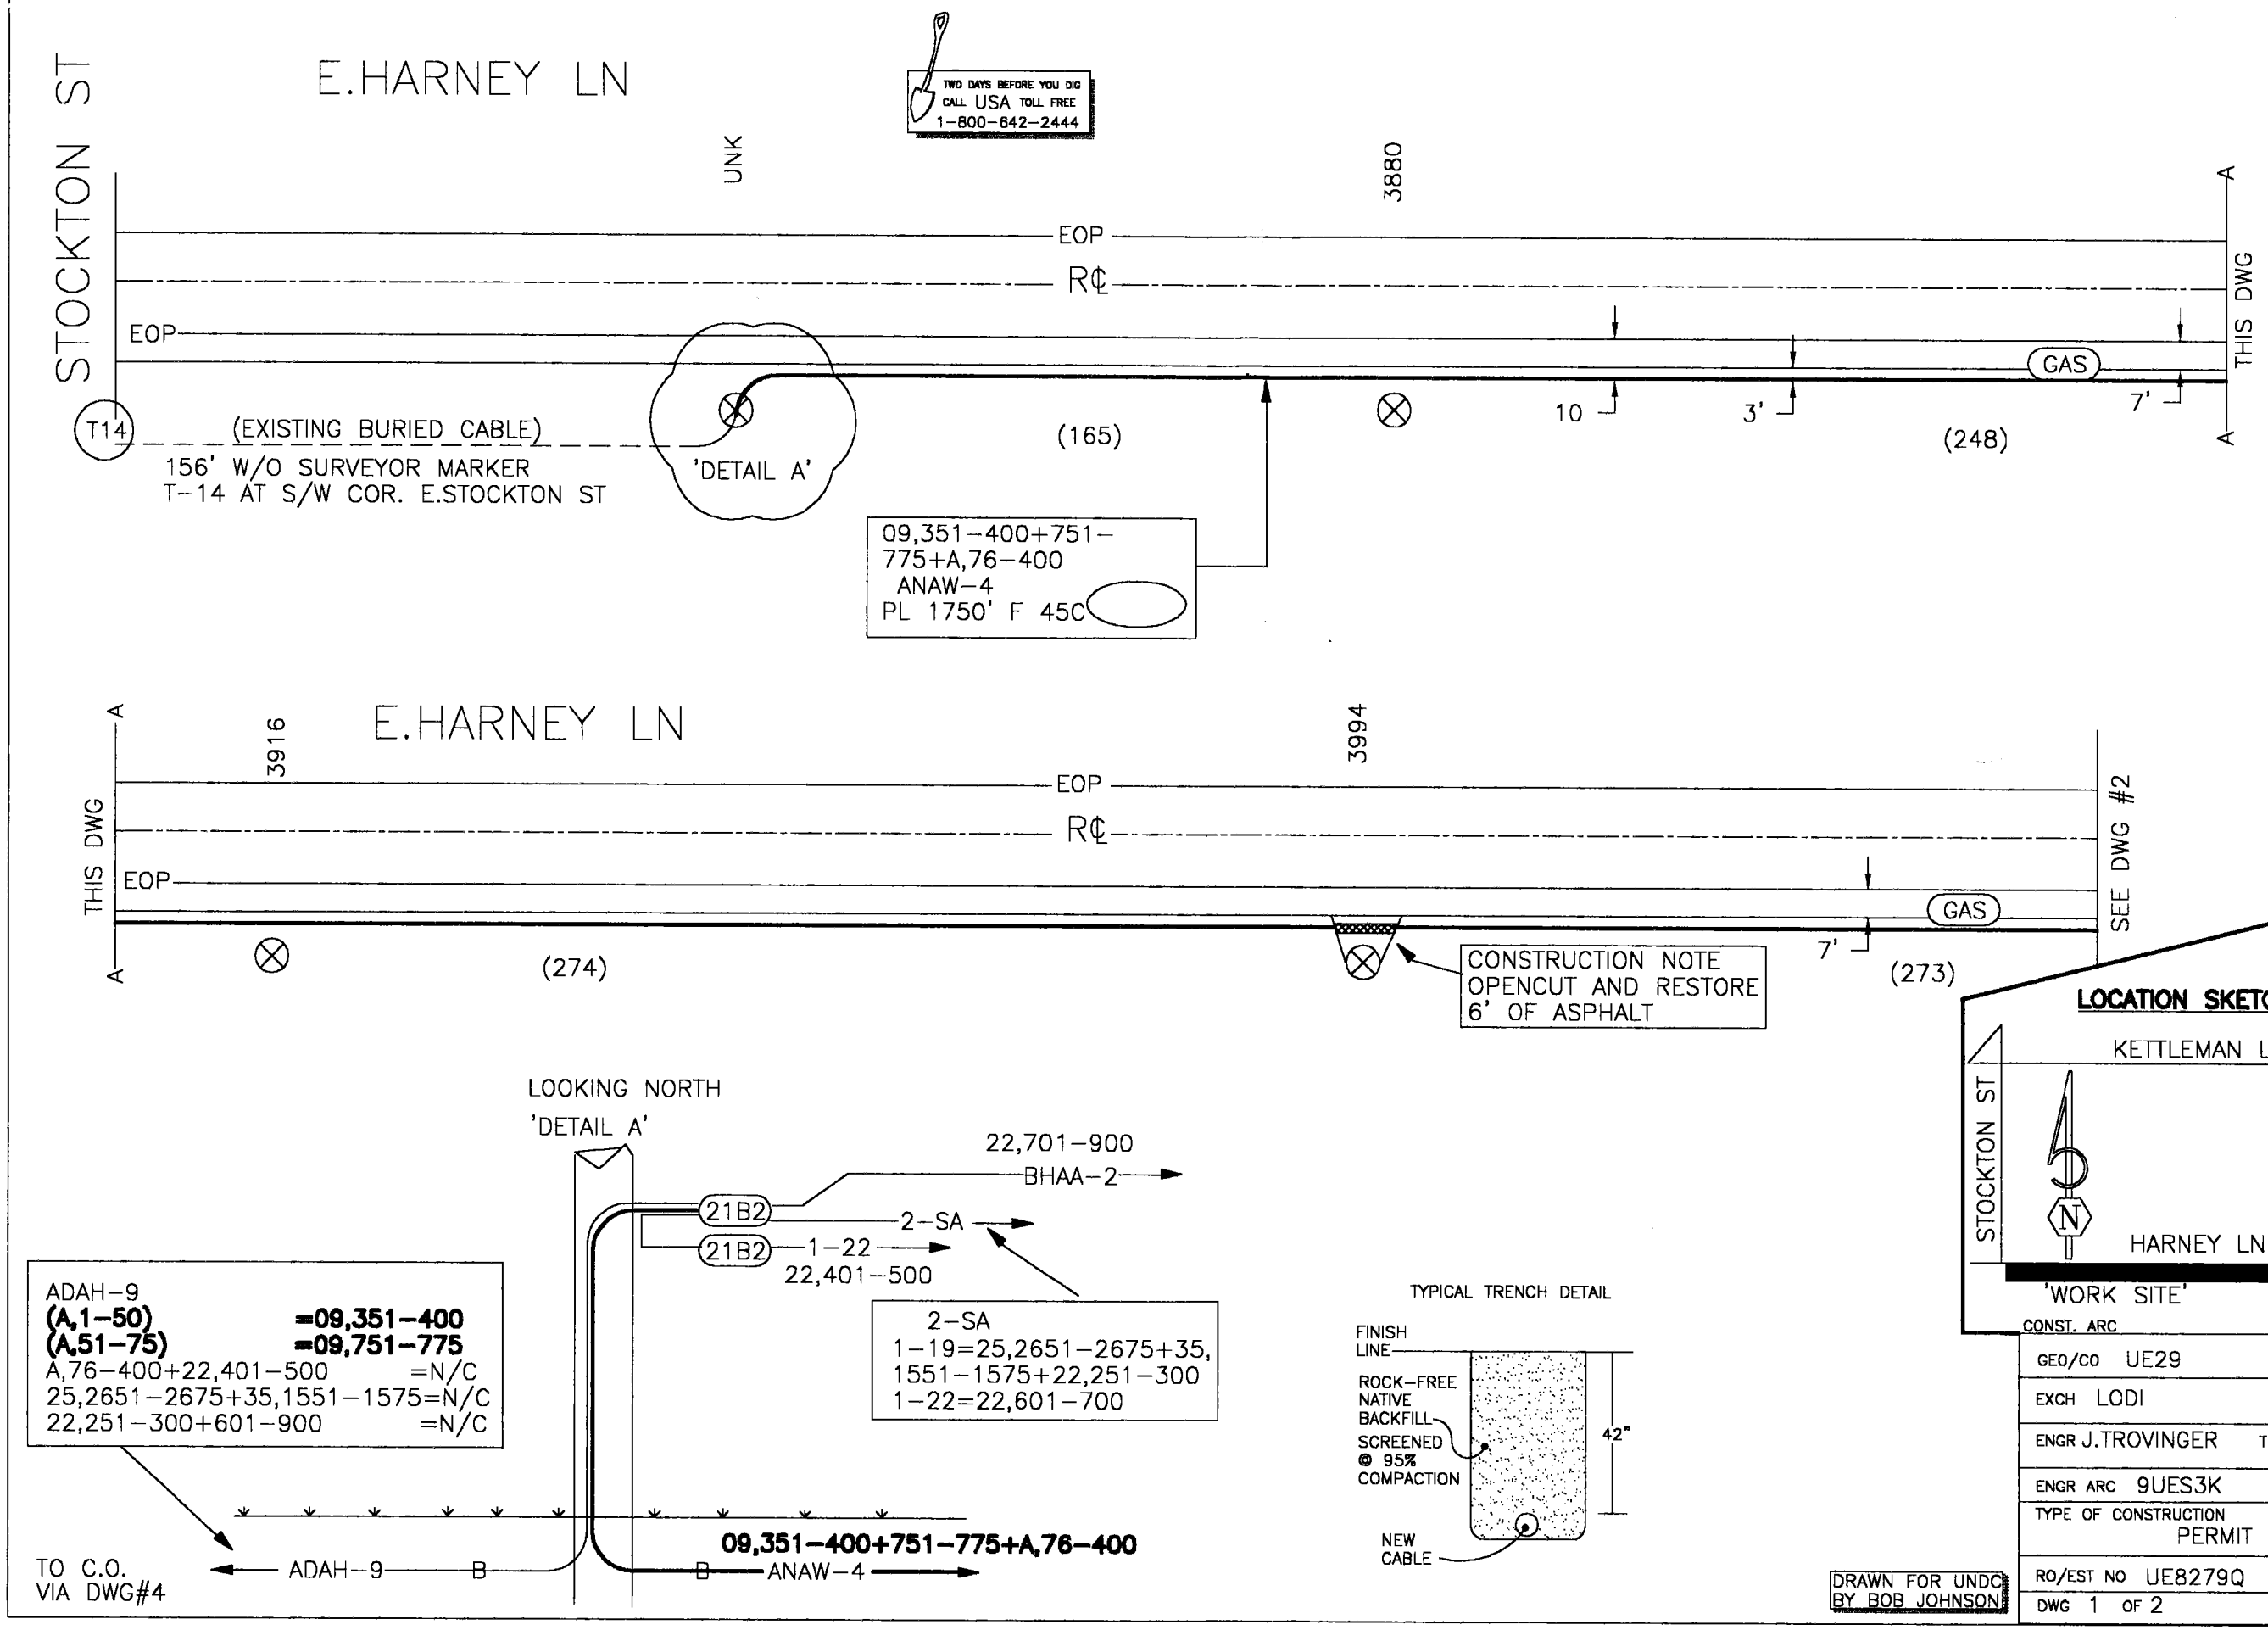

GEO/CO	UE29
EXCH	LODI
ENGR	J.TROVINGER TEL 474-4015
ENGR ARC	9UES3K
TYPE OF CONSTRUCTION	PERMIT
RO/EST NO	UE8279Q
DWG	1 OF 2 P 504

ISSUE	DATE
1	7/97

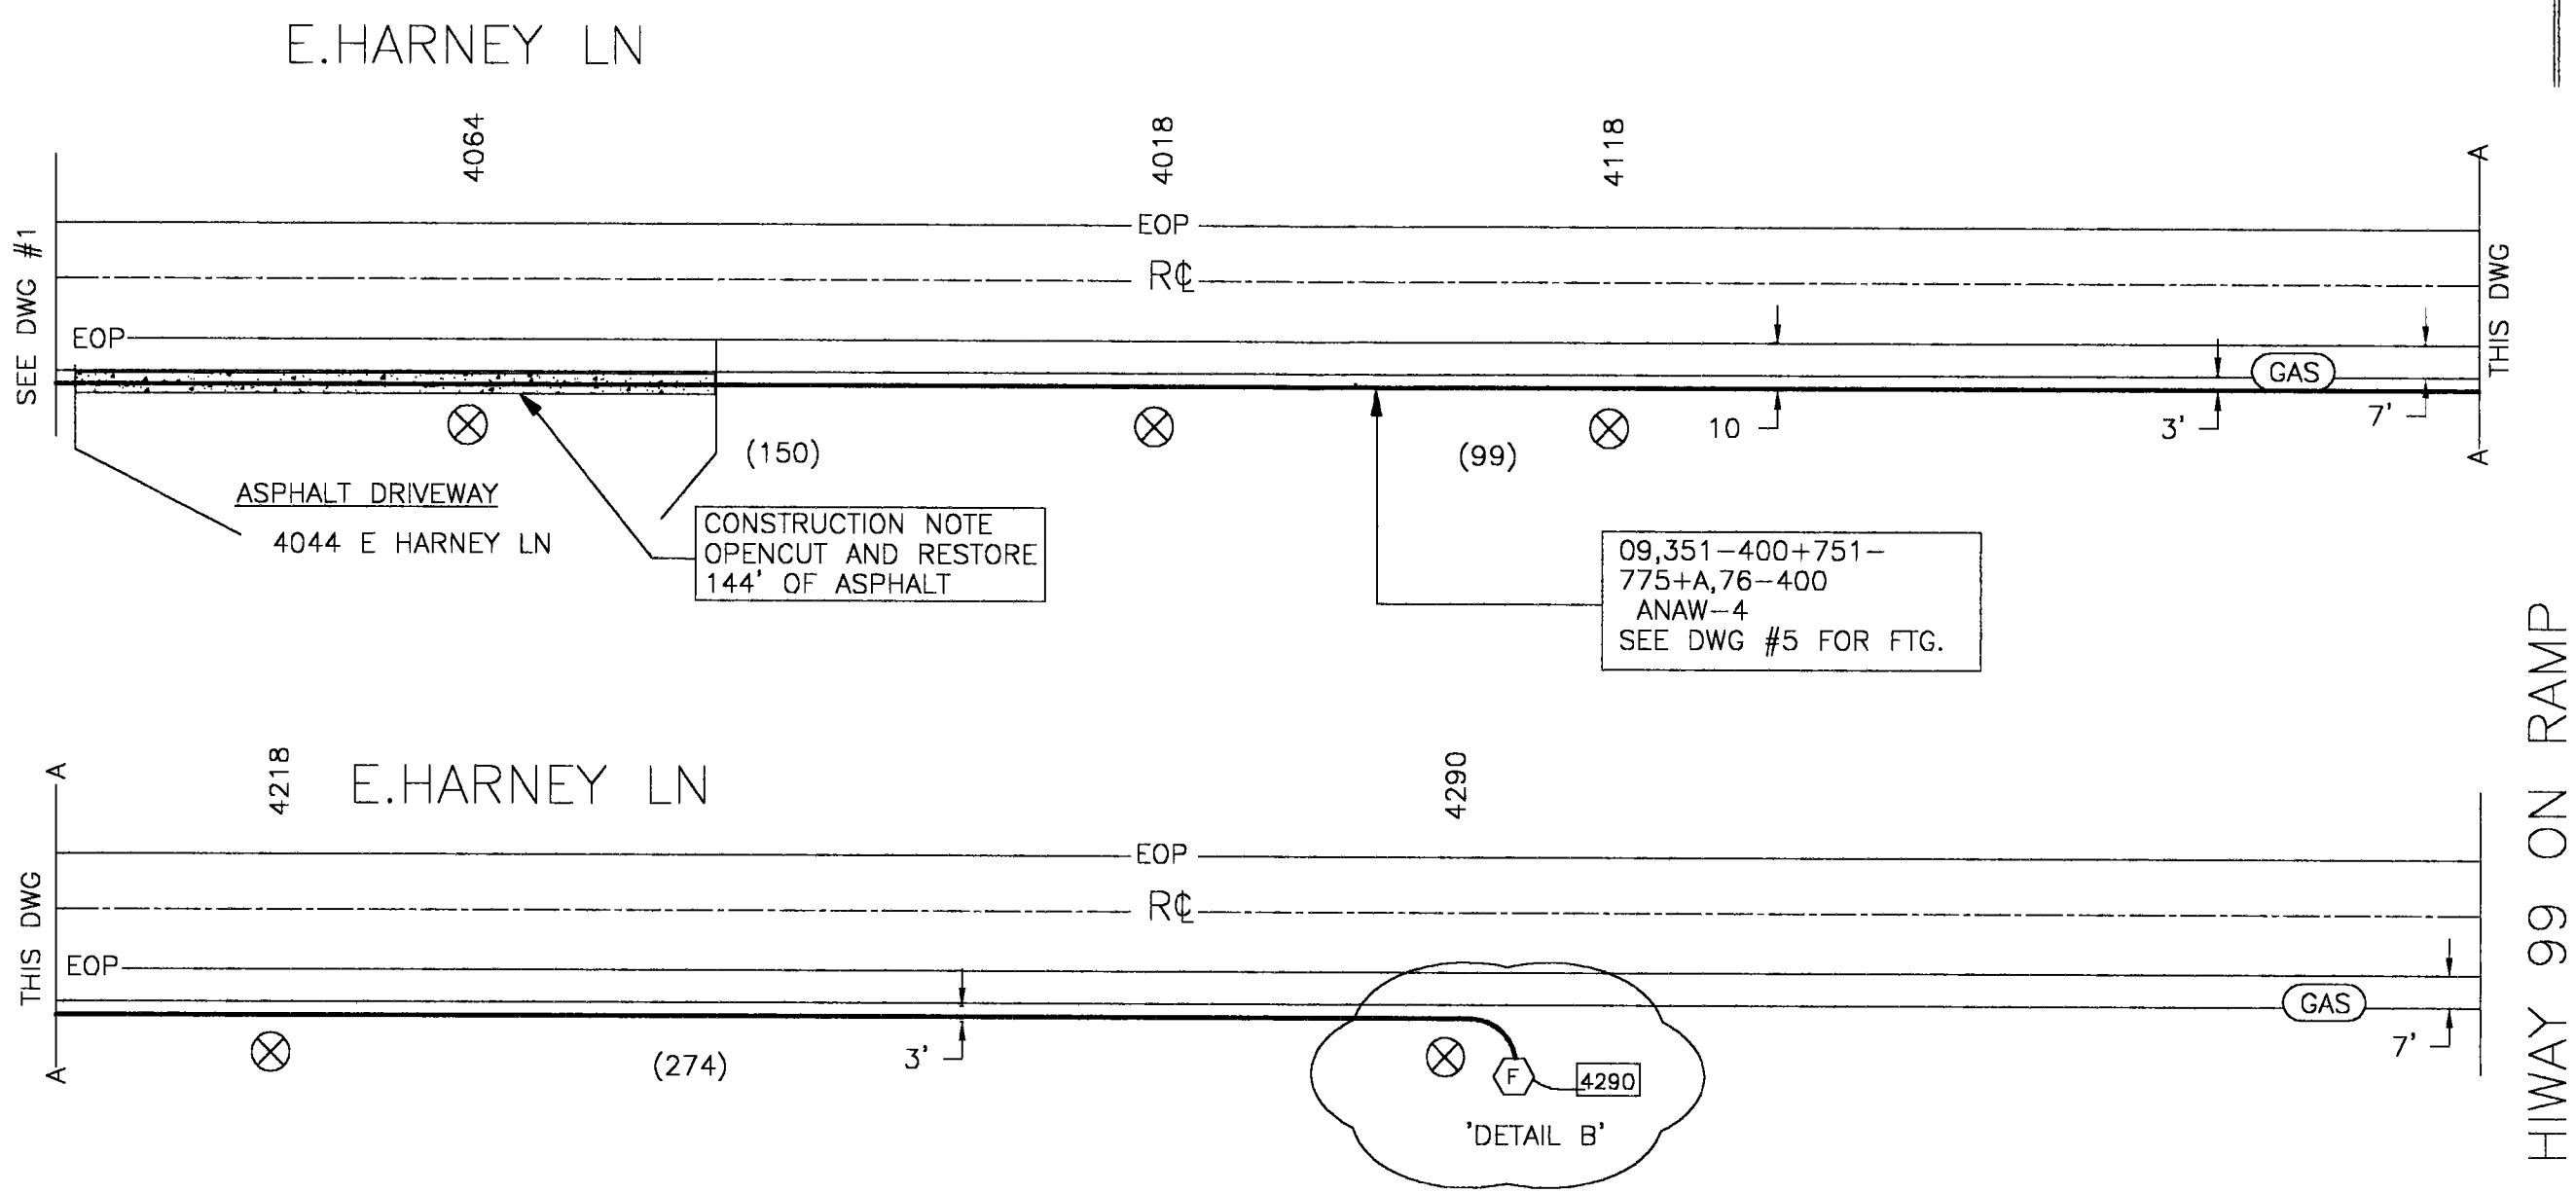

SPLICING NOTE:
SEE DWG #7 FOR SPLICING DETAILS FOR THIS DWG.

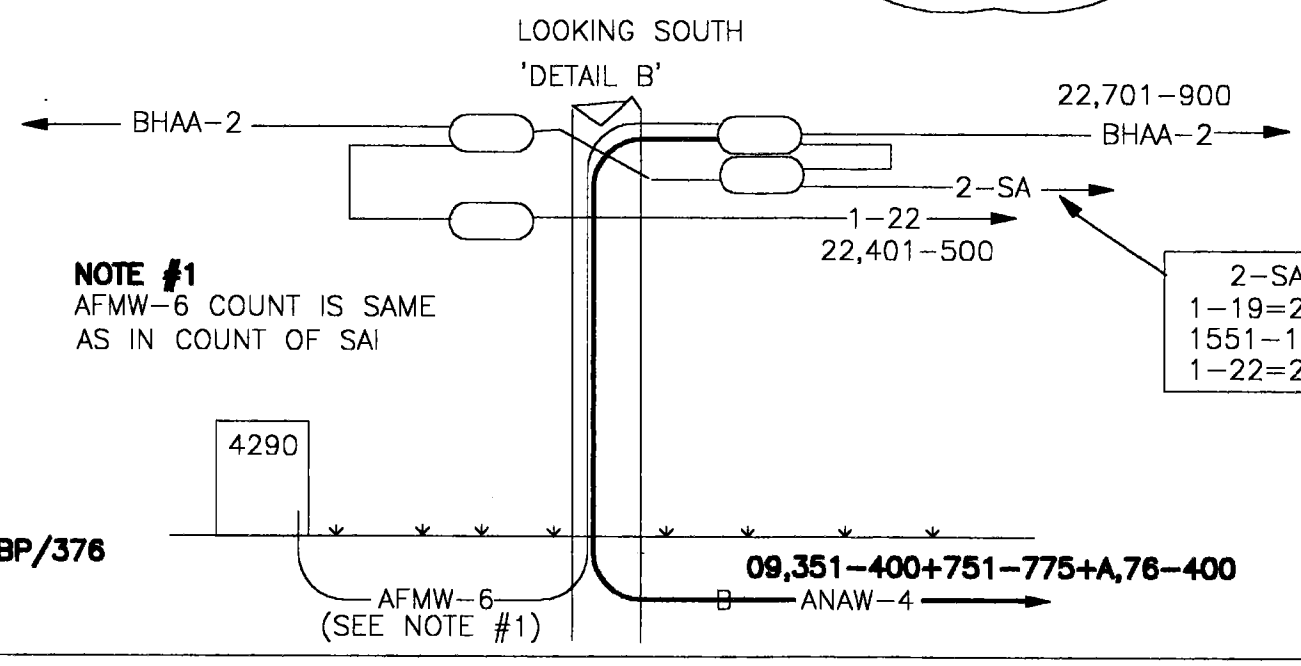

NOTE #1
AFMW-6 COUNT IS SAME AS IN COUNT OF SAI

330601
4290 E.HARNEY
BTS1800PR <-89AB
OUT: 2204,1-600
IN: 22,251-300 =N/C
22,601-900 =N/C
25,2651-2675 =N/C
(A,376-425) =09,351-400 BP/376
A,426-600 =N/C
OUT: 2204,601-1200

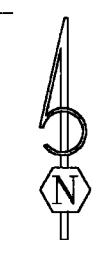

DRAWN FOR UNDO
BY BOB JOHNSON

CONST. ARC	DATE COMP
GEO/CO UE29	
EXCH LODI	
ENGR J.TROVINGER	TEL 474-4015
ENGR ARC 9UES3K	
TYPE OF CONSTRUCTION PERMIT	
RO/EST NO UE8279Q	
DWG 2 OF 2	P 504