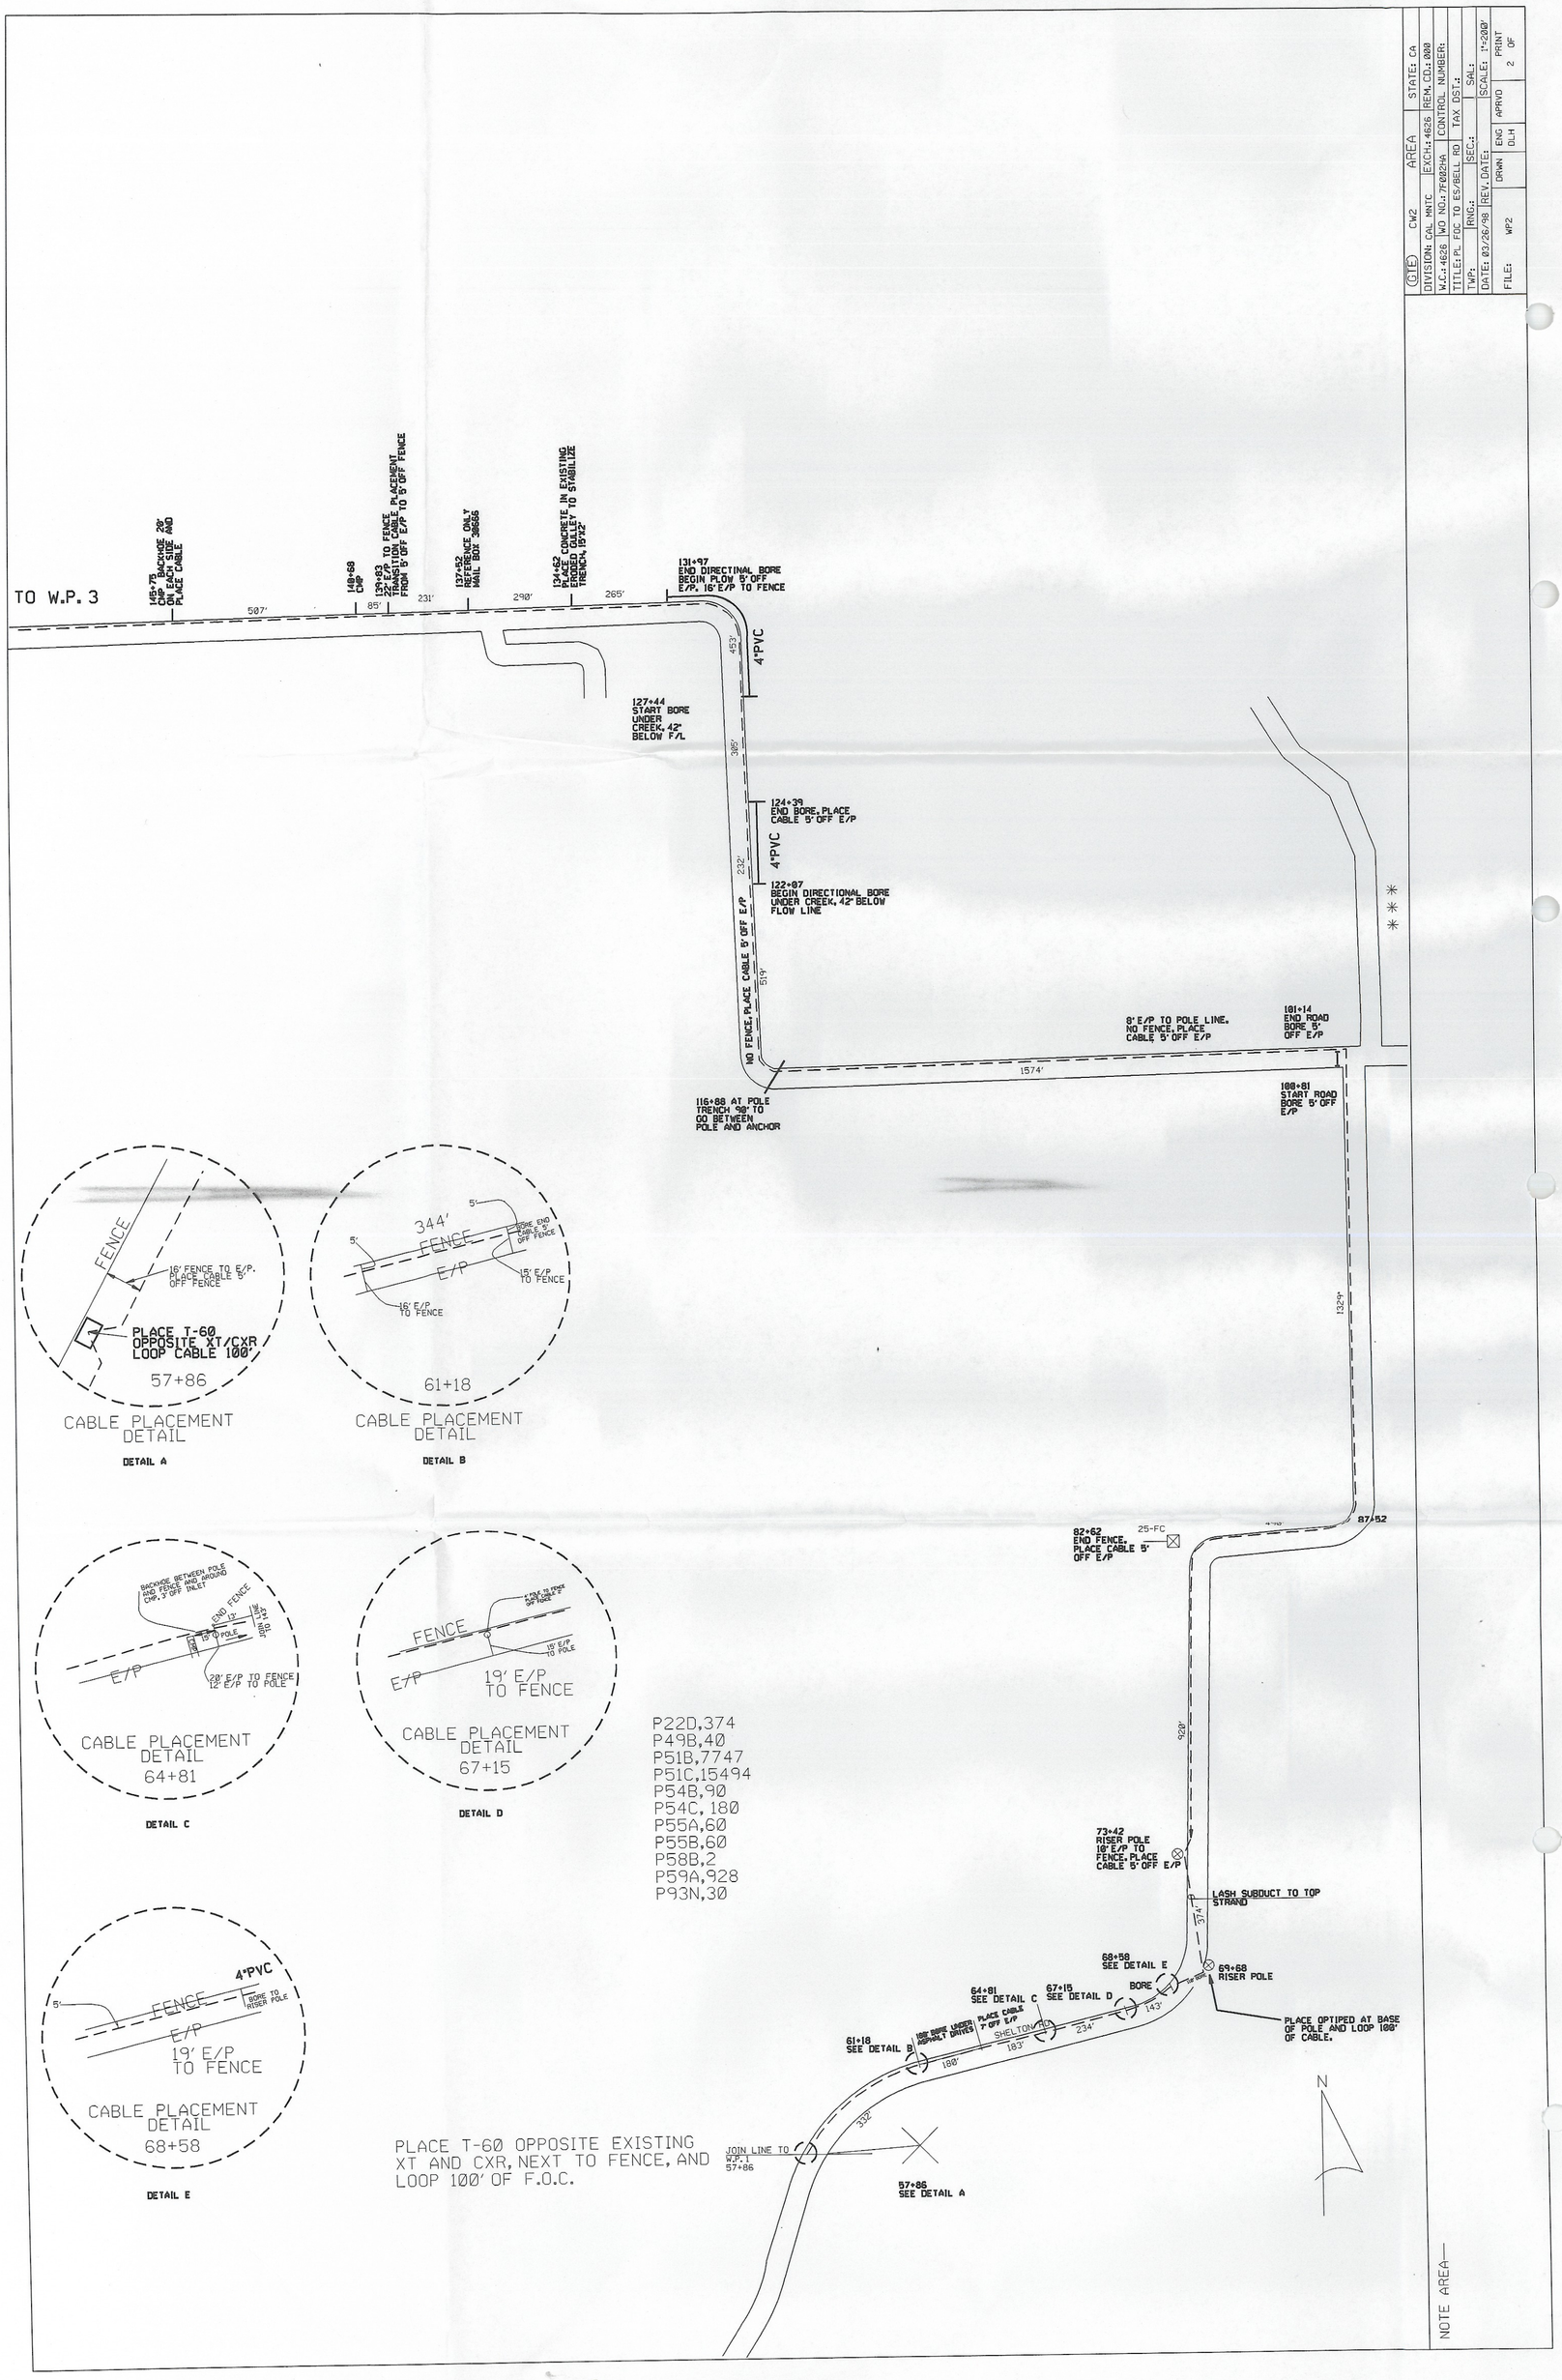
TO W.P. 3
145+75 BACHOE 20' ON EACH SIDE AND PLACE CABLE
148+68 CMP
139+93 FENCE TRANSITION CABLE PLACEMENT FROM 5' OFF E/P TO 5' OFF FENCE
137+52 REFERENCE CALLY MAIL BOX 36555
134+52 PLACE CONCRETE IN EXISTING PLACE ENGDEN CALLEY TO STABILIZE TRENCH, 15'X2'
131+97 END DIRECTINAL BORE BEGIN PLOW 5' OFF E/P, 16' E/P TO FENCE
507'
85'
231'
290'
265'
453'
4"PVC
127+44 START BORE UNDER CREEK, 42" BELOW F/L
380'
124+39 END BORE. PLACE CABLE 5' OFF E/P
232'
4"PVC
122+07 BEGIN DIRECTIONAL BORE UNDER CREEK, 42" BELOW FLOW LINE
NO FENCE, PLACE CABLE 5' OFF E/P
519'
116+88 AT POLE TRENCH 90' TO GO BETWEEN POLE AND ANCHOR
1574'
5' E/P TO POLE LINE. NO FENCE, PLACE CABLE 5' OFF E/P
101+14 END ROAD BORE 5' OFF E/P
100+81 START ROAD BORE 5' OFF E/P
132'
87+52
82+62 END FENCE. PLACE CABLE 5' OFF E/P
25-FC
520'
73+42 RISER POLE 10' E/P TO FENCE. PLACE CABLE 5' OFF E/P
LASH SUBDUCT TO TOP STRAND
374'
69+58 SEE DETAIL E
64+81 SEE DETAIL C
67+16 SEE DETAIL D
BORE
69+68 RISER POLE
143'
PLACE OPTIPED AT BASE OF POLE AND LOOP 100' OF CABLE.
61+18 SEE DETAIL B
USE BORE UNDER ASPHALT DRIVES
PLACE CABLE 7' OFF E/P
SHELTON RD
234'
183'
180'
320'
JOIN LINE TO W.P. 1 57+86
57+86 SEE DETAIL A
N
FENCE
16' FENCE TO E/P. PLACE CABLE 5' OFF FENCE
PLACE T-60 OPPOSITE XT/CXR LOOP CABLE 100'
57+86
CABLE PLACEMENT DETAIL
DETAIL A
344'
FENCE
E/P
5'
BORE END CABLE 5' OFF FENCE
15' E/P TO FENCE
16' E/P TO FENCE
61+18
CABLE PLACEMENT DETAIL
DETAIL B
BACHOE BETWEEN POLE AND FENCE AND ANCHOR CMP, 7' OFF INLET
END FENCE
10' E/P TO POLE
28' E/P TO FENCE 12' E/P TO POLE
CABLE PLACEMENT DETAIL
64+81
DETAIL C
FENCE
E/P
19' E/P TO FENCE
CABLE PLACEMENT DETAIL
67+15
DETAIL D
P22D,374
P49B,40
P51B,7747
P51C,15494
P54B,90
P54C,180
P55A,60
P55B,60
P58B,2
P59A,928
P93N,30
4"PVC
FENCE
E/P
19' E/P TO FENCE
CABLE PLACEMENT DETAIL
68+58
DETAIL E
PLACE T-60 OPPOSITE EXISTING XT AND CXR, NEXT TO FENCE, AND LOOP 100' OF F.O.C.
NOTE AREA—
CTE CW2 AREA STATE: CA
DIVISION: CAL WNTC EXCH: 4636 REM. CD: 000
W.C.: 4636 WO NO.: 7R02294 CONTROL NUMBER:
TITLE: P.L. FOC TO ES/BELL RD TAX DST:
TWP: RNG: SEC: SAL:
DATE: 03/26/98 REV. DATE: SCALE: 1"=200'
FILE: WP2 DRAWN DLH ENG APRVD PRINT 2 OF