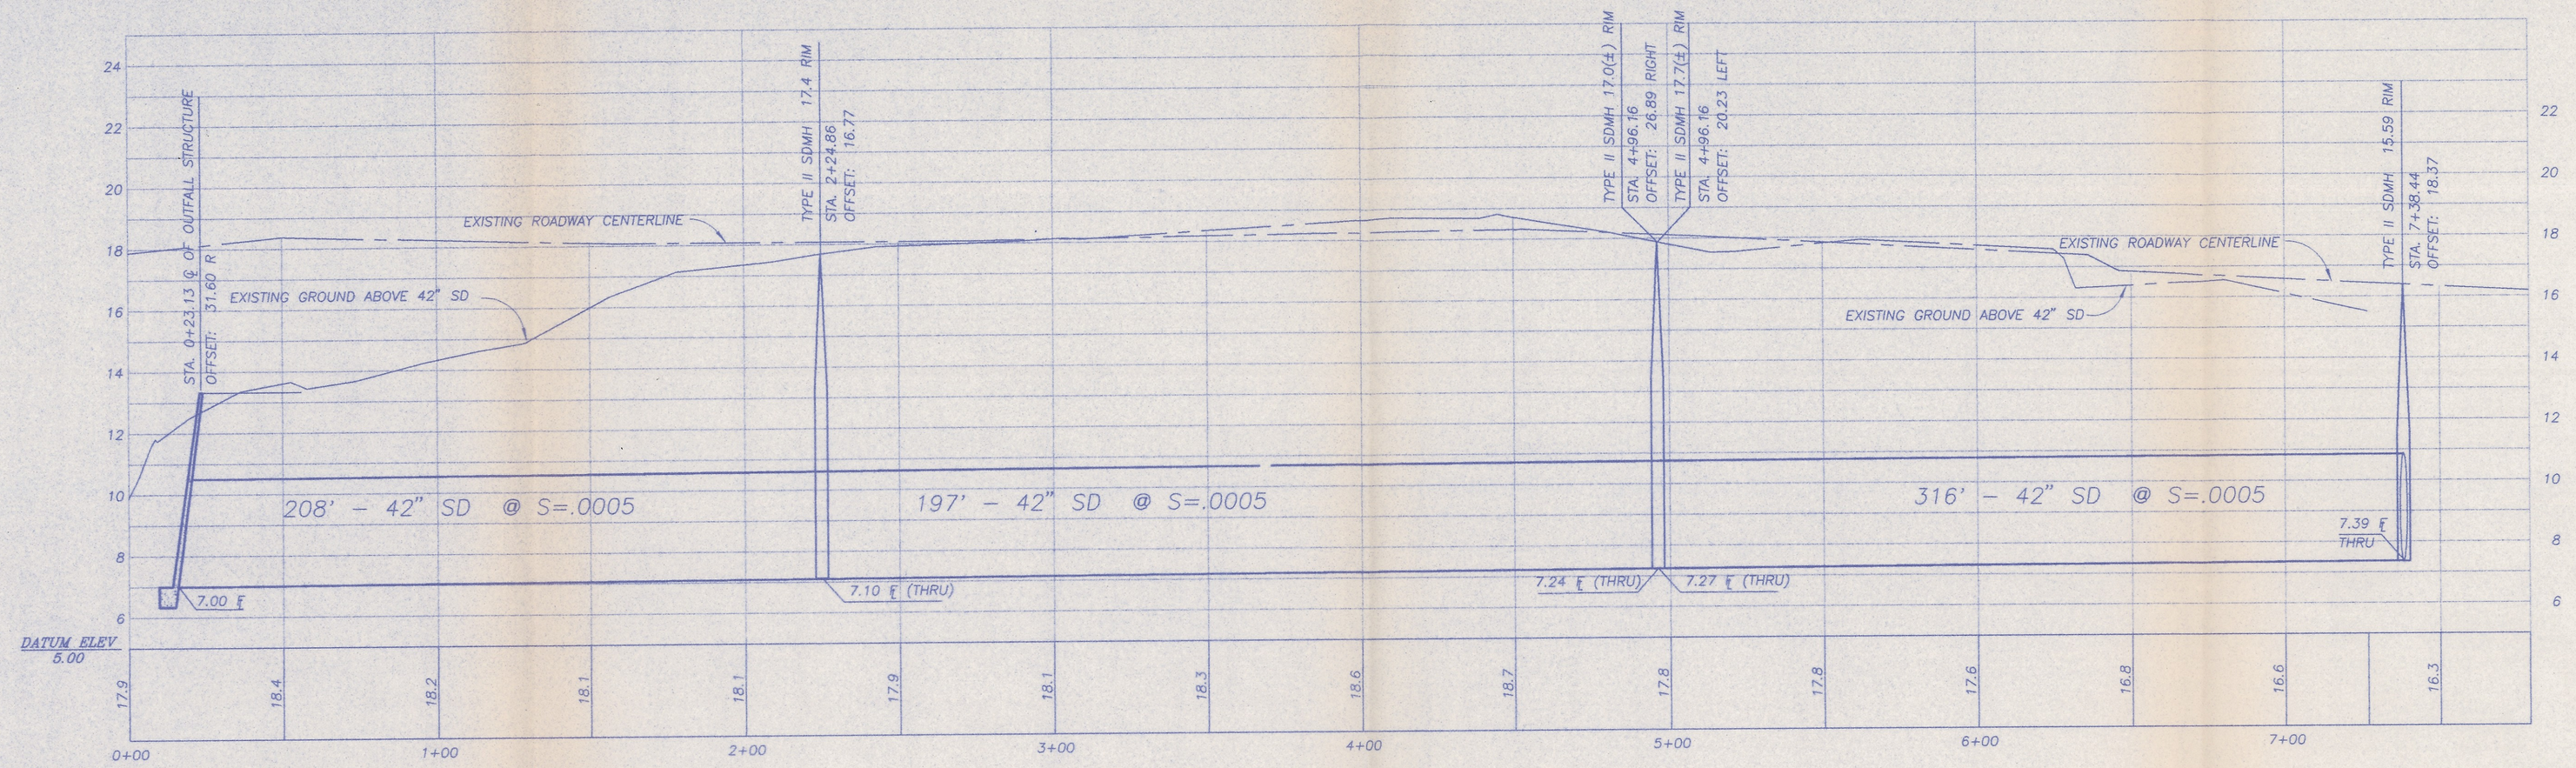

42" STORM DRAIN TRUNK LINE
STA. 0+23.13 TO STA. 7+58.44

SCALE: HORI: 1"=30'
VERT: 1"=3'

SCALE: 1"=40'

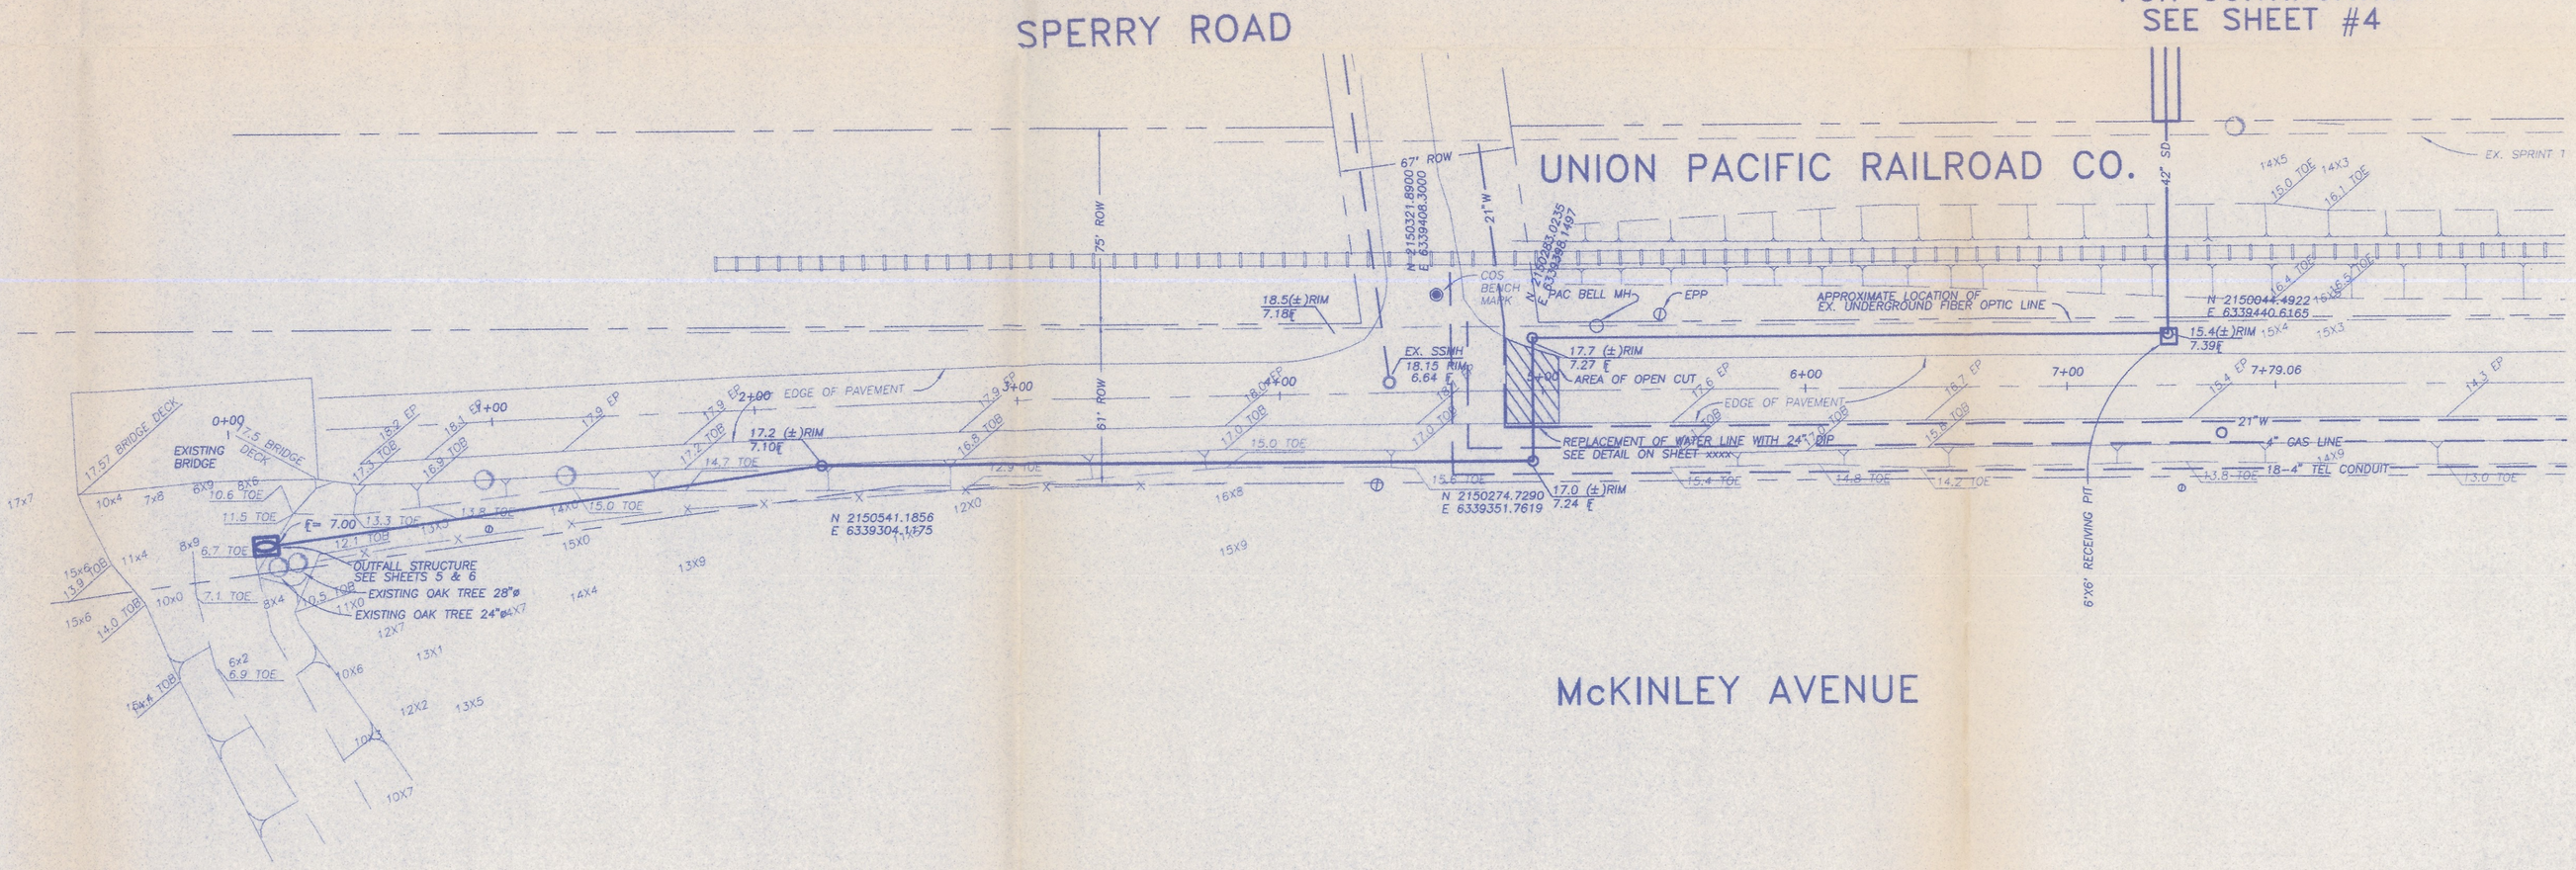

CA:800-227-2600
NV:800-227-2600

REGISTERED PROFESSIONAL ENGINEER
LEX A. CORRALES
No. 21447
Expires 9-30-01
CIVIL
STATE OF CALIFORNIA

REVISIONS				
NO.	DESCRIPTION	DATE	BY	APRVD.

SIEGFRIED ENGINEERING, Inc.
Civil Engineering ▪ Land Surveying ▪ Structural Engineering ▪ Planning
4045 Coronado Ave. ▪ Stockton, CA 95204-2396 ▪ 209 943-2021 ▪ FAX 209 942-0214 ▪ S-E-I.COM
Submitted By _____ R.C.E. No. 21,447 EXP. 9/30/01

AIRPORT GATEWAY CENTER

42" STORM DRAIN
STA. XX TO XX

DEPARTMENT OF PUBLIC WORKS
CITY OF STOCKTON, CALIFORNIA

SCALE	1" = 30'	APPROVED BY: DATE	SHEET NO. 4
DESIGNED BY	JAB		OF 6 SHEETS
DRAWN BY	SXV		C.O.S. JOB NO.
CHECKED BY	LAC		
F. B. NO.		DIR. OF MUNICIPAL UTILITIES STOCKTON, CALIFORNIA	
DWG. FILE	G-5433		

04/24/98