JOINT TRENCH COMPOSITE

PLEASE CALL U.S.A. AT
LEAST 48 HOURS PRIOR TO
EXCAVATING IN THIS AREA
1-800-227-2600

NOTIFIED U.S.A.
DATE:
TICKET #
BY:

NOTE:
LAND DEPARTMENT TO SECURE ALL LAND RIGHTS & PROVIDE STAKING OF EXISTING ROAD R/W.

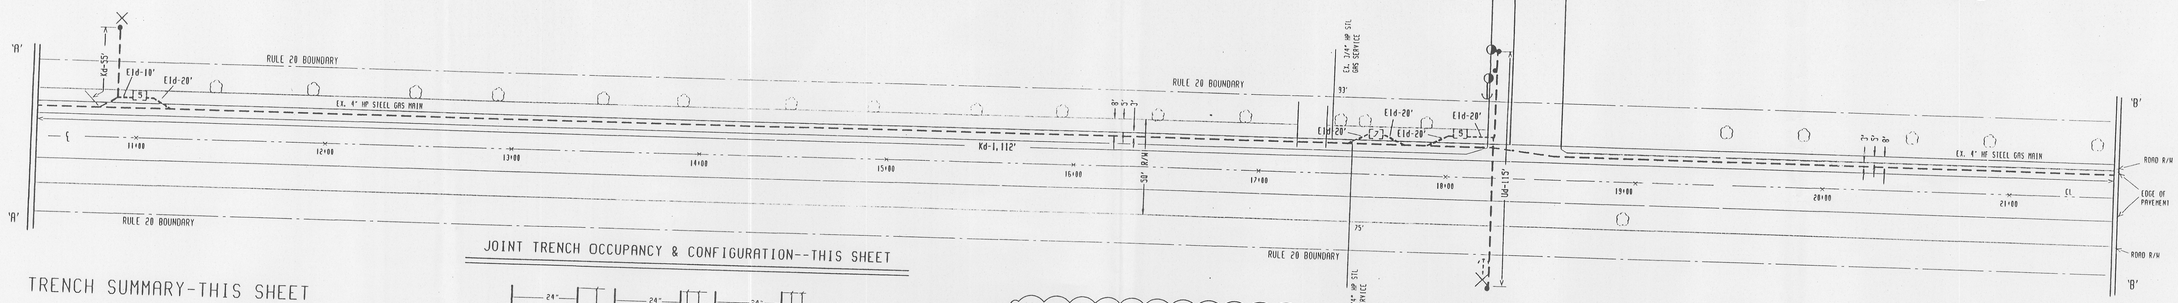

TRENCH SUMMARY-THIS SHEET

1,542' -- DISTRIBUTION TRENCH (24" x 60")

3 - [5] SPLICE BOX (36" x 60")
1 [7] SPLICE BOX (4'6" x 8'6")

JOINT TRENCH OCCUPANCY & CONFIGURATION--THIS SHEET

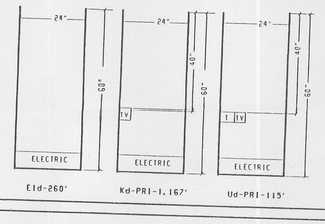

CAUTION:
EXISTING UG 4" HP STEEL GAS MAIN ON N/S OF ACAMPO RD.
EXISTING UG TELEPHONE ON SOUTH SIDE OF ACAMPO ROAD.

TELEPHONE & TV TO EXCAVATE FROM THEIR RESPECTIVE SUBSTRUCTURES & TRENCH TO THE JOINT TRENCH.

MAP P3-10

ELECTRIC UNDERGROUND CONDUIT DESIGN

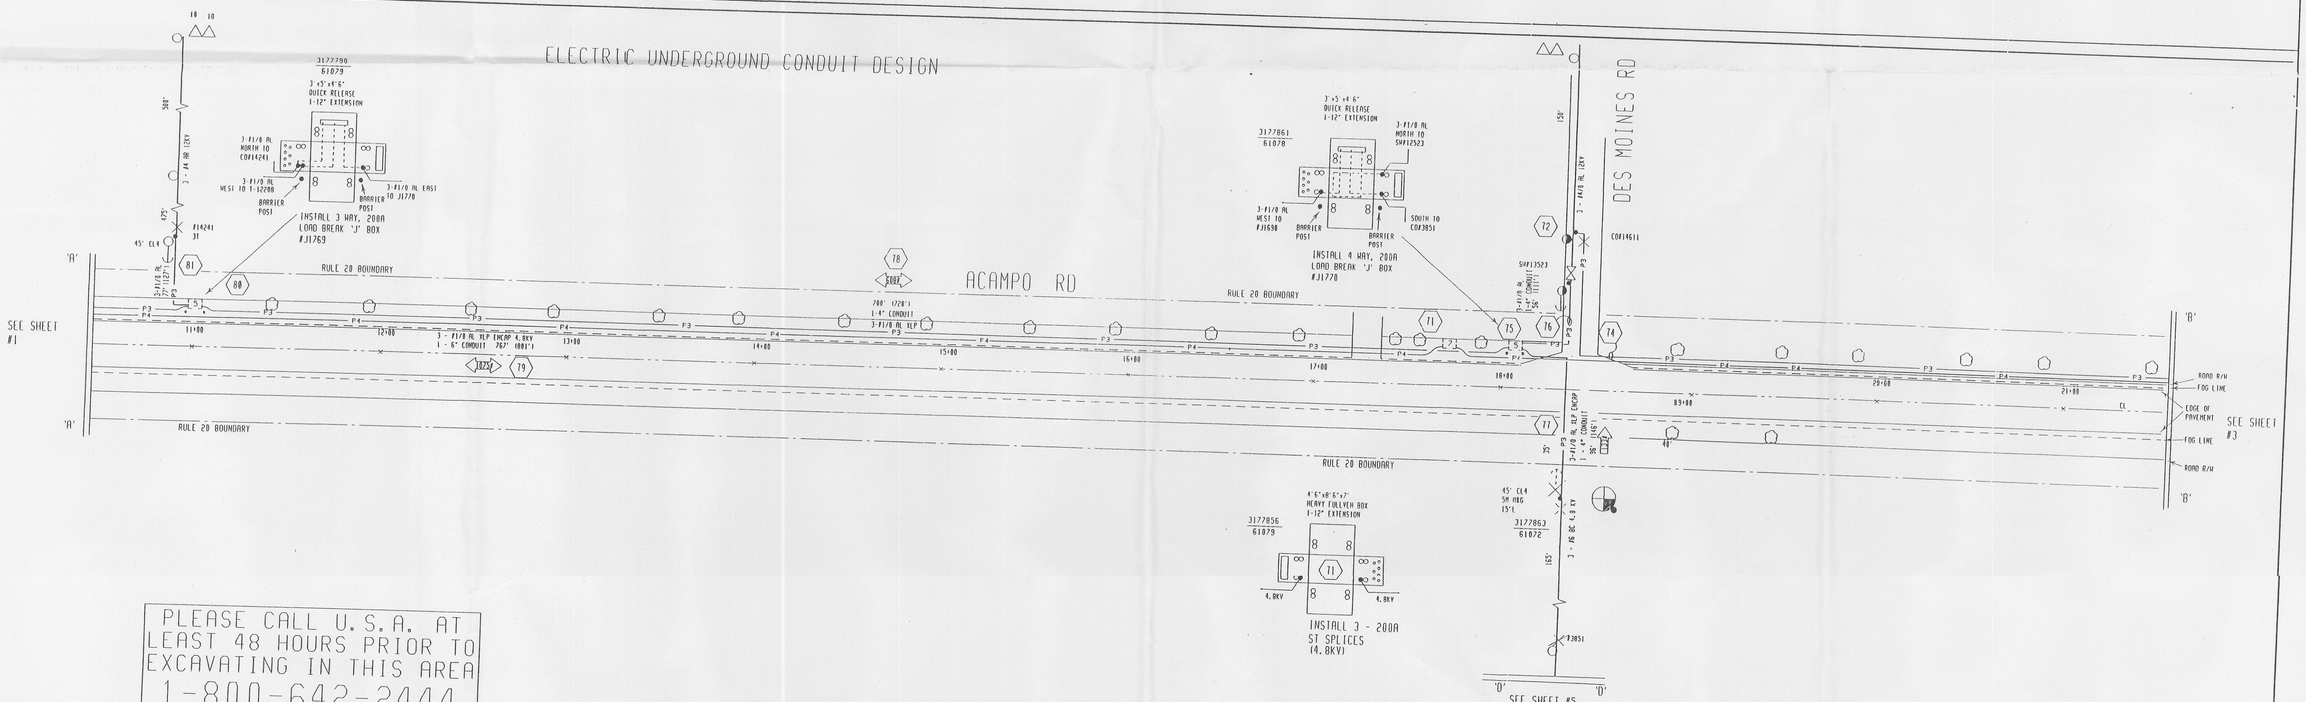

PLEASE CALL U.S.A. AT
LEAST 48 HOURS PRIOR TO
EXCAVATING IN THIS AREA
1-800-642-2444

APPROVED BY	ORDER 7010109	ACAMPO RD RULE 20A	BILL OF MATL
	SUPV. AMD	ACAMPO RD FROM HWY#99 WEST	DWG LIST
	USGN.	JOINT TRENCH COMPOSITE	SUPSDS
	DWN. KRS	ACAMPO UNINC	SUPSD BY
	CHKD. MFL	PACIFIC GAS AND ELECTRIC COMPANY	SHEET NO. 2a/4a SHEETS
	O.K. BMT	SAN FRANCISCO, CALIFORNIA	0731E75988 REV.
	DATE		
	SCALES 1" =40'		

BP 96-2608 (2-4)