BD 98-310

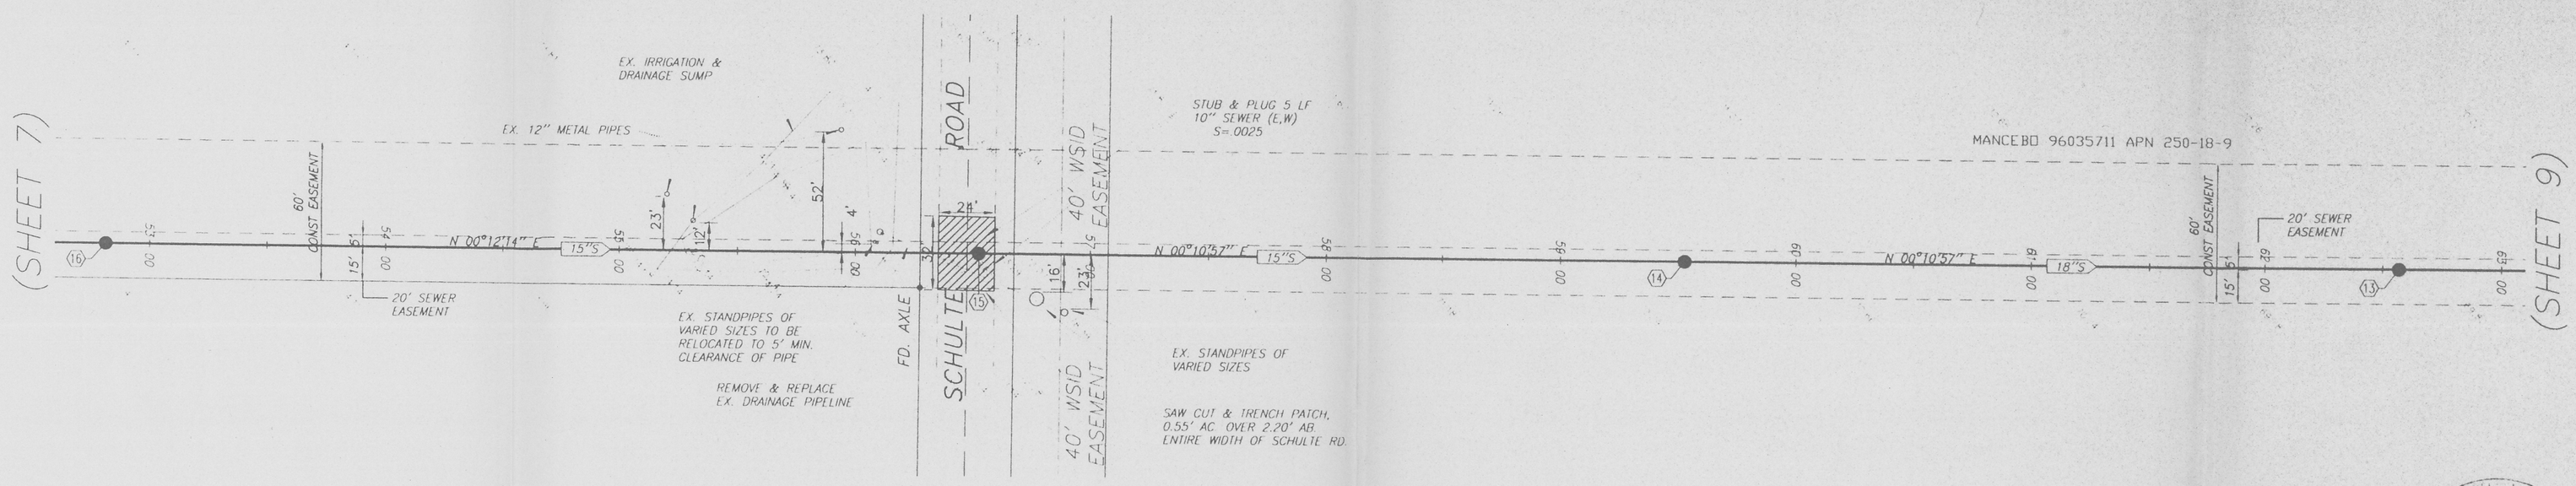

NOTE:

ALL SANITARY SEWER MANHOLES MUST BE LINED. THE LINER SHALL BE AMERON T-LOCK AS MANUFACTURED BY AMERON PROTECTIVE COATING DIVISION, BREA, CA (OR APPROVED EQUAL).

ALL WORK FOR AND IN CONJUNCTION WITH THE INSTALLATION OF THE LINING, SHALL BE DONE IN STRICT CONFORMITY WITH ALL APPLICABLE SPECIFICATIONS, INSTRUCTIONS, AND RECOMMENDATIONS OF THE MANUFACTURER.

STA 52+81.37 - 62+56.84

SCALE 1" = 40'

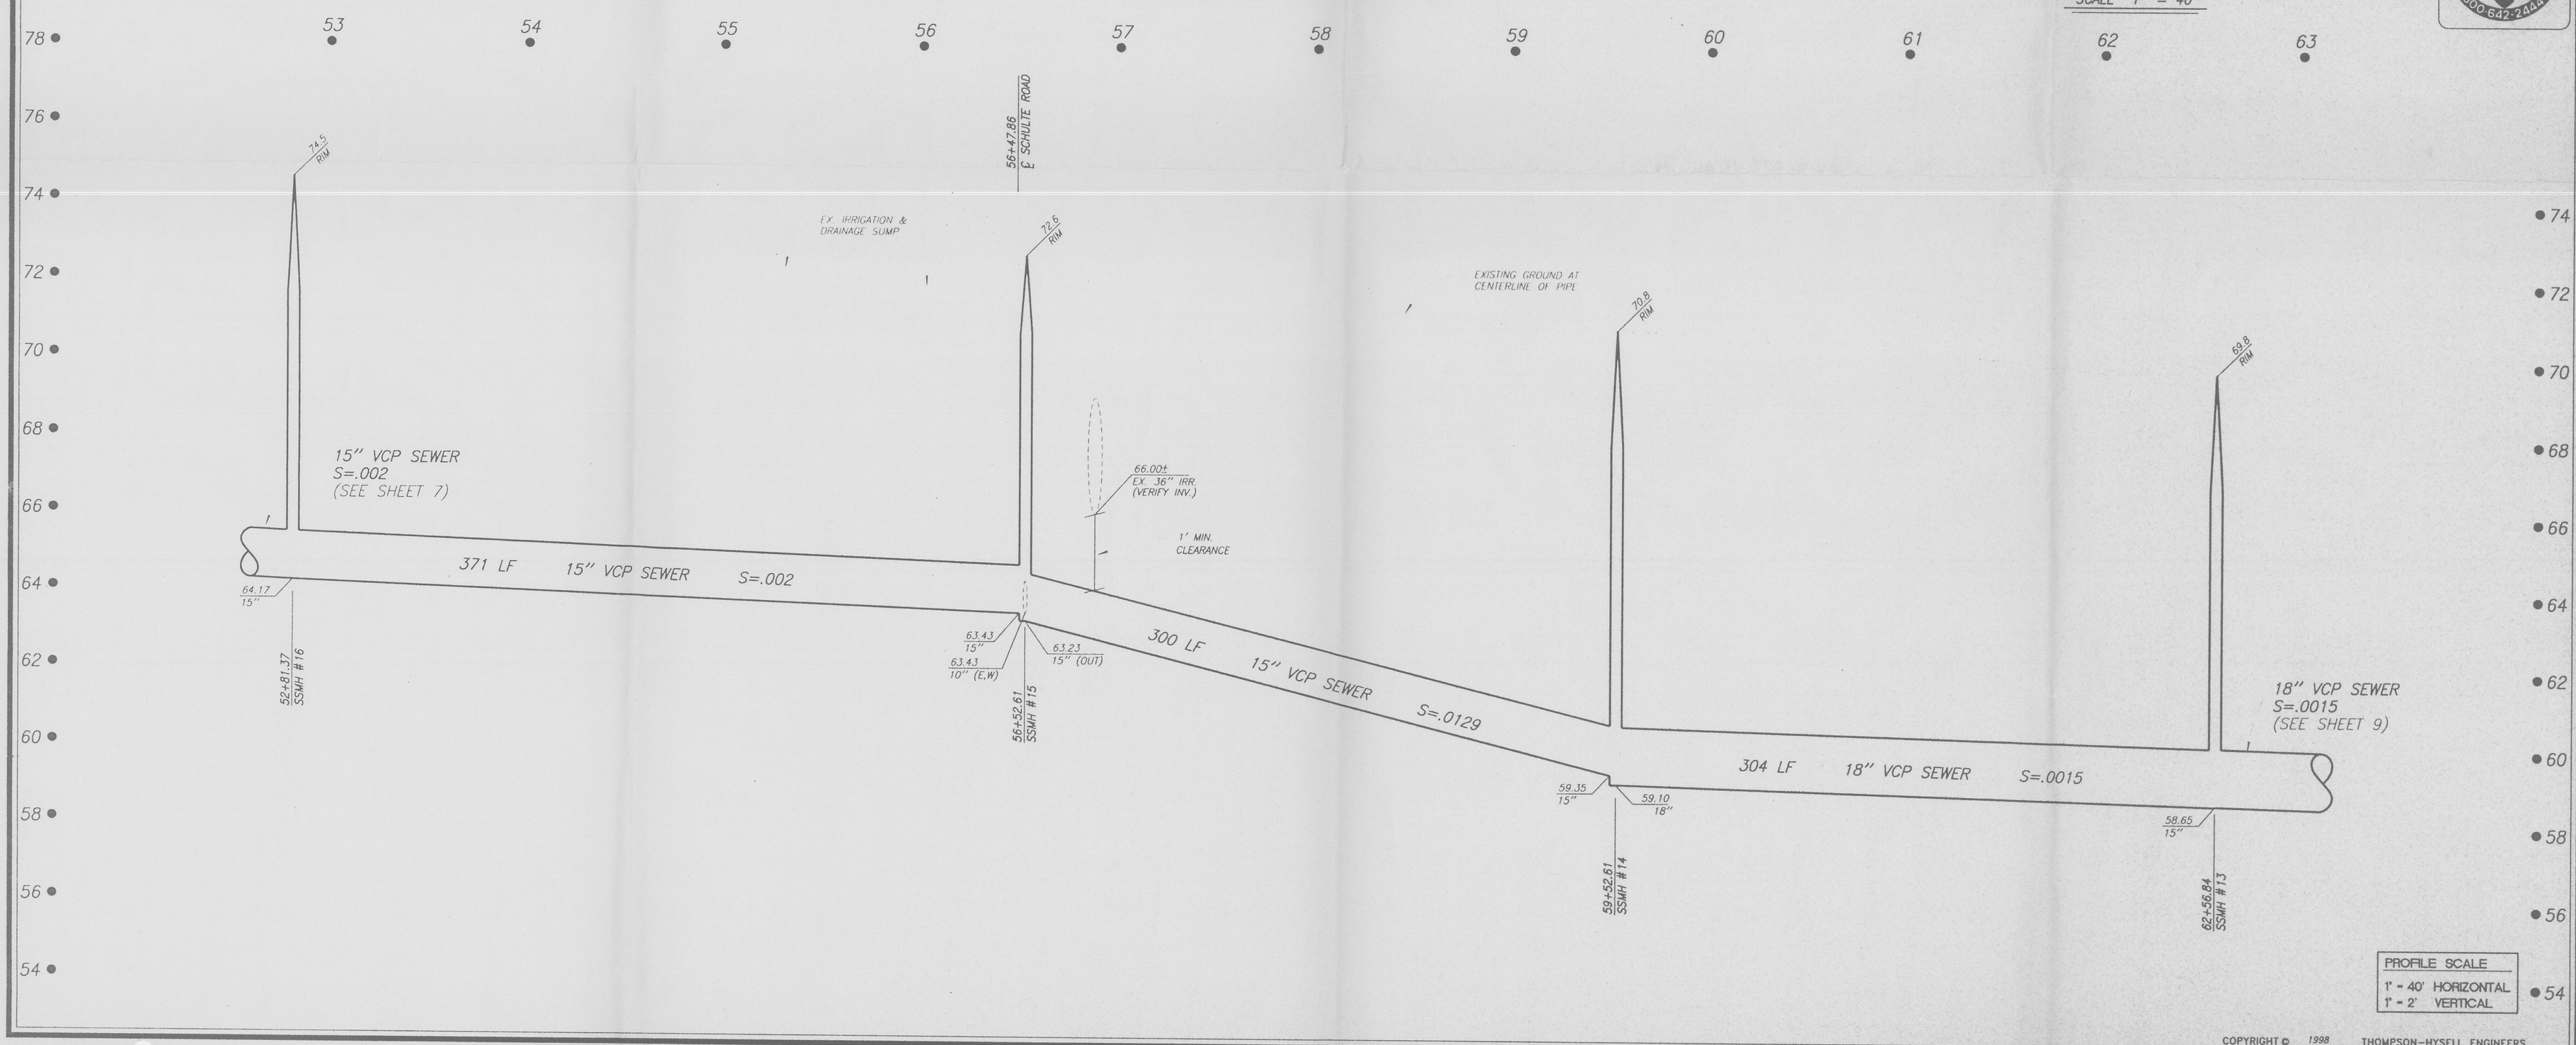

COPYRIGHT © 1998 THOMPSON-HYSELL ENGINEERS

REGISTERED PROFESSIONAL ENGINEER H. STANLEY THOMPSON NO. 32250 EXP. 12-31-00 CIVIL STATE OF CALIFORNIA

REGISTERED PROFESSIONAL ENGINEER F. WALLY SANDOVAL No. C39895 EXP. 12-31-01 CIVIL STATE OF CALIFORNIA

CALL BEFORE YOU DIG USA 800-642-2444

CITY OF TRACY

APPROVED FOR CONSTRUCTION SUBJECT TO THE DATA SHOWN. CITY OF TRACY AND THE UNDERSIGNED ARE NOT RESPONSIBLE FOR ERRORS AND/OR OMISSIONS THAT MAY BE PRESENT ON THESE PLANS.

CITY ENGINEER _____ DATE _____

THOMPSON-HYSELL ENGINEERS
1016 12TH STREET, MODESTO, CA 95354
(209) 521-8986 FAX (209) 521-9045

PREPARED UNDER THE DIRECTION OF: H. Stanley Thompson 8-24-98
PRINCIPAL ENGINEER DATE

REVISIONS			
SYMBOL	DATE	DESCRIPTION	APPROVED

DESIGNED BY JH
DRAWN BY CH
CHECKED BY TW
HORZ. SCALE=40
VERT. SCALE=2
DATE 8/98

PLAN AND PROFILE

STA: 52+81.37 - 62+56.84

OFFSITE SEWER LINE FOR: EASTLAKE SUBDIVISION

TRACY, CALIFORNIA

SHEET 8 OF 13 SHEETS