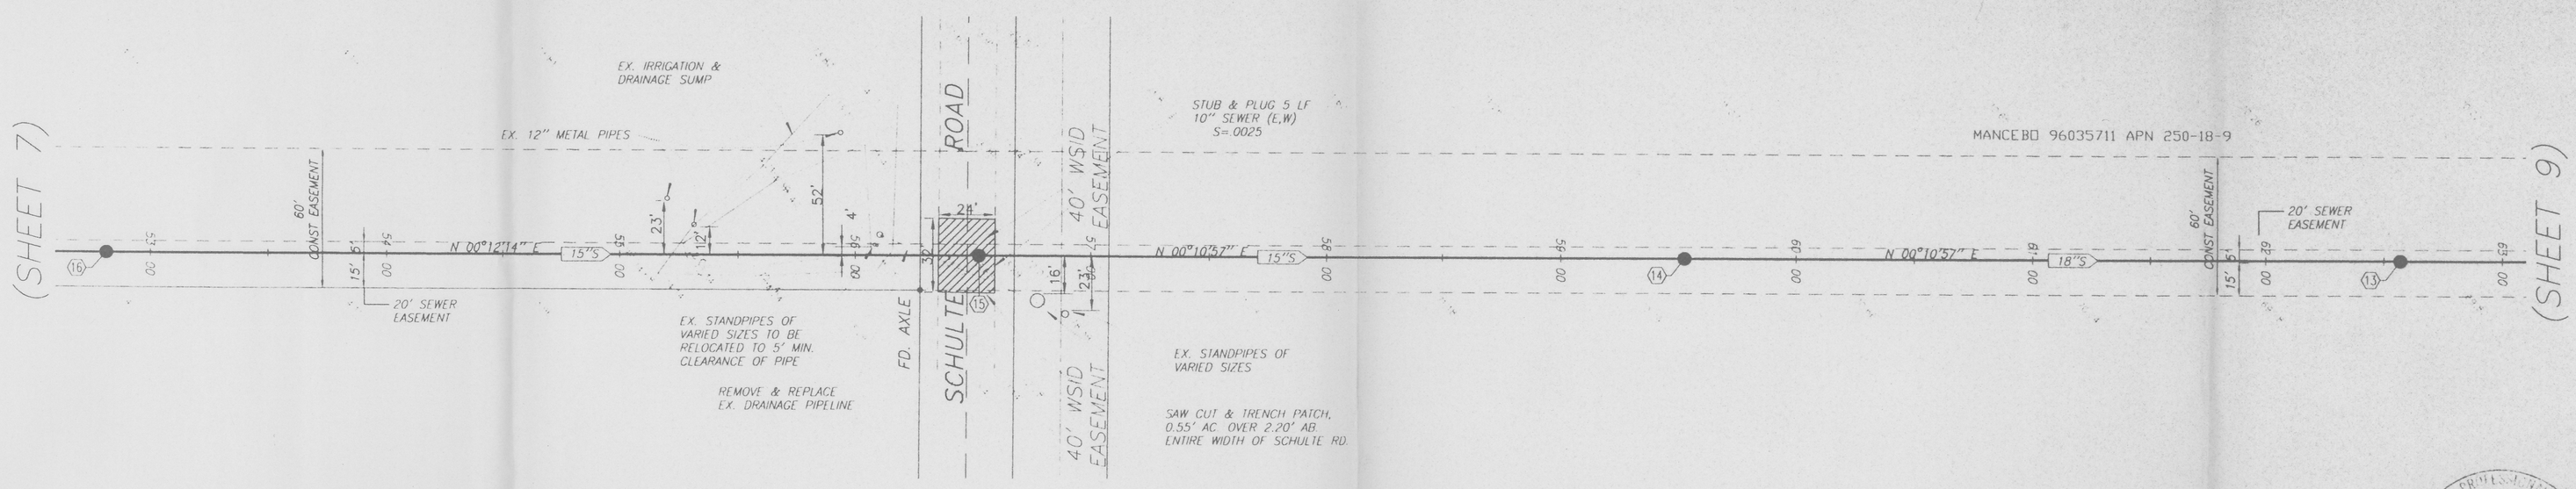

NOTE:

ALL SANITARY SEWER MANHOLES MUST BE LINED. THE LINER SHALL BE AMERON T-LOCK AS MANUFACTURED BY AMERON PROTECTIVE COATING DIVISION, BREA, CA (OR APPROVED EQUAL).

ALL WORK FOR AND IN CONJUNCTION WITH THE INSTALLATION OF THE LINING, SHALL BE DONE IN STRICT CONFORMITY WITH ALL APPLICABLE SPECIFICATIONS, INSTRUCTIONS, AND RECOMMENDATIONS OF THE MANUFACTURER.

REGISTERED PROFESSIONAL ENGINEER H. STANLEY THOMPSON NO. 33240 EXP. 12-31-00 CIVIL STATE OF CALIFORNIA

REGISTERED PROFESSIONAL ENGINEER T. WALLY SANDELIN No. C39895 EXP. 12-31-01 CIVIL STATE OF CALIFORNIA

CALL BEFORE YOU DIG USA 800.642.2444

STA 52+81.37 - 62+56.84

SCALE 1" = 40'

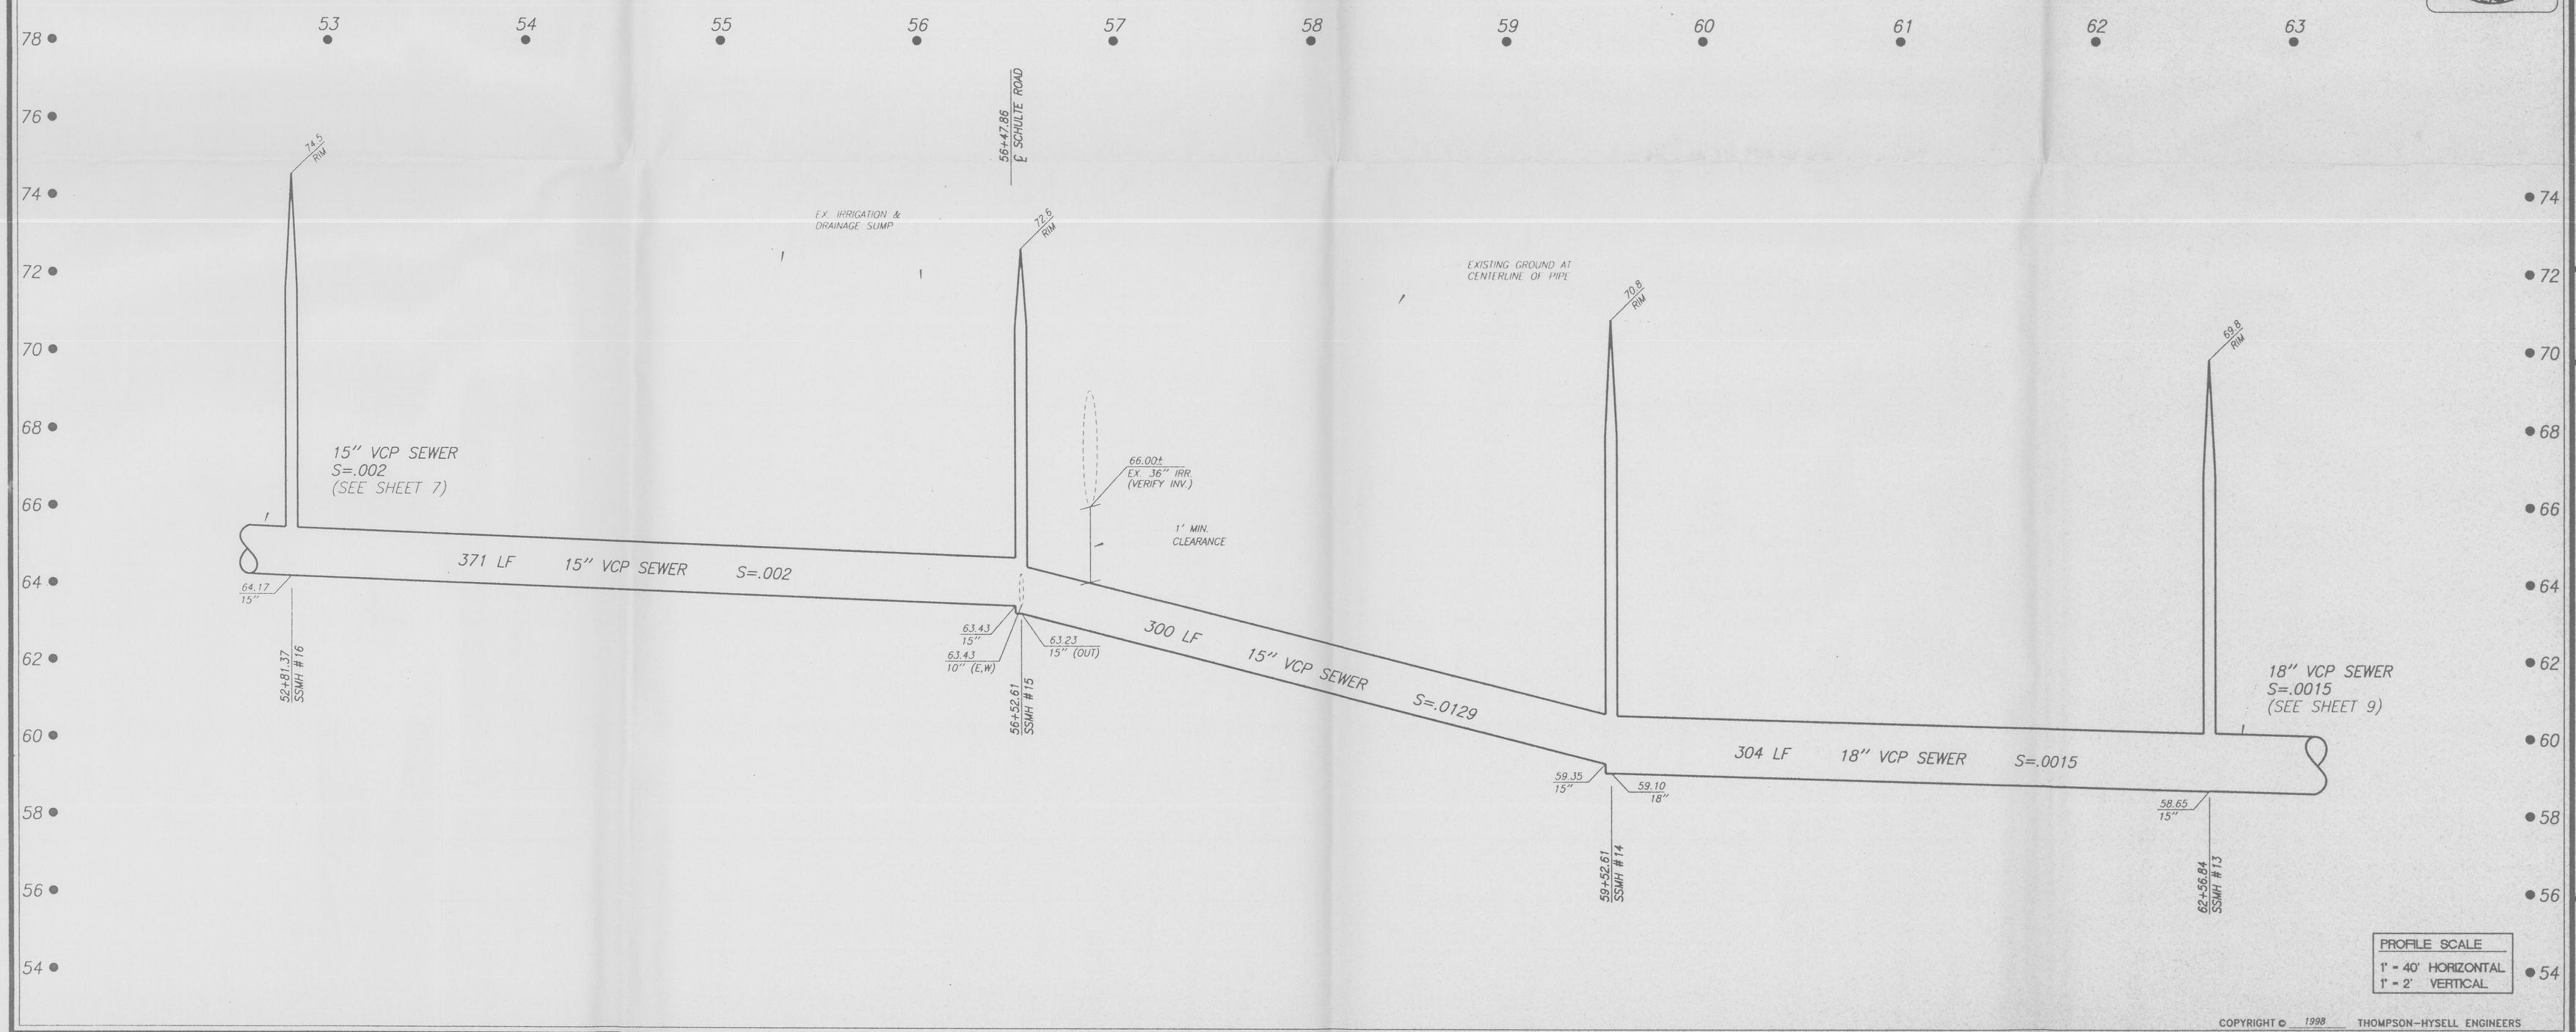

PROFILE SCALE
1' = 40' HORIZONTAL
1' = 2' VERTICAL

COPYRIGHT © 1998 THOMPSON-HYSELL ENGINEERS

CITY OF TRACY

APPROVED FOR CONSTRUCTION SUBJECT TO THE DATA SHOWN. CITY OF TRACY AND THE UNDERSIGNED ARE NOT RESPONSIBLE FOR ERRORS AND/OR OMISSIONS THAT MAY BE PRESENT ON THESE PLANS.

CITY ENGINEER DATE

THOMPSON-HYSELL ENGINEERS
1016 12TH STREET, MODESTO, CA 95354
(209) 521-8986 FAX (209) 521-9045
PREPARED UNDER THE DIRECTION OF H. STANLEY THOMPSON 8-24-98 DATE

REVISIONS

SYMBOL	DATE	DESCRIPTION	APPROVED

DESIGNED BY CH
DRAWN BY CH
CHECKED BY TW
HORIZ. SCALE=40
VERT. SCALE=2
DATE 8/98

PLAN AND PROFILE

STA: 52+81.37 - 62+56.84

OFFSITE SEWER LINE FOR: EASTLAKE SUBDIVISION

CALIFORNIA

TRACY,