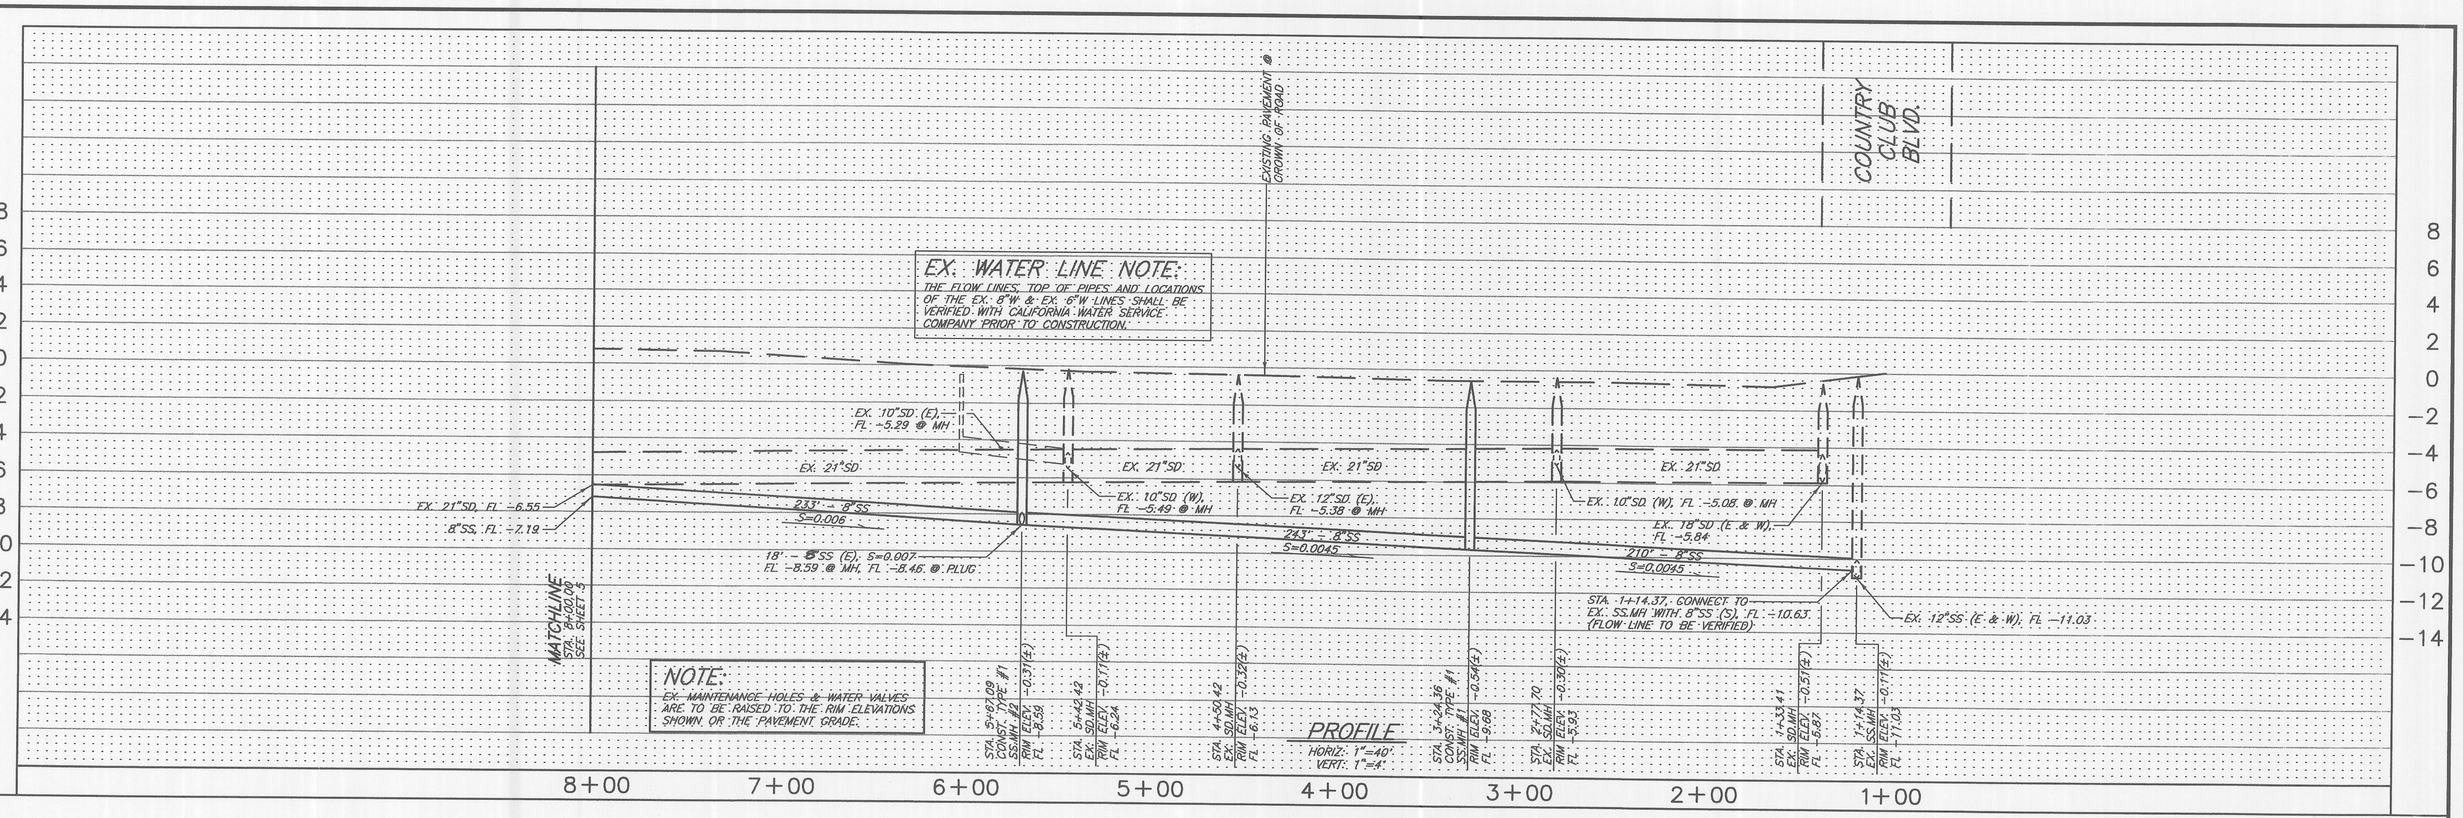

MOREING ROAD

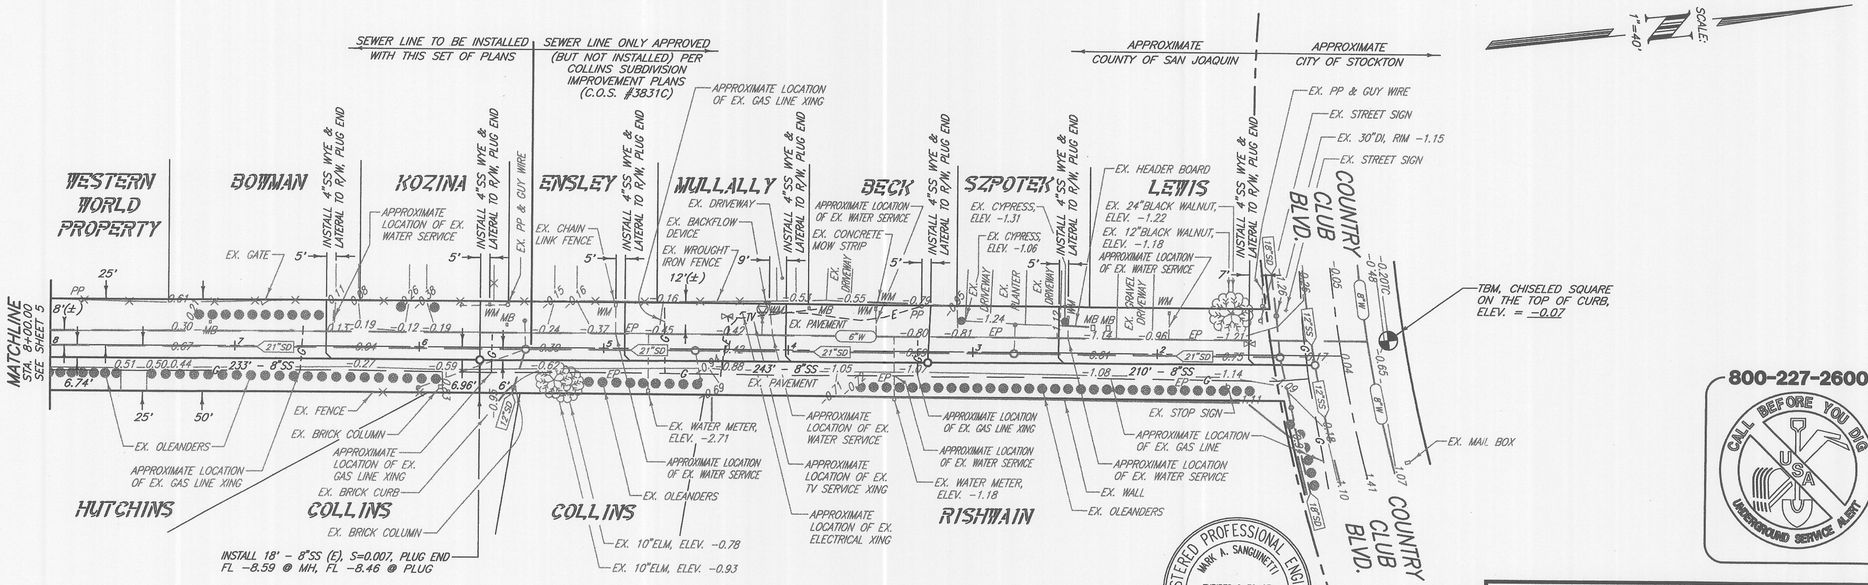

800-227-2600
CALL BEFORE YOU DIG
UNDERGROUND SERVICE ALERT

REGISTERED PROFESSIONAL ENGINEER
MARK A. SANGUINETTI
EXPIRES 6-30-07
NO. 64,907
CIVIL
STATE OF CALIFORNIA

TRAFFIC NOTE:
THE CONTRACTOR SHALL SUBMIT A TRAFFIC CONTROL PLAN TO SAN JOAQUIN COUNTY PRIOR TO THE START OF CONSTRUCTION.

SEWER NOTE:
THE 8"SS LATERAL @ STA. 5+67.09 IS PLANNED TO SERVE AN APPROVED COUNTY SUBDIVISION, PA-0300130.

SEWER NOTE:
ALL THE 4"SS LATERALS SHALL COMPLY WITH C.O.S. DWG. NO.'S 47, 47A, 47B, 48 & 49.

REVISION NO.	DESCRIPTION	DATE	BY	APRVD. BY

A.R. SANGUINETTI & ASSOCIATES
CONSULTING CIVIL ENGINEERS
STOCKTON, CALIFORNIA
MARK A. SANGUINETTI R.C.E. 64907 DATE 7/3/03

SANITARY SEWER EXTENSION PLANS ATHERTON ISLAND

MOREING ROAD Sta. 1+14.37 to Sta. 8+00.00

DEPARTMENT OF PUBLIC WORKS
CITY OF STOCKTON, CALIFORNIA

SCALE: AS SHOWN	APPROVED BY: DATE: 7/16/03	SHEET NO. 4
DESIGNED BY: SLM	CITY ENGINEER STOCKTON, CALIFORNIA	OF 6 SHEETS
DRAWN BY: SLM		PROJECT NO. AIMRSS-01
CHECKED BY: MAS/JMS		
RECORD DWG:		

4552.3C