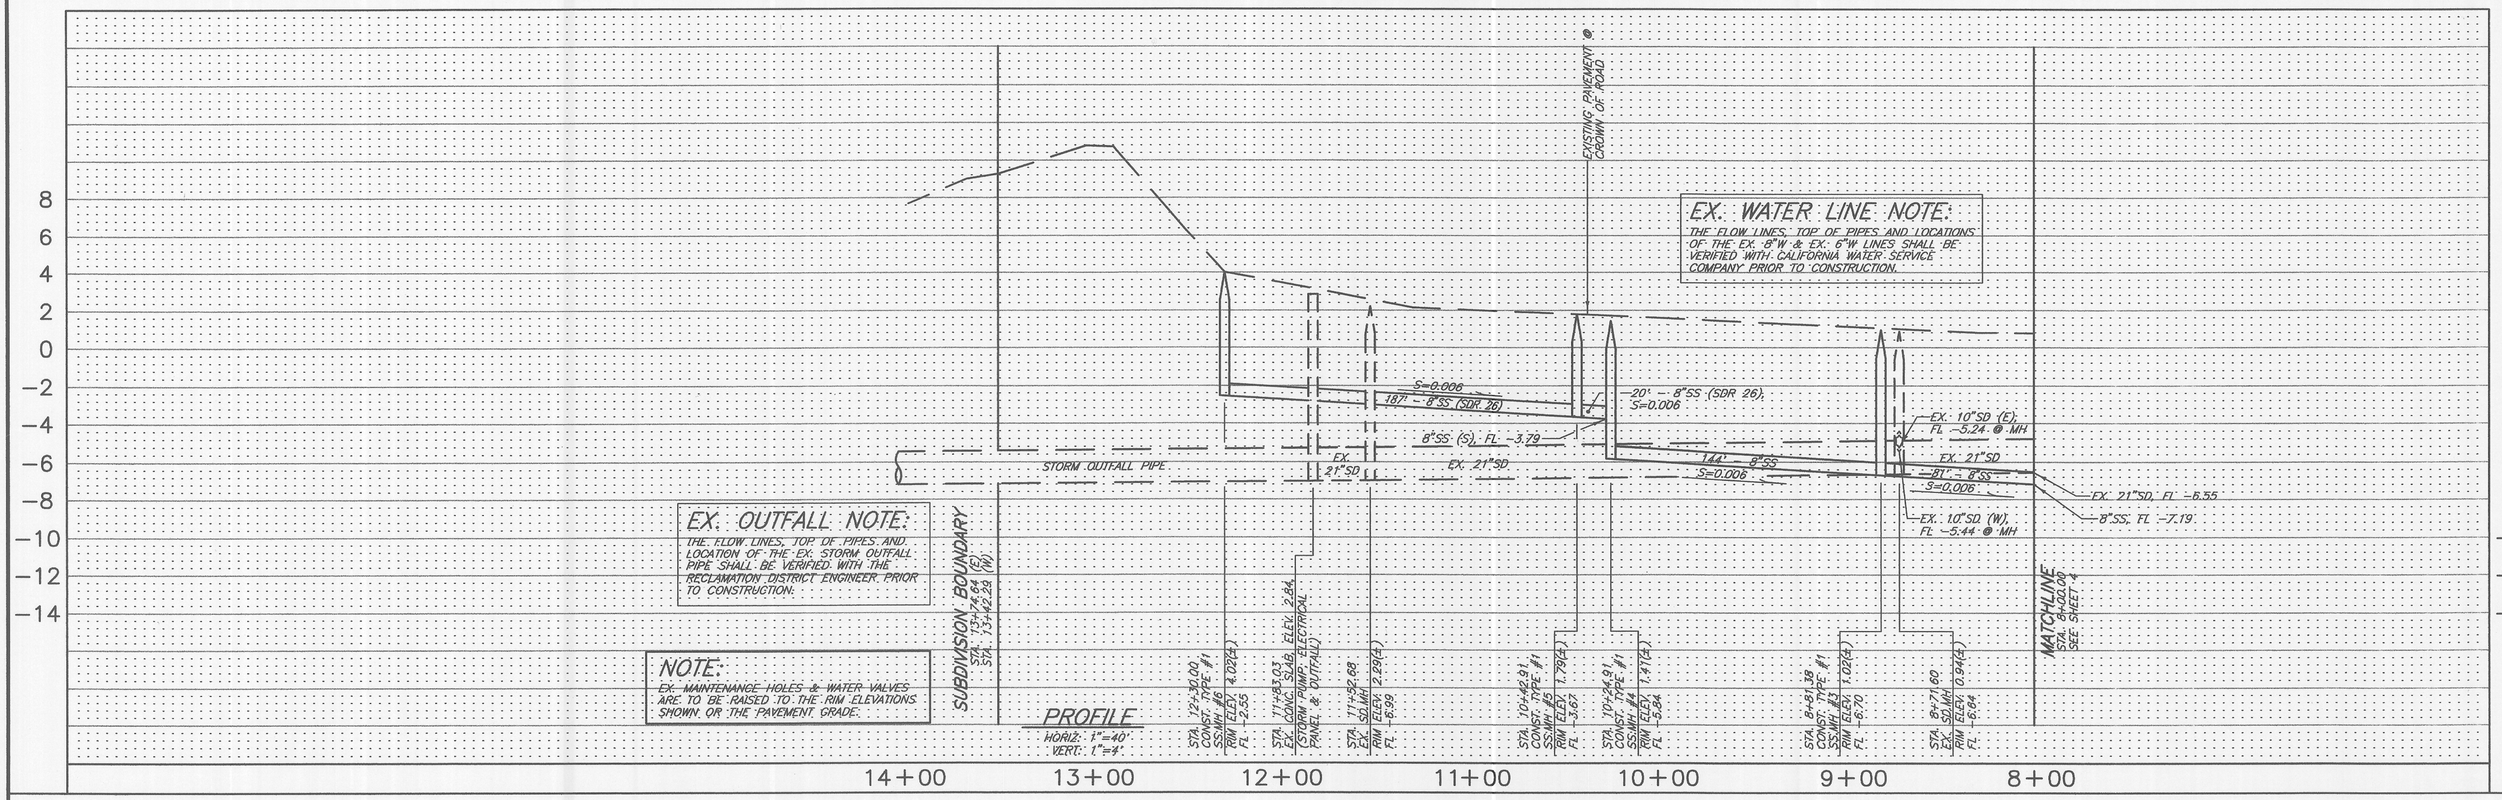

MOREING ROAD

SCALE: 1"=40'

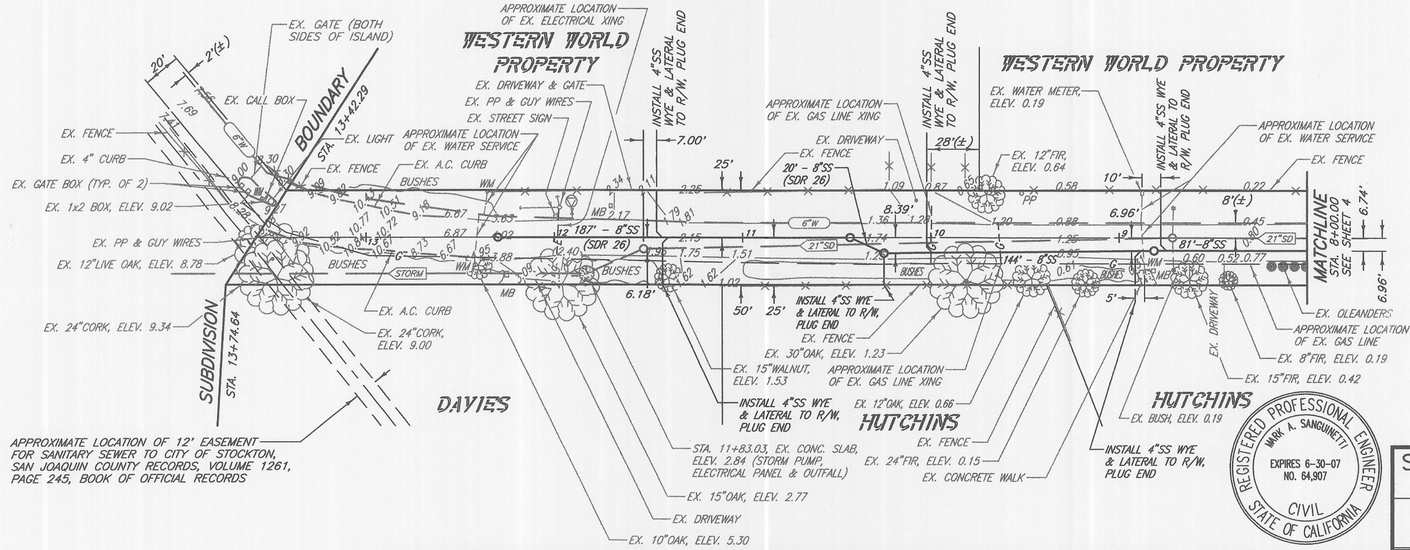

800-227-2600
CALL BEFORE YOU DIG
USA
UNDERGROUND SERVICE ALERT

REGISTERED PROFESSIONAL ENGINEER
MARK A. SANGUINETTI
EXPIRES 6-30-07
NO. 64,907
CIVIL
STATE OF CALIFORNIA

TRAFFIC NOTE:
THE CONTRACTOR SHALL SUBMIT A TRAFFIC CONTROL PLAN TO SAN JOAQUIN COUNTY PRIOR TO THE START OF CONSTRUCTION.

SEWER NOTE:
ALL THE 4"SS LATERALS SHALL COMPLY WITH C.O.S. DWG. NO.'S 47, 47A, 47B, 48 & 49.

REVISION NO.	DESCRIPTION	DATE	BY	APRVD. BY

A.R. SANGUINETTI & ASSOCIATES
CONSULTING CIVIL ENGINEERS
STOCKTON, CALIFORNIA

Mark A. Sanguinetti
MARK A. SANGUINETTI R.C.E. 64907 DATE 7/3/03

SANITARY SEWER EXTENSION PLANS ATHERTON ISLAND

MOREING ROAD
Sta. 8+00.00 to Sta. 12+30.00

DEPARTMENT OF PUBLIC WORKS
CITY OF STOCKTON, CALIFORNIA

SCALE: AS SHOWN	APPROVED BY: DS	DATE: 7/20/03	SHEET NO. 5
DESIGNED BY: SLM			OF 6 SHEETS
DRAWN BY: SLM			PROJECT NO. AIMRSS-01
CHECKED BY: MAS/JMS			
RECORD DWG:	CITY ENGINEER STOCKTON, CALIFORNIA		

4552.4C