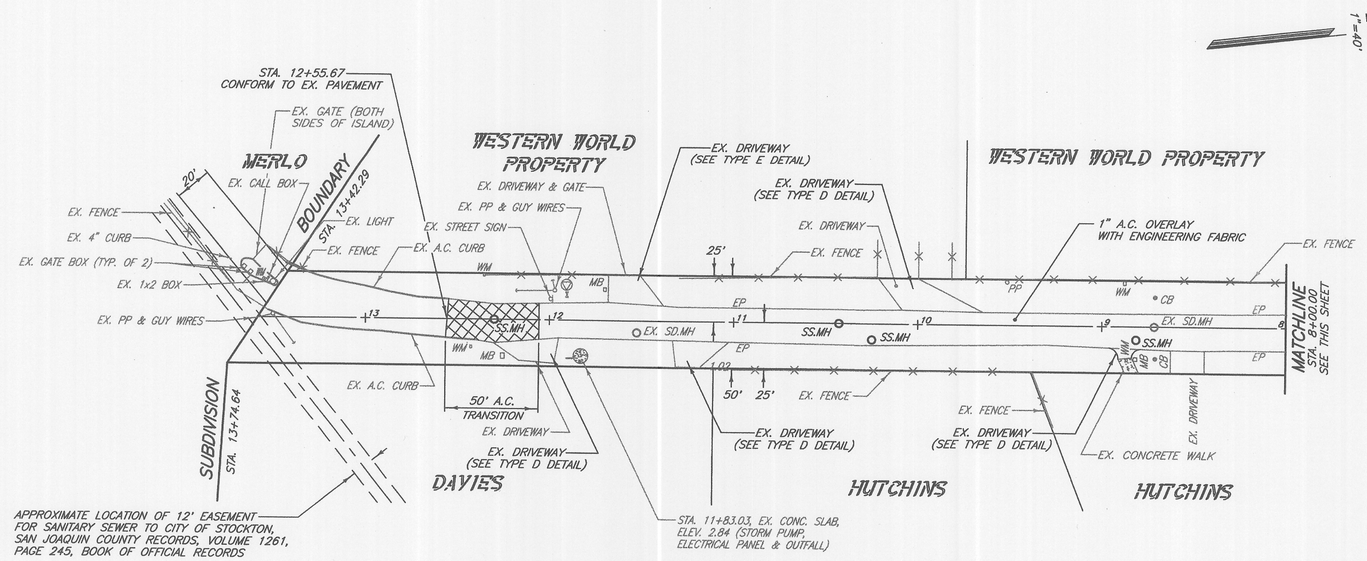

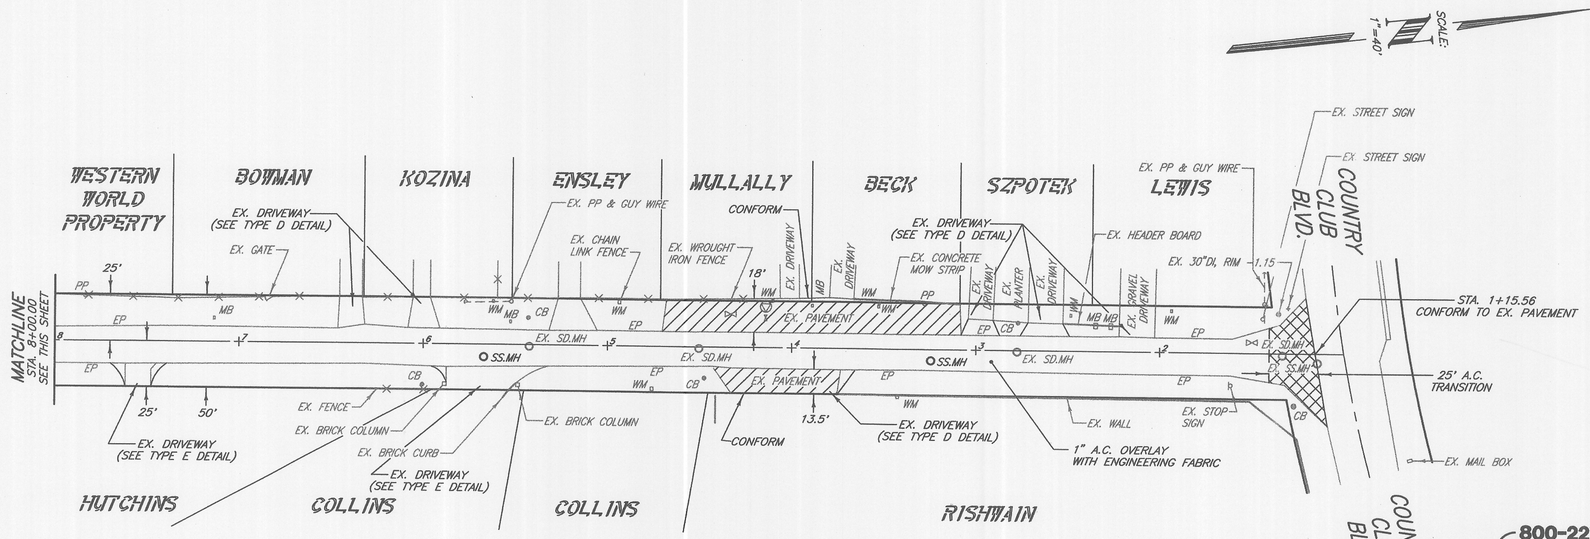

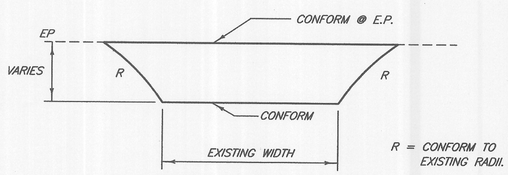

TYPE D DRIVEWAYS

NO SCALE

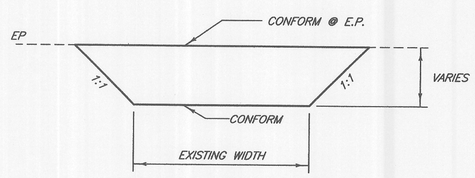

TYPE E DRIVEWAYS

NO SCALE

800-227-2600

CALL BEFORE YOU DIG USA UNDERGROUND SERVICE ALERT

REGISTERED PROFESSIONAL ENGINEER MARK A. SANGUINETTI EXPIRES 6-30-07 NO. 64,907 CIVIL STATE OF CALIFORNIA

TRAFFIC NOTE:

THE CONTRACTOR SHALL SUBMIT A TRAFFIC CONTROL PLAN TO SAN JOAQUIN COUNTY PRIOR TO THE START OF CONSTRUCTION.

REVISION NO.	DESCRIPTION	DATE	BY	APRVD. BY

A.R. SANGUINETTI & ASSOCIATES
CONSULTING CIVIL ENGINEERS
STOCKTON, CALIFORNIA

Mark A. Sanguinetti
MARK A. SANGUINETTI R.C.E. 64907 DATE 7/3/03

SANITARY SEWER EXTENSION PLANS
ATHERTON ISLAND
MOREING ROAD
PAVEMENT OVERLAY PLAN

DEPARTMENT OF PUBLIC WORKS
CITY OF STOCKTON, CALIFORNIA

SCALE: AS SHOWN	APPROVED BY: DATE: 7/28/03	SHEET NO. 6 OF 6 SHEETS
DESIGNED BY: SLM		
DRAWN BY: SLM		PROJECT NO. AIMRSS-01
CHECKED BY: MAS/JMS	Kirbour T. O'Keefe CITY ENGINEER STOCKTON, CALIFORNIA	
RECORD DWG:		

4552.5C