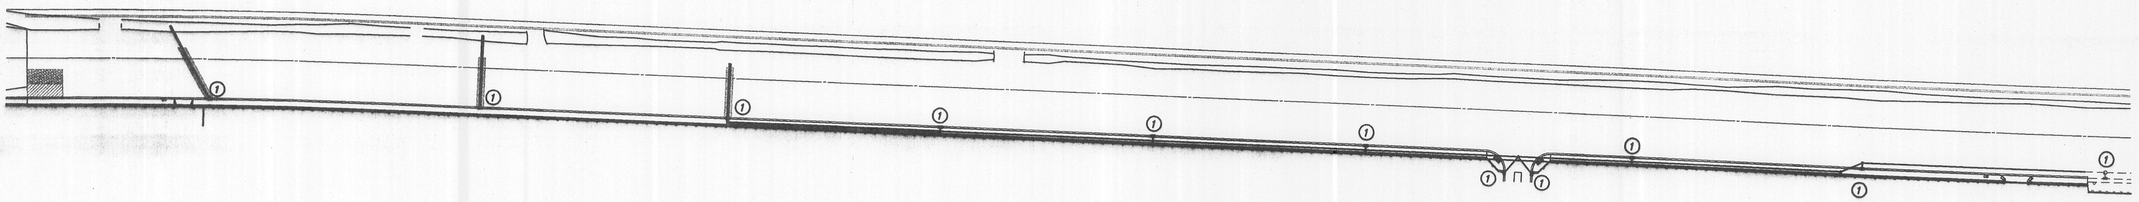

SCALE 1" = 100'

LEGEND

15"D	STORM DRAIN LINE AND SIZE (PER C.O.S. STD. DWG. NO. 77)
	INSTALL CATCH BASIN (PER C.O.S. STD. DWG. NO. 79)
	INSTALL STORM DRAIN MANHOLE (PER C.O.S. STD. DWG. 55 OR STD. DWG 56)
54"D	STORM DRAIN LINE AND SIZE – (BY OTHERS)
	EXISTING STORM DRAIN MANHOLE
EX54"D	EXISTING STORM DRAIN LINE AND SIZE

NOTES:
IN ORDER TO COMPLY WITH STATE WATER RESOURCES CONTROL BOARD ORDER NUMBER 99-08-DWQ, ALL NEW CATCH BASINS INSTALLED SHALL COMPLY WITH C.O.S. DRAWING NO. 201H, STORM DRAIN SYSTEM SIGN (BMP COS-SC3)

STRAW ROLL TO BE PLACED BEHIND PERIMETER OF THE SIDEWALK, SEE DETAIL ON SHEET 13

SWPPP LEGEND

1	STORM DRAIN INLET FILTER
	WASTE STORAGE AREA, CONCRETE TRUCK WASH DOWN AREA
	STABILIZED CONSTRUCTION ENTRANCE, PER STATE BMP ESC 24

REGISTERED PROFESSIONAL ENGINEER MICHAEL T. PERSAK No. 44908 EXP. 3-31-06 CIVIL STATE OF CALIFORNIA

THOMPSON-HYSELL ENGINEERS
A DIVISION OF THE KEITH COMPANIES
1016 12TH STREET, MODESTO, CA 95354
(209) 521-6060 FAX (209) 521-6045
PREPARED UNDER THE DIRECTION OF: MICHAEL T. PERSAK RCE 44908 EXP. 3-31-06
6-28-04 DATE

CALL BEFORE YOU DIG USA 800 227

EROSION CONTROL PLAN

EIGHT MILE ROAD OAK GROVE REGIONAL PARK FRONTAGE

STOCKTON, CALIFORNIA

REVISIONS

SYMBOL	DATE	DESCRIPTION	APPROVED

COPYRIGHT © 2003 THOMPSON-HYSELL ENGINEERS

EIGHT MILE ROAD
OAK GROVE REGIONAL PARK FRONTAGE
STOCKTON, CALIFORNIA

EROSION CONTROL PLAN

DEPARTMENT OF PUBLIC WORKS
CITY OF STOCKTON, CALIFORNIA

SCALE: AS SHOWN	APPROVED BY:
DESIGNED BY: LC	
DRAWN BY: LC	
CHECKED BY: MP	CITY ENGINEER STOCKTON, CA
RECORD DWG: –	DATE: 6/16/04

SHEET NO. 13 OF 14
JOB NO. 122259.02.008

4684.12L

P:\STOCKTON\122259\02\PDS_Sheet\Sheet13_EROS.dwg, 2/4x36 Plot, 06/08/2004 02:38:23 PM, L_Compton