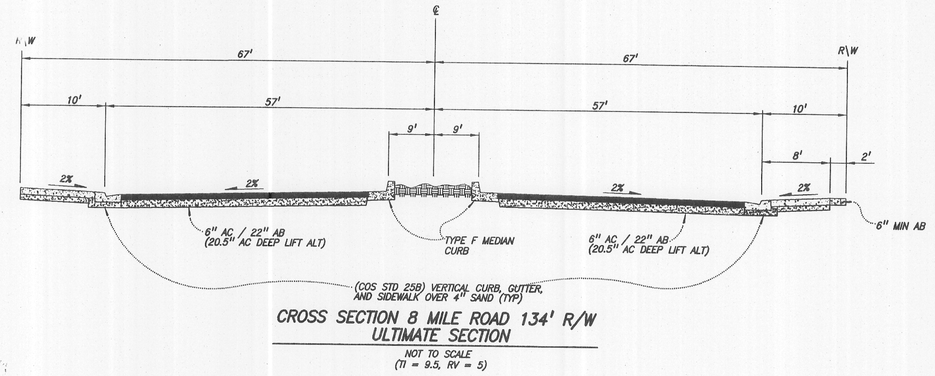

CROSS SECTION 8 MILE ROAD 134' R/W
ULTIMATE SECTION

NOT TO SCALE
(TI = 9.5, RV = 5)

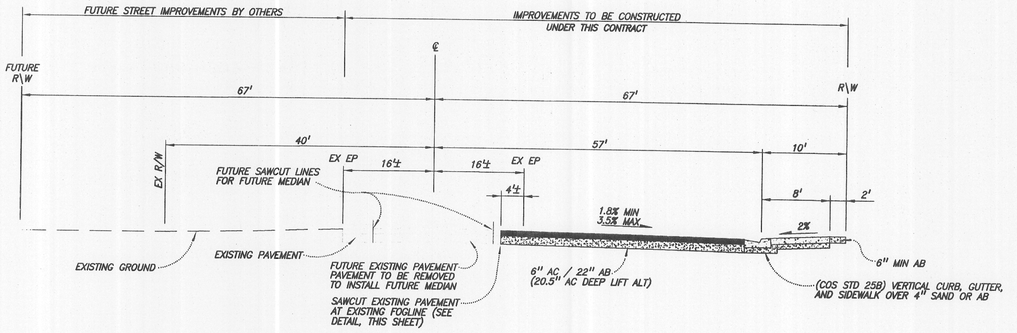

CROSS SECTION 8 MILE ROAD 134' R/W

NOT TO SCALE
(TI = 9.5, RV = 5)

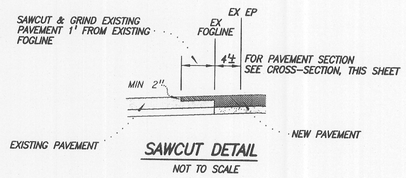

SAWCUT DETAIL

NOT TO SCALE

COPYRIGHT © 2003 THOMPSON-HYSELL ENGINEERS

THOMPSON-HYSELL ENGINEERS
A DIVISION OF THE KEITH COMPANIES
1016 12TH STREET, MODESTO, CA 95354
(209) 521-8986 FAX (209) 521-9045
PREPARED UNDER THE DIRECTION OF:
MICHAEL T. PESKAR RCE 44908 EXP. 3-31-06
DATE

REGISTERED PROFESSIONAL ENGINEER MICHAEL T. PESKAR No. 44908 EXP. 3-31-06 CIVIL STATE OF CALIFORNIA

CALL BEFORE YOU DIG USA 811 or 1-800-227-2600

DETAILS

EIGHT MILE ROAD
OAK GROVE REGIONAL PARK FRONTAGE
STOCKTON, CALIFORNIA

REVISIONS

SYMBOL	DATE	DESCRIPTION	APPROVED

EIGHT MILE ROAD
OAK GROVE REGIONAL PARK FRONTAGE
STOCKTON, CALIFORNIA

DETAILS

DEPARTMENT OF PUBLIC WORKS
CITY OF STOCKTON, CALIFORNIA

SCALE: AS SHOWN	APPROVED BY:
DESIGNED BY: HM	
DRAWN BY: HM	
CHECKED BY: MP	CITY ENGINEER STOCKTON, CA.
RECORD DWG: –	DATE: 6/10/04

SHEET NO. 3 OF 14
JOB NO. 122259.02.008

4684.cc

P:\STOCKTON\122259\02\008_Bond\Dwgs\03_DETAILS.dwg Layout1, 06/08/2004 03:05:37 PM, L_Compton