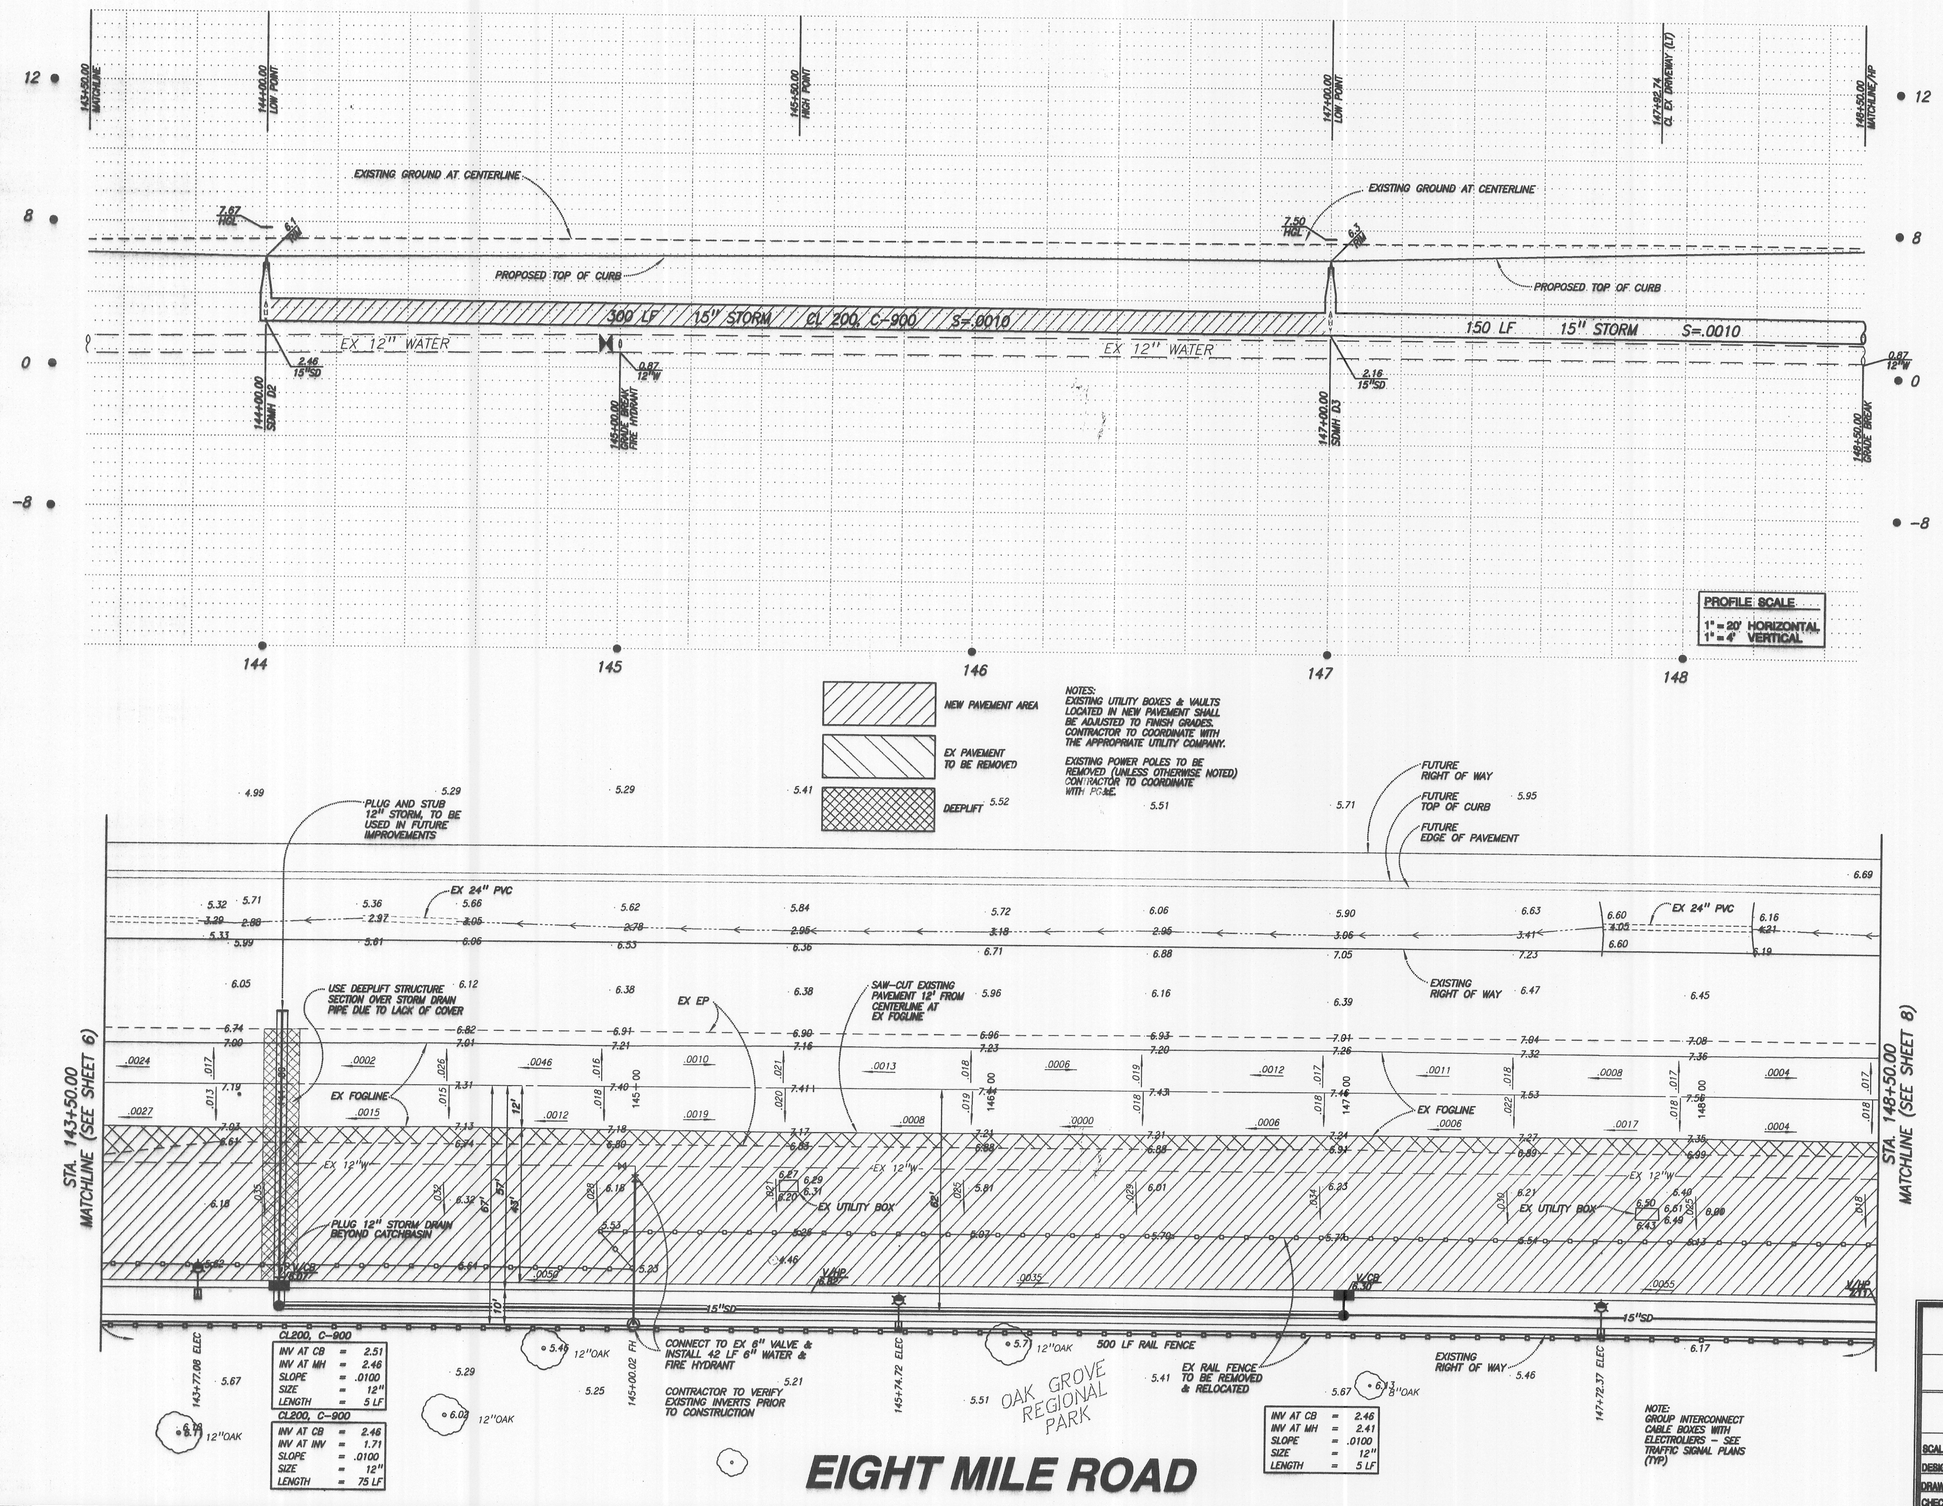

EIGHT MILE ROAD

REGISTERED PROFESSIONAL ENGINEER MICHAEL T. PERSAK No. 44608 EXP. 3-31-06 STATE OF CALIFORNIA CIVIL

THOMPSON-HYSELL ENGINEERS
A DIVISION OF THE KEITH COMPANIES
1016 12TH STREET, MODESTO, CA 95354
(209) 521-8086 FAX (209) 521-8045
PREPARED UNDER THE DIRECTION OF:
MICHAEL T. PERSAK RCE 44608 EXP. 3-31-06
DATE 6-3-04

CALL BEFORE YOU DIG 800 642 2444 USA

EIGHT MILE ROAD
143+50.00 - 148+50.00
EIGHT MILE ROAD
OAK GROVE REGIONAL PARK FRONTAGE
STOCKTON, CALIFORNIA

REVISIONS			
SYMBOL	DATE	DESCRIPTION	APPROVED

COPYRIGHT © 2003 THOMPSON-HYSELL ENGINEERS

EIGHT MILE ROAD
OAK GROVE REGIONAL PARK FRONTAGE
STOCKTON, CALIFORNIA
EIGHT MILE ROAD
149+50.00 - 148+50.00

DEPARTMENT OF PUBLIC WORKS
CITY OF STOCKTON, CALIFORNIA

SCALE: AS SHOWN	APPROVED BY:
DESIGNED BY: LC	
DRAWN BY: LC	
CHECKED BY: MP	CITY ENGINEER STOCKTON, CA.
RECORD DWG: –	DATE: 8/10/04

SHEET NO. 7 OF 14
JOB NO. 122259.02.006

4684.CC

P:\STOCKTON\122259\02\006_Bond\Reports\01_PAP.dwg, 3/4/05 Plot, 05/18/2004 03:20:28 PM, LCampbell