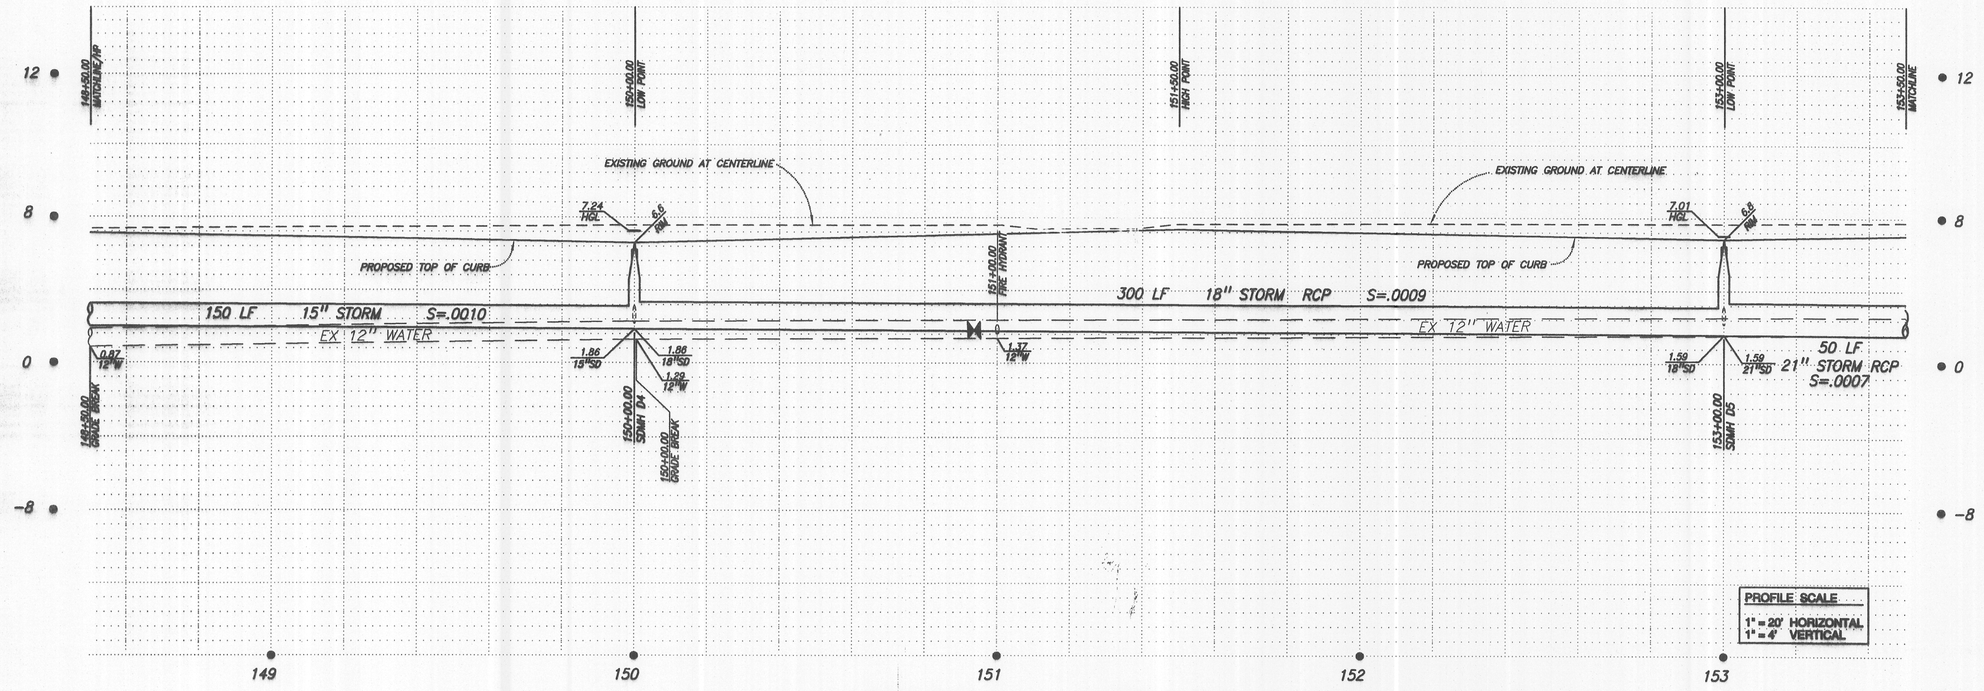

NEW PAVEMENT AREA

EX PAVEMENT TO BE REMOVED

NOTES:
EXISTING UTILITY BOXES & VAULTS LOCATED IN NEW PAVEMENT SHALL BE ADJUSTED TO FINISHED GRADES. CONTRACTOR TO COORDINATE WITH APPROPRIATE UTILITY COMPANY.

EXISTING POWER POLES TO BE REMOVED (UNLESS OTHERWISE NOTED) CONTRACTOR TO COORDINATE WITH PG&E.

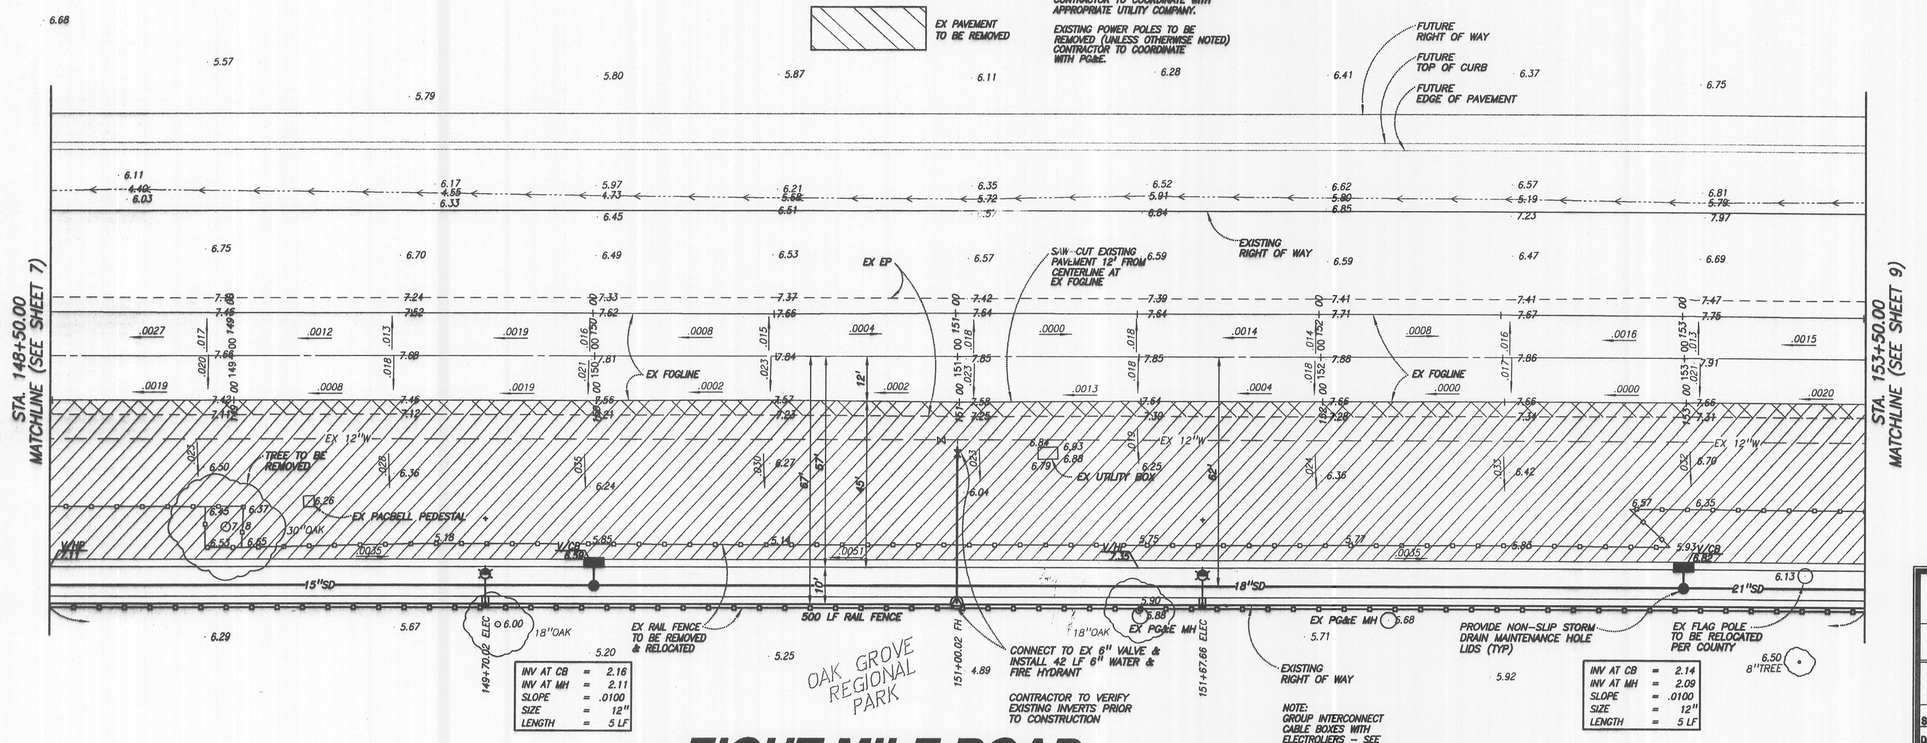

SCALE 1" = 20'

EIGHT MILE ROAD

REGISTERED PROFESSIONAL ENGINEER MICHAEL T. PERSAK No. 44908 EXP. 3-31-06 CIVIL STATE OF CALIFORNIA

THOMPSON-HYSELL ENGINEERS
A DIVISION OF THE KEITH COMPANIES
1016 12TH STREET, MODESTO, CA 95354
(209) 521-8966 FAX (209) 521-9045
PREPARED UNDER THE DIRECTION OF:
MICHAEL T. PERSAK RCE 44908 EXP. 3-31-06
6-8-04

CALL BEFORE YOU DIG 1-800-642-2444 USA

EIGHT MILE ROAD
148+50.00 - 153+50.00
EIGHT MILE ROAD
OAK GROVE REGIONAL PARK FRONTAGE
STOCKTON, CALIFORNIA

REVISIONS

SYMBOL	DATE	DESCRIPTION	APPROVED

COPYRIGHT © 2003 THOMPSON-HYSELL ENGINEERS

EIGHT MILE ROAD
OAK GROVE REGIONAL PARK FRONTAGE
STOCKTON, CALIFORNIA
EIGHT MILE ROAD
148+50.00 - 153+50.00

DEPARTMENT OF PUBLIC WORKS
CITY OF STOCKTON, CALIFORNIA

SCALE: AS SHOWN	APPROVED BY:
DESIGNED BY: LC	CITY ENGINEER STOCKTON, CA.
DRAWN BY: LC	DATE: 6/10/04
CHECKED BY: M.P.	SHEET NO. 8 OF 14
RECORD DWG: -	JOB NO. 122259.02.008

4684.7C

P:\STOCKTON\122259\02\008_SheetMaps\08_PROP.dwg, 24x36 Print, 6/8/2004 03:09:39 PM, LCrowdon