IMPROVEMENT PLANS FOR

SPANOS PARK WEST
EIGHT MILE ROAD
OAK GROVE REGIONAL PARK
FRONTAGE IMPROVEMENTS
STOCKTON, CALIFORNIA

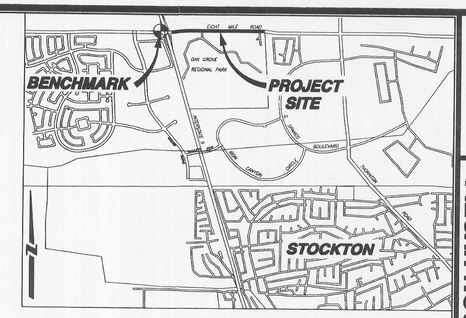

VICINITY MAP
NOT TO SCALE

ABBREVIATIONS

ABBREVIATION	DESCRIPTION
@	AT
AB	AGGREGATE BASE
AC	ASPHALT CONCRETE
ACP	ASBESTOS CEMENT PIPE
AH	AHEAD
ALT	ALTERNATE STATIONING
AP	ANGLE POINT
BC	BEGINNING OF CURVE
BDRY	BOUNDARY
BK	BACK
BMP	BEST MANAGEMENT PRACTICES
BSL	BUILDING SETBACK LINE
BVC	BEGIN OF VERTICAL CURVE
C & G	CURB AND GUTTER
CIP	CAST IN PLACE
℄ OR CL	CENTERLINE
CO	CLEAN OUT
CONC	CONCRETE
COS	CITY OF STOCKTON
CB	CATCH BASIN
CW	COUNTY WIDE
DET	DETAIL
DI	DRAIN INLET
DIA	DIAMETER
DIP	DUCTILE IRON PIPE
DO	DRIVE OVER CURB
DW	DRIVEWAY
DWG	DRAWING
EC	END OF CURVE
ELECT OR ELEC	ELECTROLIER
EL OR ELEV	ELEVATION
ELL	ELBOW
EP	EDGE OF PAVEMENT
ESC	EROSION STORM CONTROL
ESMT	EASEMENT
EVC	END OF VERTICAL CURVE
EX OR EXIST	EXISTING
FG	FINISH GRADE
FH	FIRE HYDRANT
FL	FLOW LINE
GB	GRADE BREAK
GR	GRADE
HGL	HYDRAULIC GRADE LINE
HOR	HORIZONTAL
HP	HIGH POINT
HPS	HIGH PRESSURE SODIUM
INV	INVERT
IRR	IRRIGATION
LF	LINEAL FEET OR LINEAR FOOT
LP	LOW POINT
LT	LEFT
MAX	MAXIMUM
MH	MAINTENANCE HOLE
MIN	MINIMUM
N	NORTH
NO	NUMBER
NTS	NOT TO SCALE
OG	ORIGINAL GROUND / GRADE
P	PAVEMENT
PP	POWER POLE
ℙ OR PL	PROPERTY LINE
PRC	POINT OF REVERSE CURVATURE
PT	POINT OF TANGENCY
PUE	PUBLIC UTILITY EASEMENT
PVC	POLYVINYL CHLORIDE PIPE
RCP	REINFORCED CONCRETE PIPE
RET	RETURN
R	RADIUS
RT	RIGHT
RPM'S	RAISED PAVEMENT MARKINGS
R/W	RIGHT OF WAY
RWD	REDWOOD
RV	RESISTANCE VALUE
SHT	SHEET
SNS	STREET NAME SIGN
STA	STATION
STD	STANDARD
S/W	SIDEWALK
SS	SANITARY SEWER, SEWER SERVICE
S	SLOPE OR SOUTH
SCH	SCHEDULE
SD	STORM DRAIN
SDMH	STORM DRAIN MANHOLE
SSMH	SANITARY SEWER MANHOLE
TC	TOP OF CURB
TEMP	TEMPORARY
TG	TOP OF GRATE
THRU	THROUGH
TI	TRAFFIC INDEX
TOW	TOP OF WALL
TPE	TREE PLANTING EASEMENT
TYP	TYPICAL
V	VERTICAL CURVE OR VELOCITY OF FLOW
VC	VERTICAL CURVE
VERT	VERTICAL
VCP	VITRIFIED CLAY PIPE
WCR	WHEELCHAIR RAMP
WS	WATER SERVICE
W	WATER, OR WEST
±	PLUS OR MINUS (NOT EXACT)

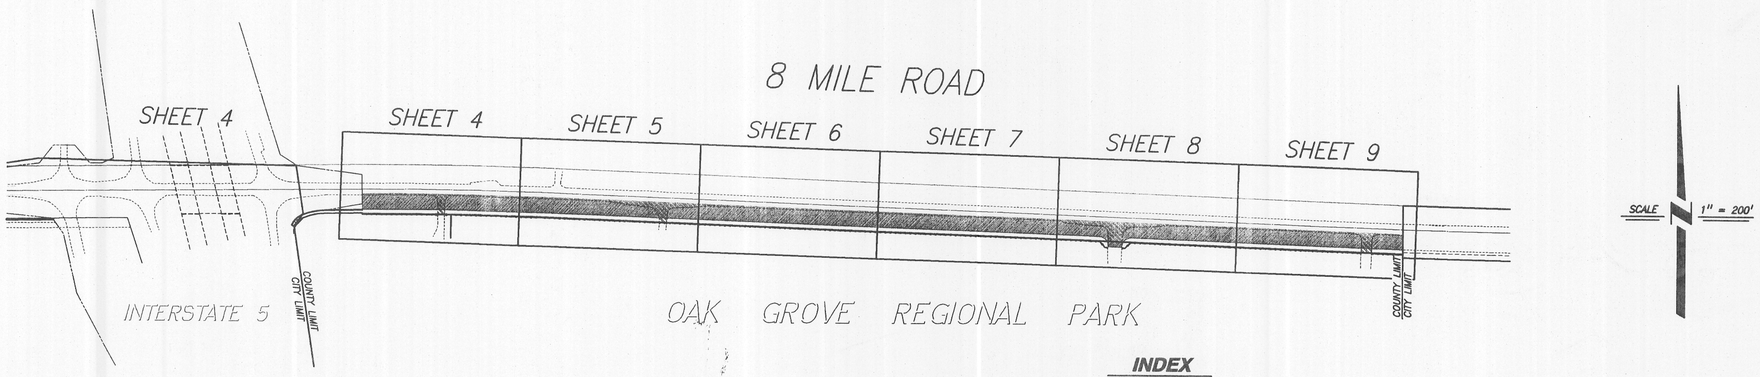

LEGEND

	CURB, GUTTER AND SIDEWALK (PER C.W. STD. DWG. NO. CW-C6 AND CW-C7)
	CATCH BASIN (PER C.O.S. STD. DWG. NO. 80)
	CURB, GUTTER AND SIDEWALK (BY OTHERS)
	EXISTING CENTERLINE MONUMENT
	CENTERLINE MONUMENT (PER C.O.S. STD. DWG. NO. 122)
.0025	DIRECTION OF FLOW WITH DRAINAGE SLOPE
27.37	TOP OF CURB ELEVATION – ROLL CURB (PER C.W. STD. DWG. NO. CW-C6)
V 27.27	TOP OF CURB ELEVATION – VERTICAL CURB & GUTTER (PER C.W. STD. DWG. NO. CW-C7)
10.40 FG	FINISHED GRADE ELEVATION
F 27.27	TOP OF CURB ELEVATION – TYPE "F" CURB & APRON (PER C.W. STD. DWG. NO. CW-C8)
4.86	EXISTING GROUND ELEVATION
	HANDICAP RAMP
	PROPOSED MASONRY WALL
18"SD	STORM DRAIN LINE
8"SS	SANITARY SEWER LINE
8" W	WATER LINE
	MANHOLE
	EXISTING DRAIN INLET
	FIRE HYDRANT
	BLOW OFF
	GATE VALVE
	BUTTERFLY VALVE
	ELECTROLIER (150W)
	ELECTROLIER (200W)
	DOUBLE MAST ARM ELECTROLIER (200W)
	EXISTING RAIL FENCE
	PROPOSED RAIL FENCE

INDEX

SHEET	DESCRIPTION
1	COVER SHEET
2	GENERAL NOTES AND SPECIFICATIONS
3	DETAILS
4	PLAN AND PROFILE – STA 132+12.31 TO 134+09.50
5	PLAN AND PROFILE – STA 134+09.50 TO 138+50.00
6	PLAN AND PROFILE – STA 138+50.00 TO 143+50.00
7	PLAN AND PROFILE – STA 143+50.00 TO 148+50.00
8	PLAN AND PROFILE – STA 148+50.00 TO 153+50.00
9	PLAN AND PROFILE – STA 153+50.00 TO 158+50.00
10	PLAN AND PROFILE – STA 158+50.00 TO 163+17.83
11	STRIPING PLAN
12	STRIPING PLAN
13	EROSION CONTROL PLAN
14	EROSION CONTROL DETAILS
15	INTERIM SIGNAL PLAN
16	SIGNAL INTERCONNECT CONDUIT PLAN
17	TRAFFIC SIGNAL NOTES AND DETAILS

COPYRIGHT © 2003 THOMPSON-HYSELL ENGINEERS

COUNTY OF SAN JOAQUIN
DEPARTMENT OF PUBLIC WORKS

ENCROACHMENT PERMIT NO.: 04-185-NW DATE ISSUED: 7/21/04 BY:

COUNTY OF SAN JOAQUIN
DEPARTMENT OF PUBLIC WORKS

APPROVED: DATE:
RCE NO.:
DIRECTOR OF PUBLIC WORKS EXP DATE:

REGISTERED PROFESSIONAL ENGINEER MICHAEL T. FIORAK No. 44908 EXP. 3-31-06 CIVIL STATE OF CALIFORNIA

THOMPSON-HYSELL ENGINEERS
A DIVISION OF THE KEITH COMPANIES
1016 12TH STREET, MODESTO, CA 95354
(209) 521-8986 FAX (209) 521-9045
PREPARED UNDER THE DIRECTION OF: MICHAEL T. FIORAK RCE 44908 DIR: 3-31-06 DATE

CALL BEFORE YOU DIG 1-800-227-2600

COVER SHEET
EIGHT MILE ROAD
OAK GROVE REGIONAL PARK FRONTAGE
STOCKTON, CALIFORNIA

REVISIONS

SYMBOL	DATE	DESCRIPTION	APPROVED

EIGHT MILE ROAD
OAK GROVE REGIONAL PARK FRONTAGE
STOCKTON, CALIFORNIA

COVER SHEET

DEPARTMENT OF PUBLIC WORKS
CITY OF STOCKTON, CALIFORNIA

SCALE: AS SHOWN
DESIGNED BY: LC
DRAWN BY: LC
CHECKED BY: MP
RECORD DWG: –

APPROVED BY: Finbar J. O'Rourke
CITY ENGINEER STOCKTON, CA.
DATE: 6/10/04

SHEET NO. 1 OF 14
JOB NO. 122259.02.008

4684C