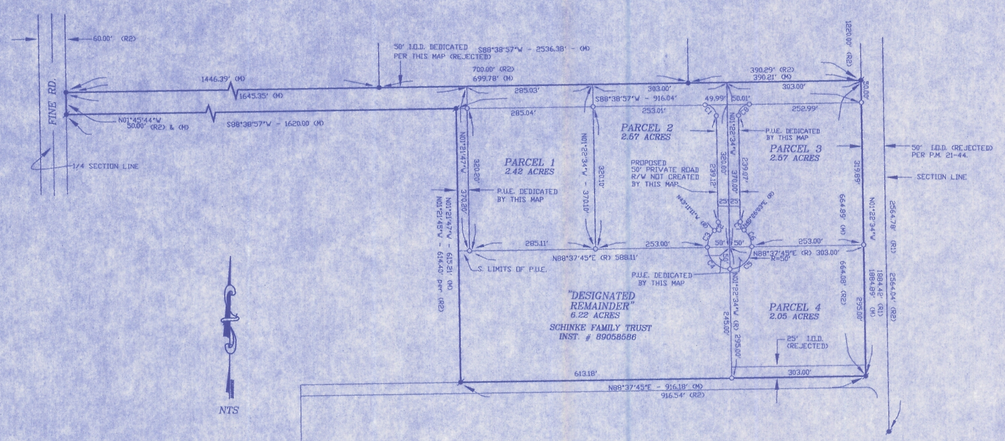

KEY MAP

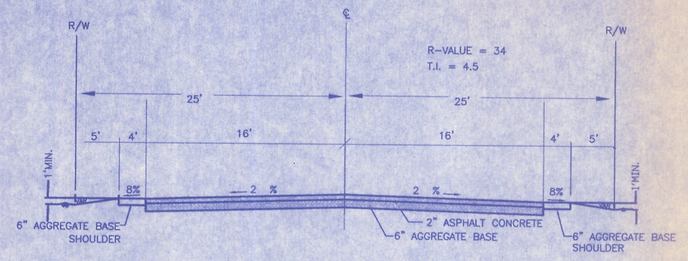

TYPICAL SECTION

NTS

PROPOSED ROAD IMPROVEMENTS

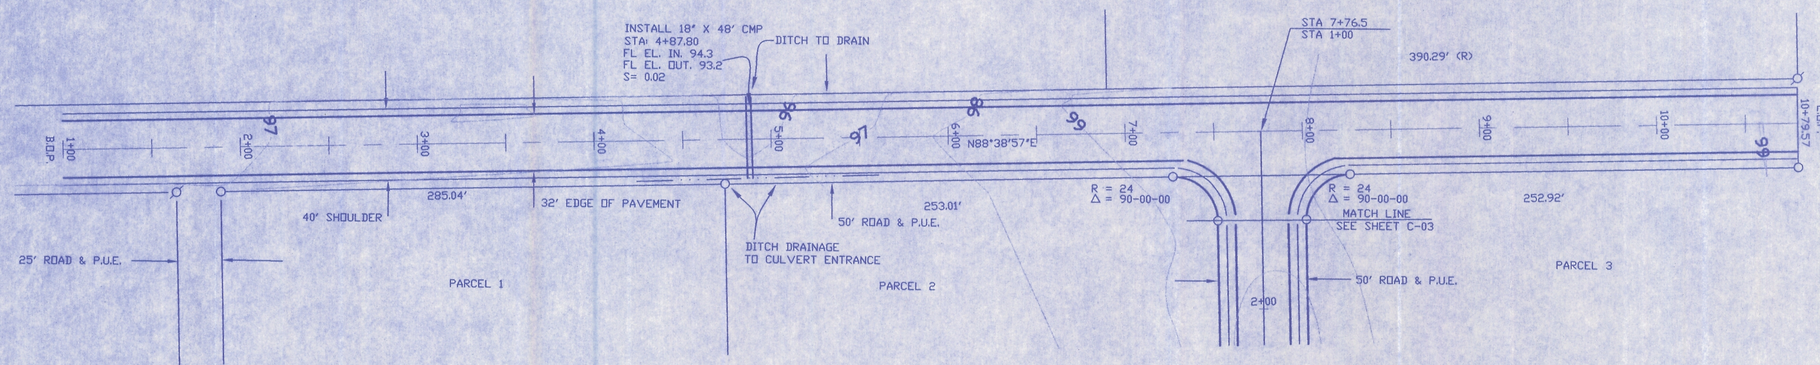

HORZ. SCALE 1"=40'
VERT. SCALE 1"=4'

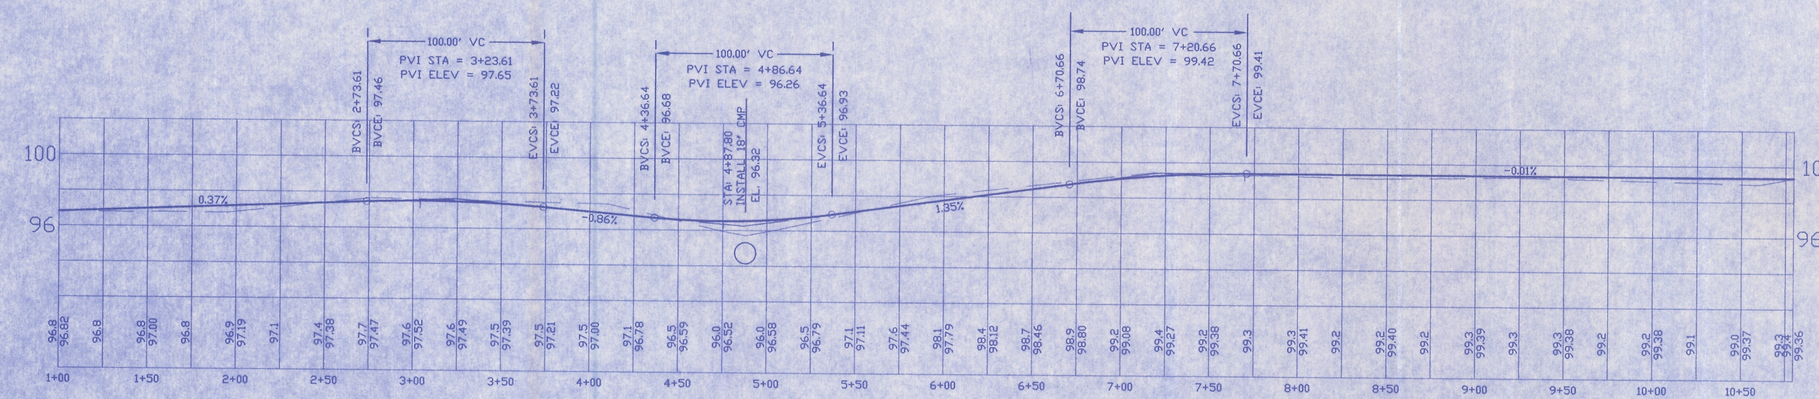

Z:\205017 Robert Schinke\Drawing Files\C-02 Profile Drawing.dwg, Layout1, 6/3/2005 9:10:32 AM, Sivakumar

#	revisions	date	by
1			
2			
3			
4			
5			

Architecture • Planning • Feasibility Studies
Aspen Street Architects, Inc.
404 North Main Street
P.O. Box 370
Angels Camp, CA 95222
tel: 209.736.0882 fax: 209.736.0071

REGISTERED PROFESSIONAL ENGINEER
ROBERT J. BUSS
NO. RCE 24569
EXP. 12-31-05
CIVIL
STATE OF CALIFORNIA

COPYRIGHT
ASAI 2005

SAN JOAQUIN COUNTY
IMPROVEMENT PLANS
ROBERT D. SCHINKE
EAST 3rd AVE
LINDEN, CA 95236

PLAN AND PROFILE

JOB	205017.00
SCALE	AS NOTED
DATE	4/18/05

C-02

SHEET OF 7