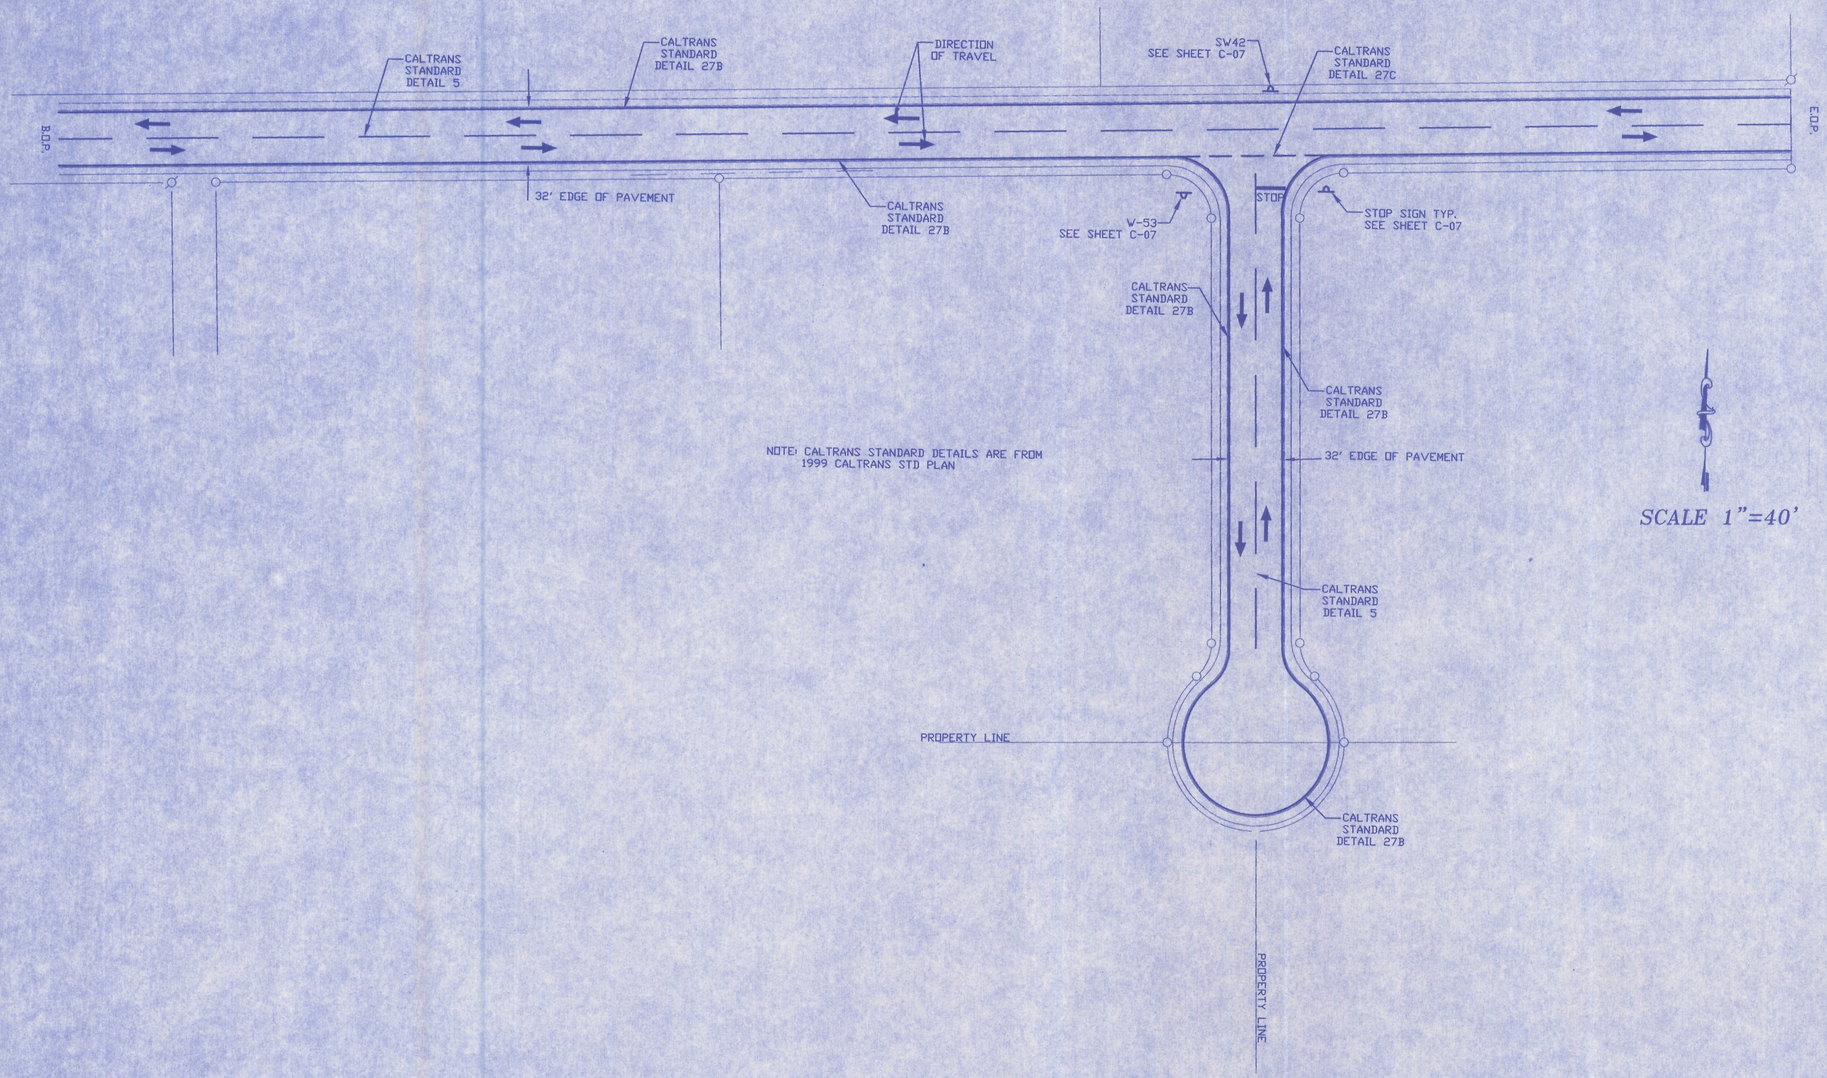

NOTE: CALTRANS STANDARD DETAILS ARE FROM 1999 CALTRANS STD PLAN

SCALE 1"=40'

#	revisions	date	by
1	-	-	-
2	-	-	-
3	-	-	-
4	-	-	-
5	-	-	-

Architecture • Planning • Feasibility Studies

Aspen Street Architects, Inc.

494 North Main Street
P.O. Box 370
Angels Camp, CA 95222
tel: 209.736.0882 fax: 209.736.0071

REGISTERED PROFESSIONAL ENGINEER
ROBERT J. BLISS
NO. RCE 24569
EXP. 12-31-05
CIVIL
STATE OF CALIFORNIA

COPYRIGHT ASA 2005

SAN JOAQUIN COUNTY
IMPROVEMENT PLANS
ROBERT D. SCHINKE
EAST 3rd AVE.
LINDEN, CA 95236

STRIPING PLAN

JOB 205017.00
SCALE AS NOTED
DATE 4/18/05

C-06
SHEET OF

Z:\205017 Robert Schinke\Drawing Files\C-06 Sriping Plan.dwg, Layout1, 6/3/2005 9:19:07 AM, Sivakumar