EP-06-274 2/2

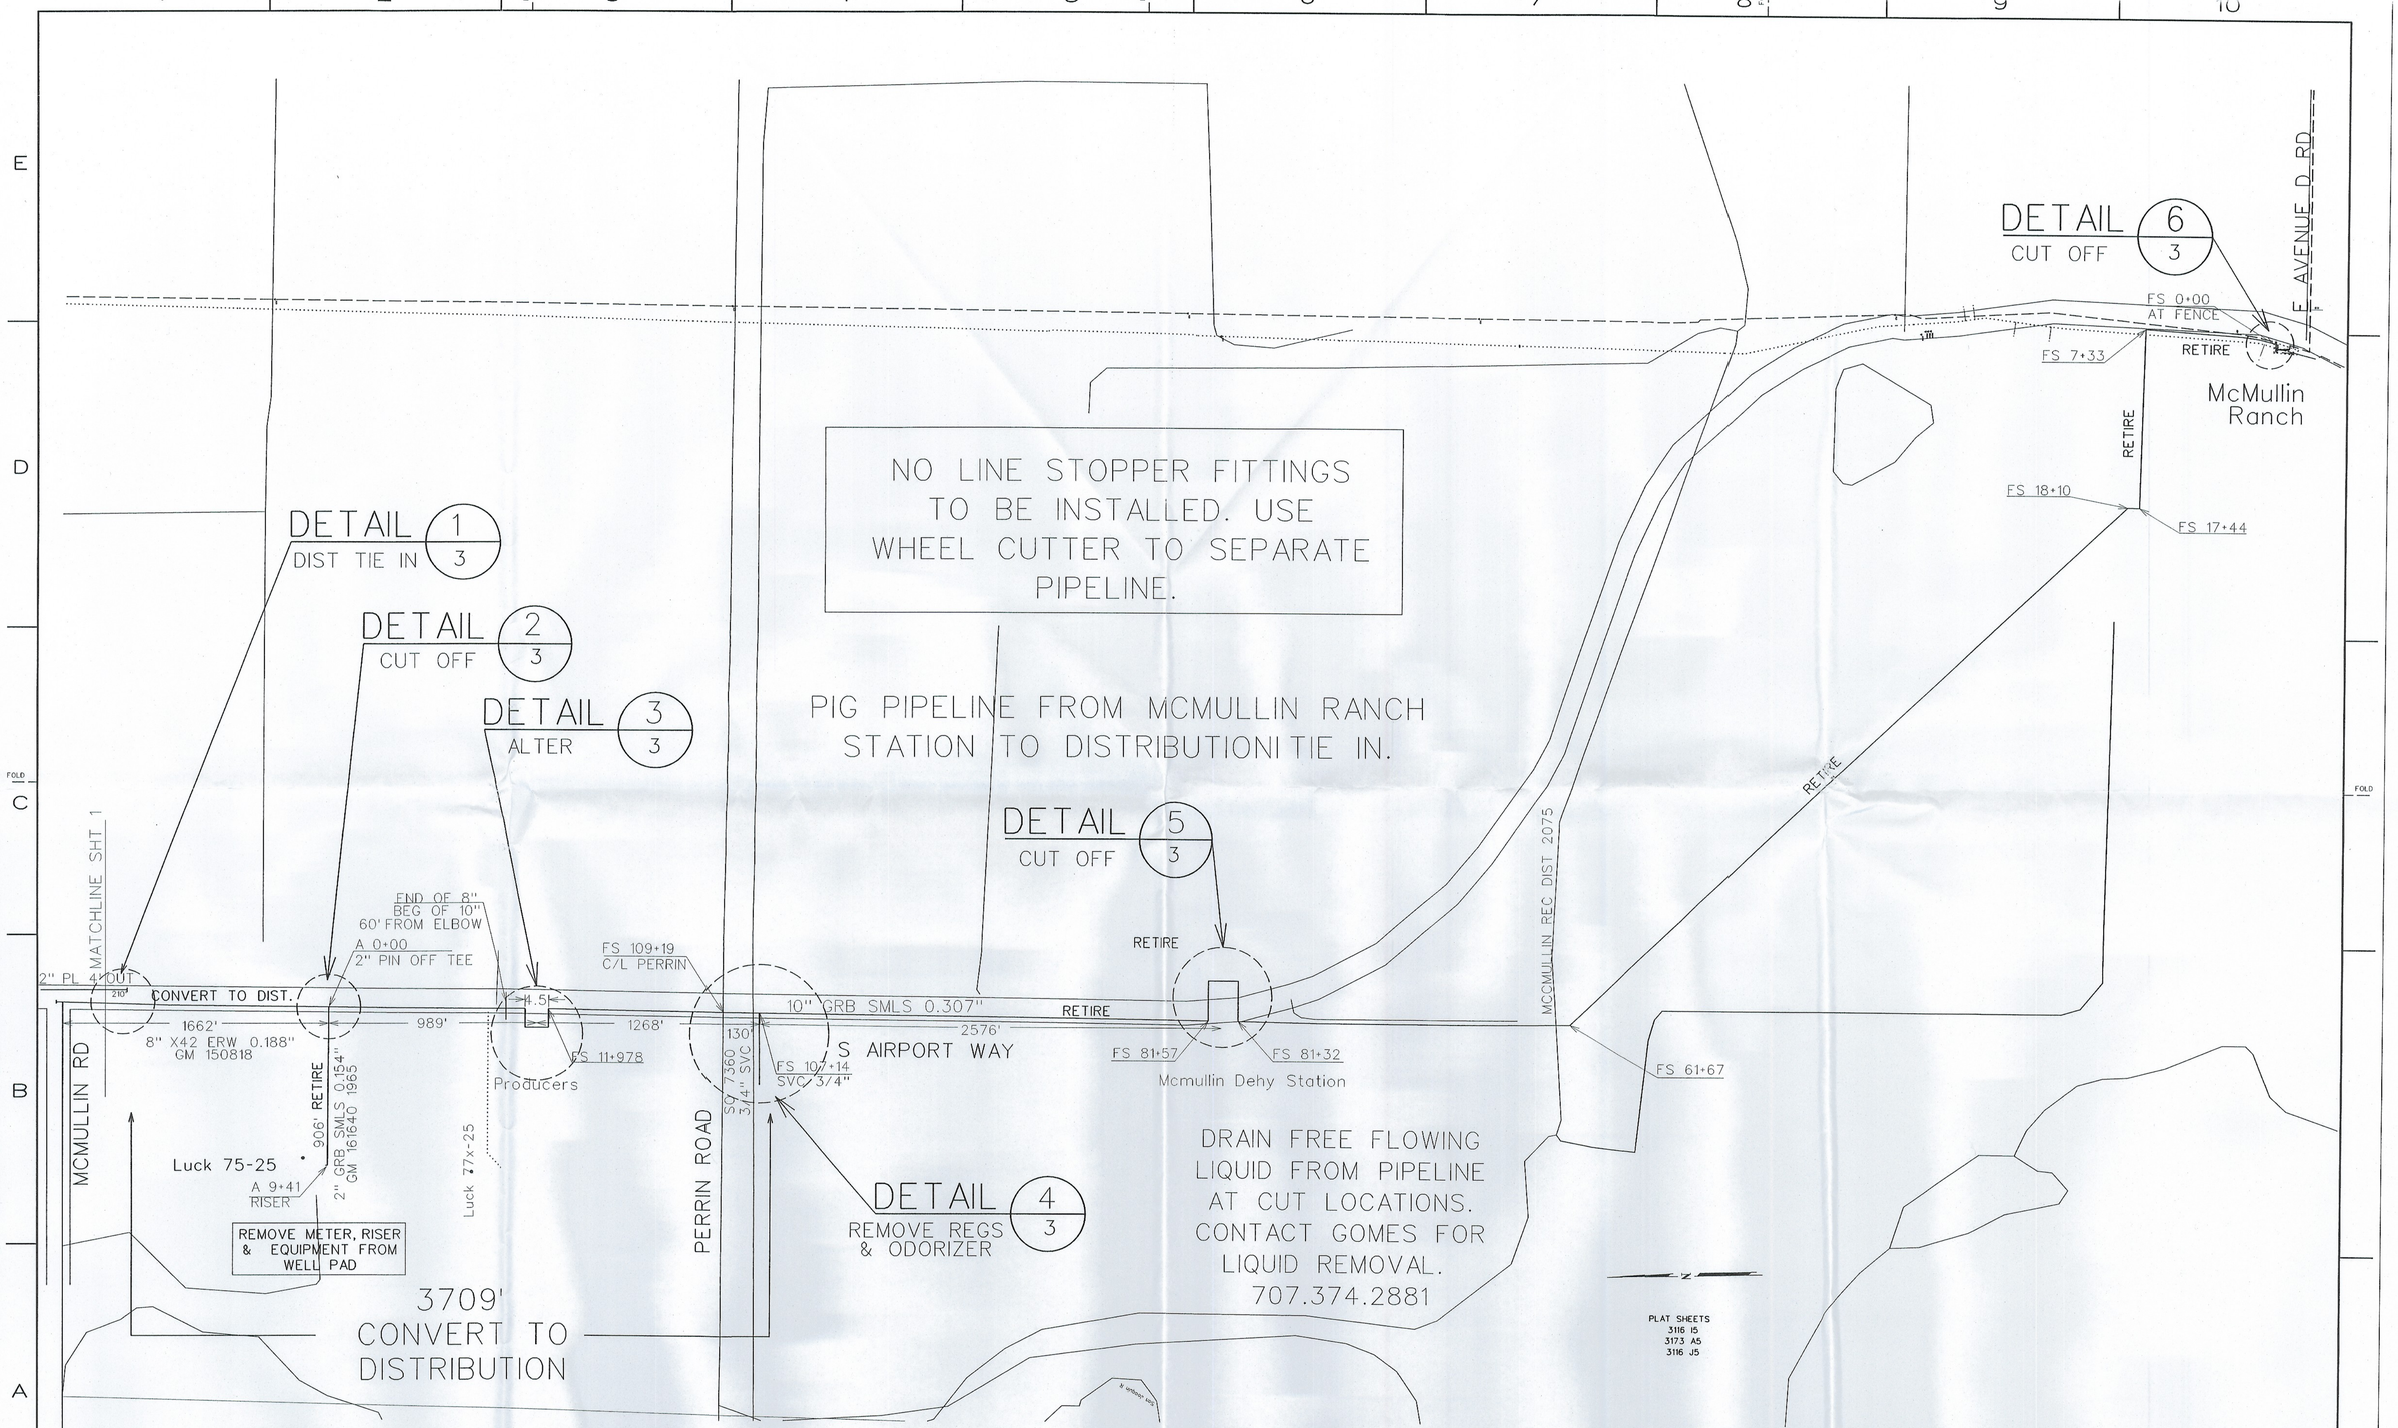

WELDING INSPECTED PER PG&E GAS STANDARD D-40

BY_____ INSPECTOR

CALL BEFORE YOU DIG
1-800-227-2600
UNDERGROUND SERVICE ALERT

Legend
Existing
Retired

NO.	DATE	DESCRIPTION	GM/SPEC	DWN	CHKD	SUPV	APVD BY
	07/06	ISSUE TO CONSTRUCTION	7055210	CMC			

REVISIONS

APPROVED BY

SO	7055210
SUPV	
DSGN	CMC
DWN	CMC
CHKD	MAN
OK	
DATE	6/30/06
SCALES	NONE

RETIRE AND CONVERT SECTIONS OF LINE 194 MCMULLIN GAS FIELD
MANTECA- SAN JOAQUIN COUNTY
CALIFORNIA GAS TRANSMISSION
GAS TRANSMISSION & DISTRIBUTION
PACIFIC GAS AND ELECTRIC COMPANY
SAN FRANCISCO, CALIFORNIA

BILL OF MATL
DWG LIST
SUPSDS
SUPSD BY
SHEET NO. 2 3 SHEETS
7055210 REV