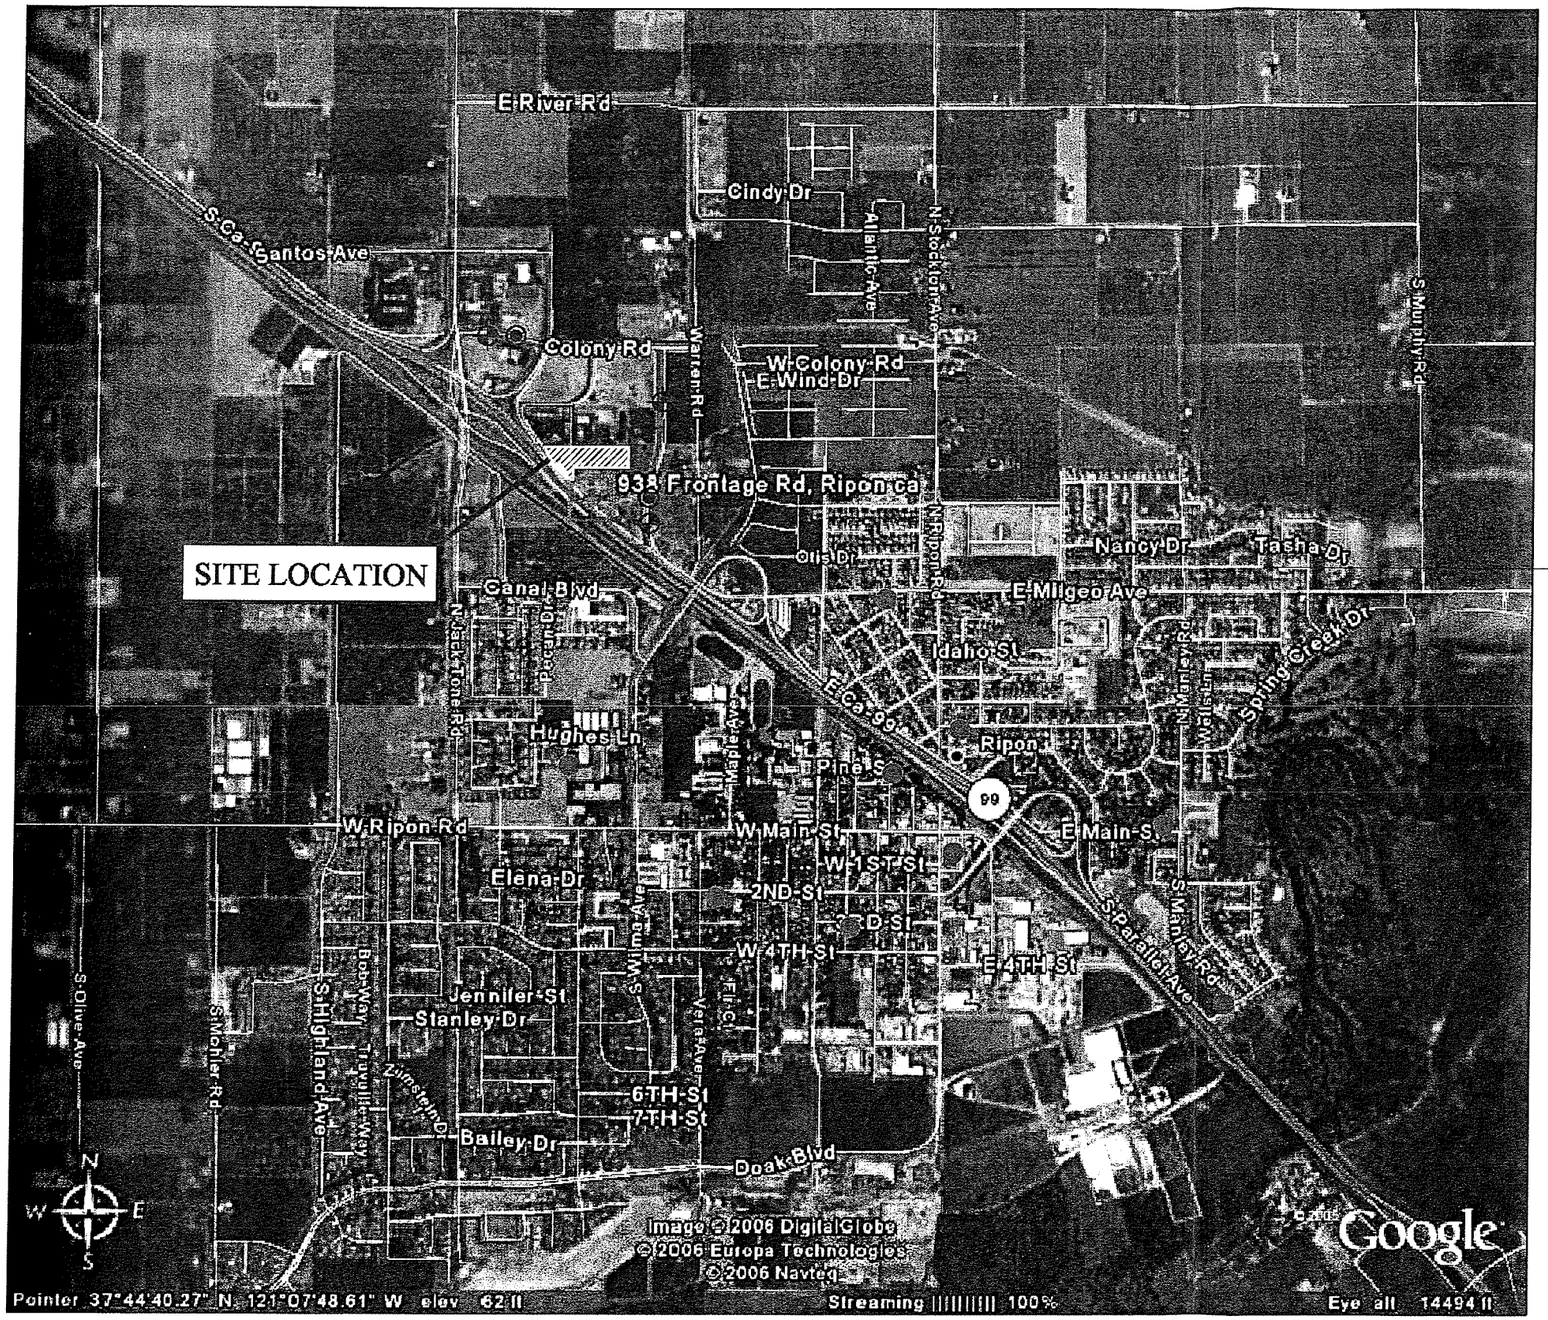

Legend:

Site

Proposed shallow monitoring

Proposed deep monitoring we

City wells

0 850 1700

Approximate Sc

No.	Date	Revision	Approved

GENESIS ENGINEERING & REDEVELOPMENT

361 Russa Road · Ripon, CA 95366
Tel: 209.599.2004 · Fax: 209.433.3990

Date:	07/27/06
Designed:	ZA
Drawn:	ZA
Checked:	SM
DWG file:	106-0001

SITE LOCATION MAP

Ripon Farm Services

938 Frontage Road,

Ripon, CA