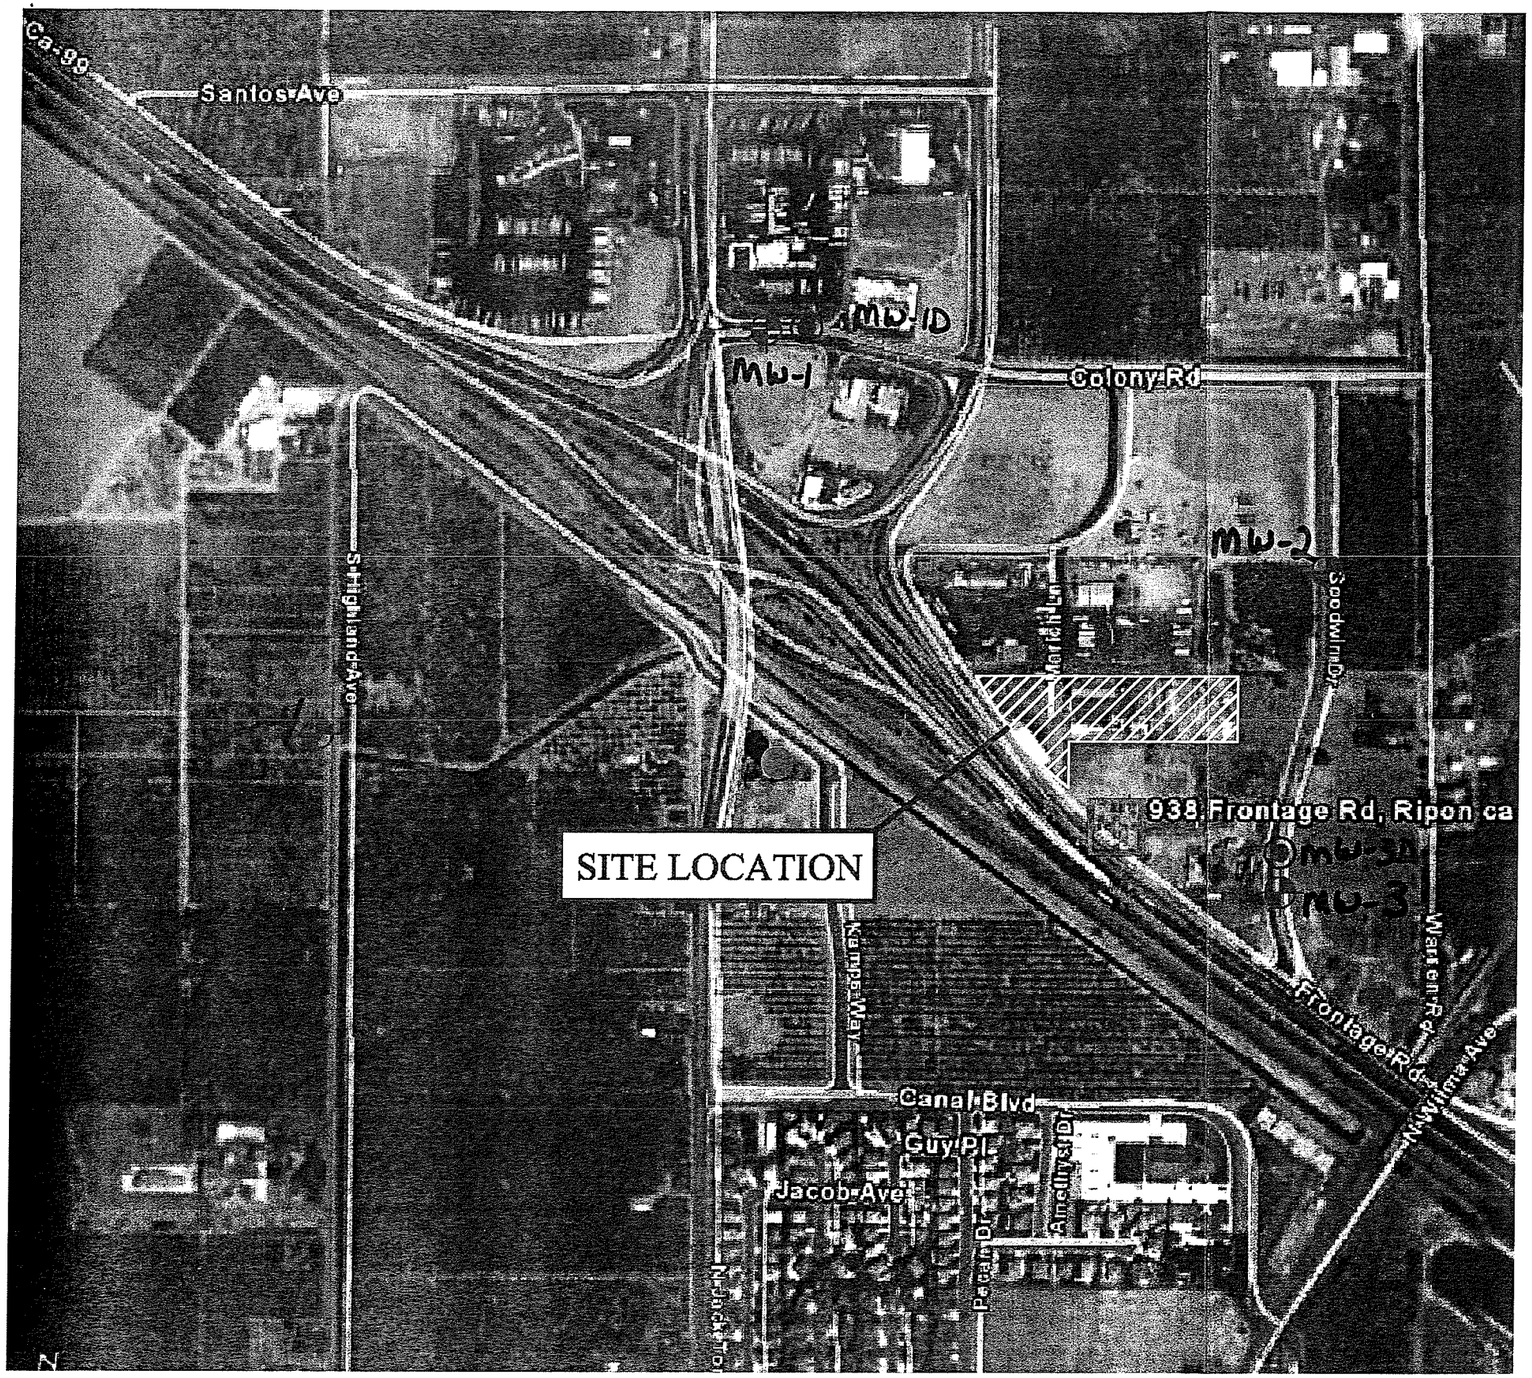

Legend:

Site

Proposed shallow monitoring well locations

Proposed deep monitoring well locations

City wells

N

0 265 530 1060

Approximate Scale in Feet

No.	Date	Revision	Approved

GEER

GENESIS ENGINEERING & REDEVELOPMENT

351 Ruesa Road • Ripon, CA 95366

Tel: 209.599.2004 • Fax: 209.453.3990

Date:	07/27/06
Designed:	ZA
Drawn:	ZA
Checked:	SM
DWG file:	106-0001

Proposed Monitoring Well Locations

Ripon Farm Services

938 Frontage Road,

Ripon, CA

Figure
3
Project
106-06