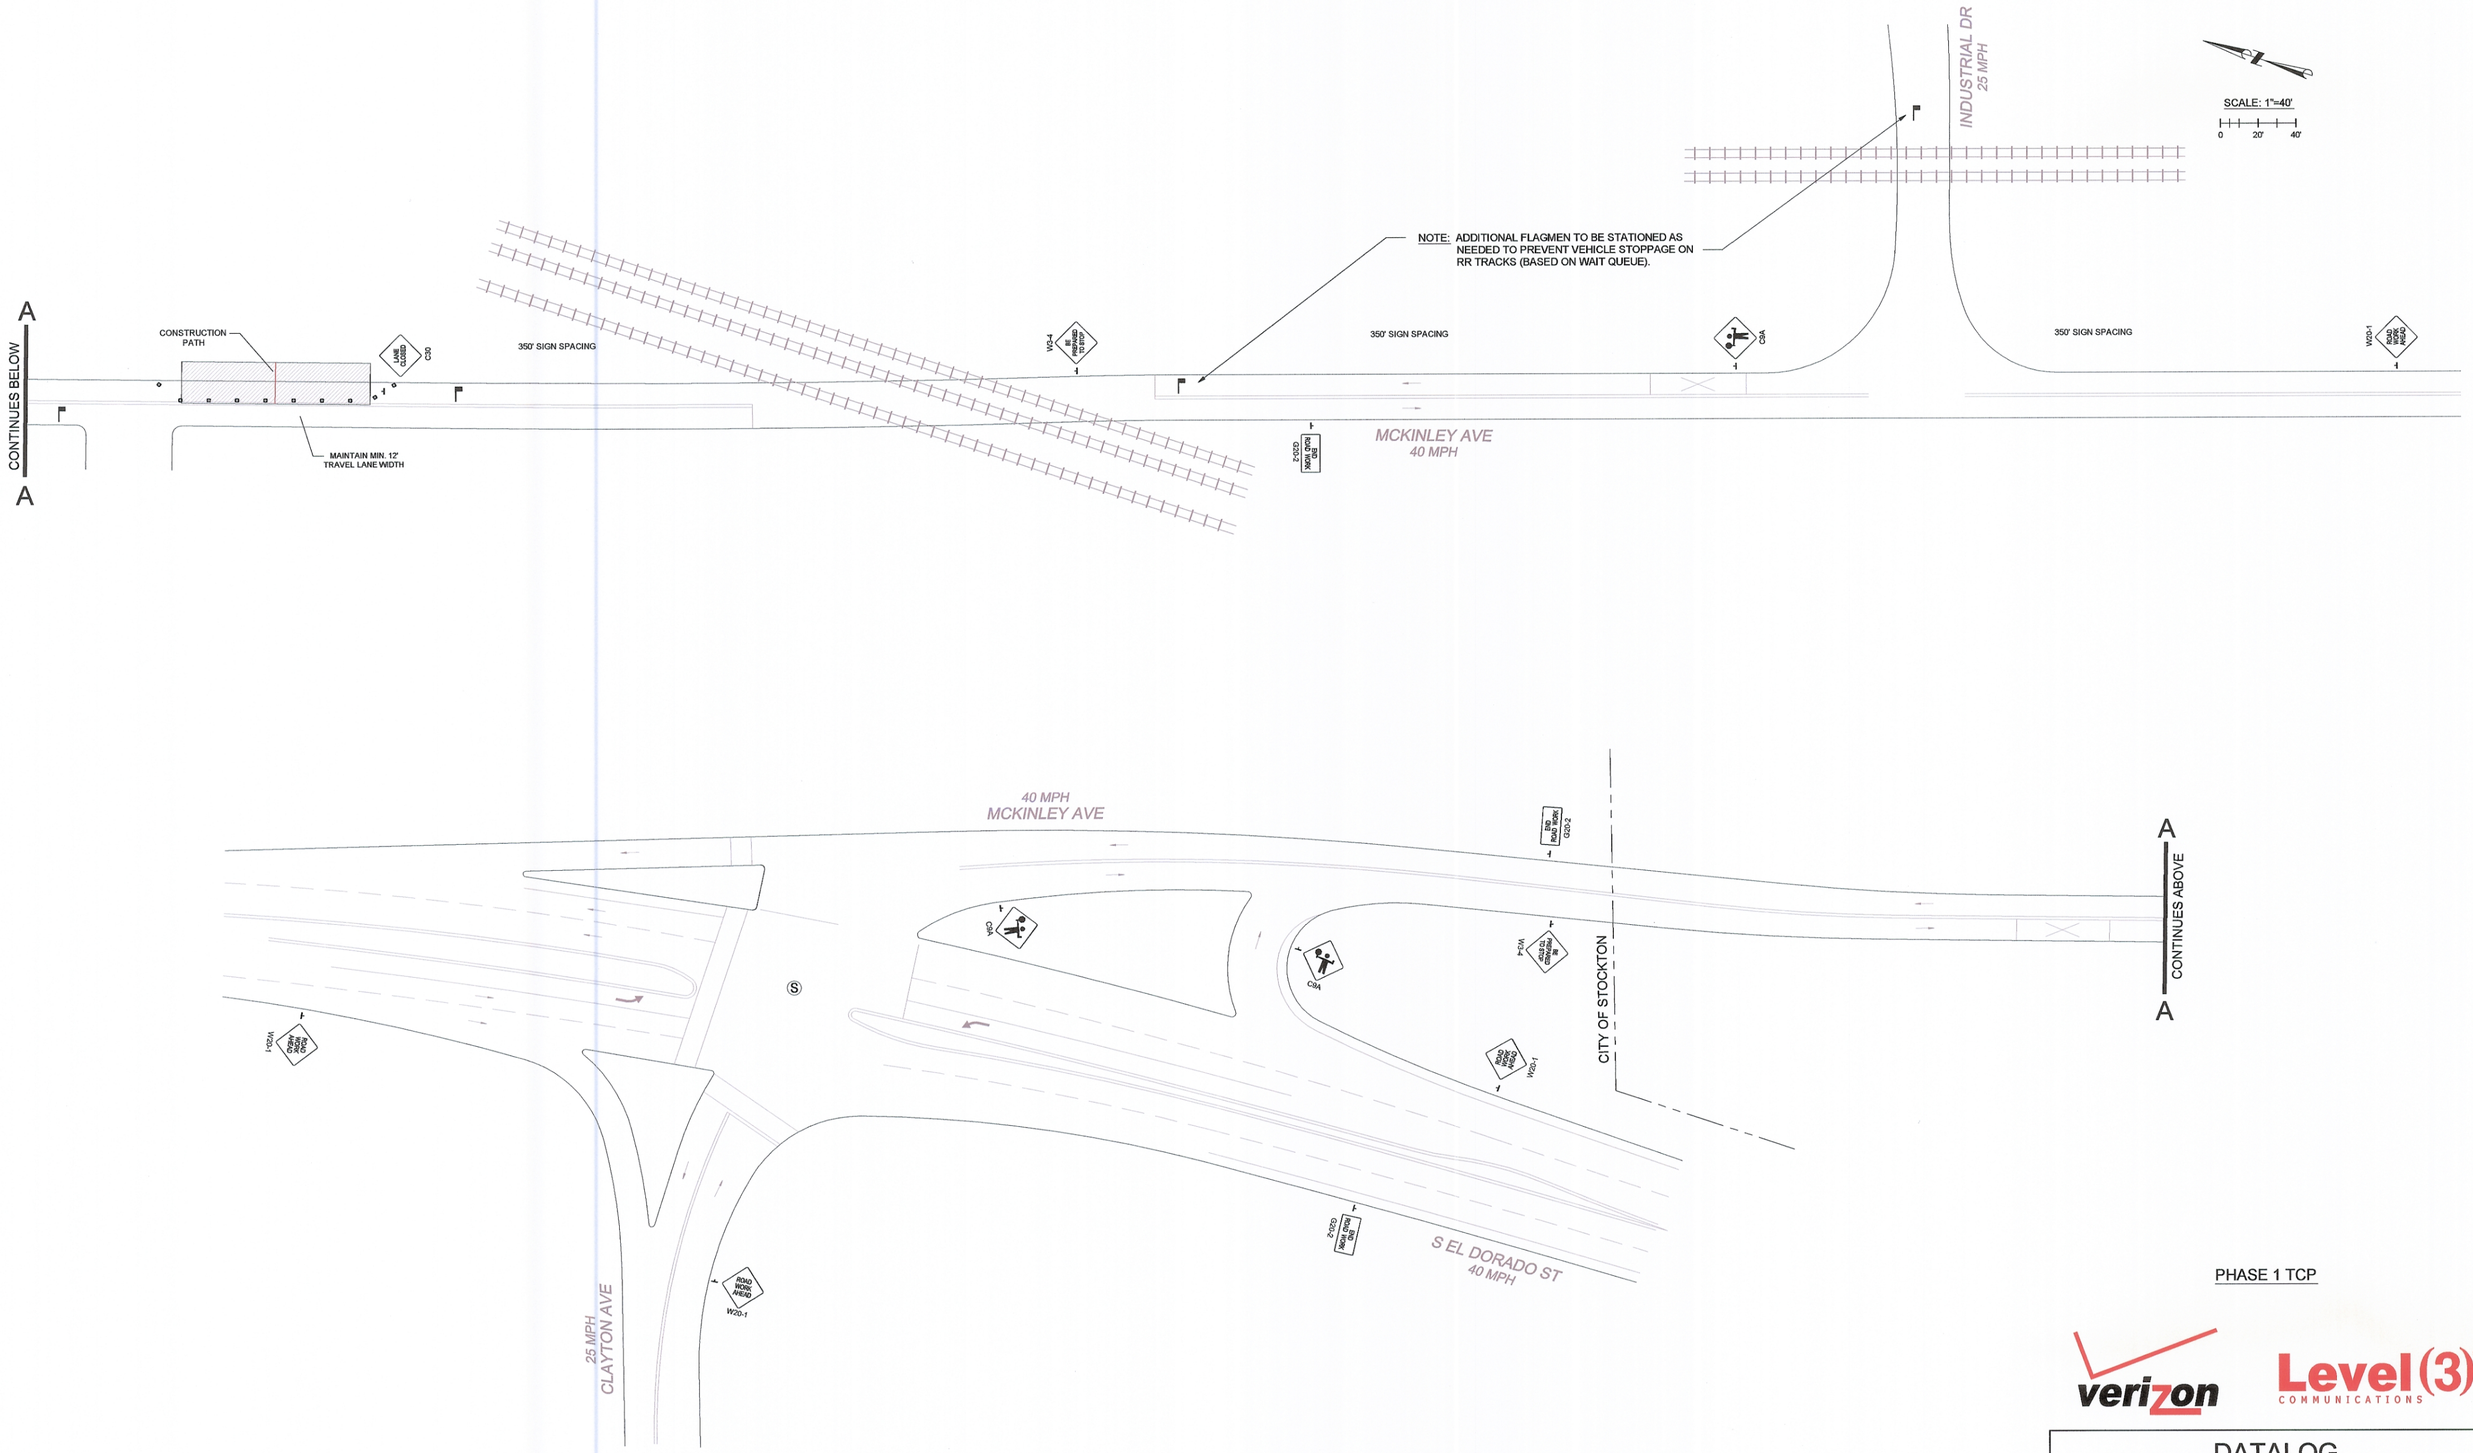

PHASE 1 TCP

verizon

Level(3) COMMUNICATIONS

DATALOG

INSTALLATION OF FIBER OPTIC FACILITIES

TRAFFIC CONTROL PLAN - PHASE 1 SHEET: 10 OF: 21

Hector A. Lara
DESIGN ENGINEER

DATE: 11/15/06
RCE NO: 49312
EXP DATE: 9/30/08