SCALE: 1"=40'

0 20' 40'

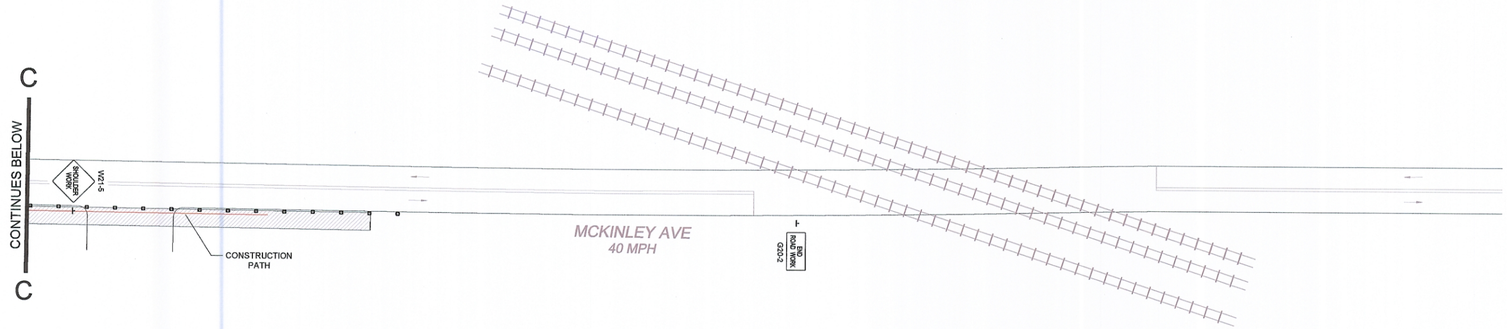

NOTE: TCP WORK ZONE EXTENDS INTO CITY OF STOCKTON AND WILL BE COORDINATED WITH CITY TRAFFIC ENGINEER.

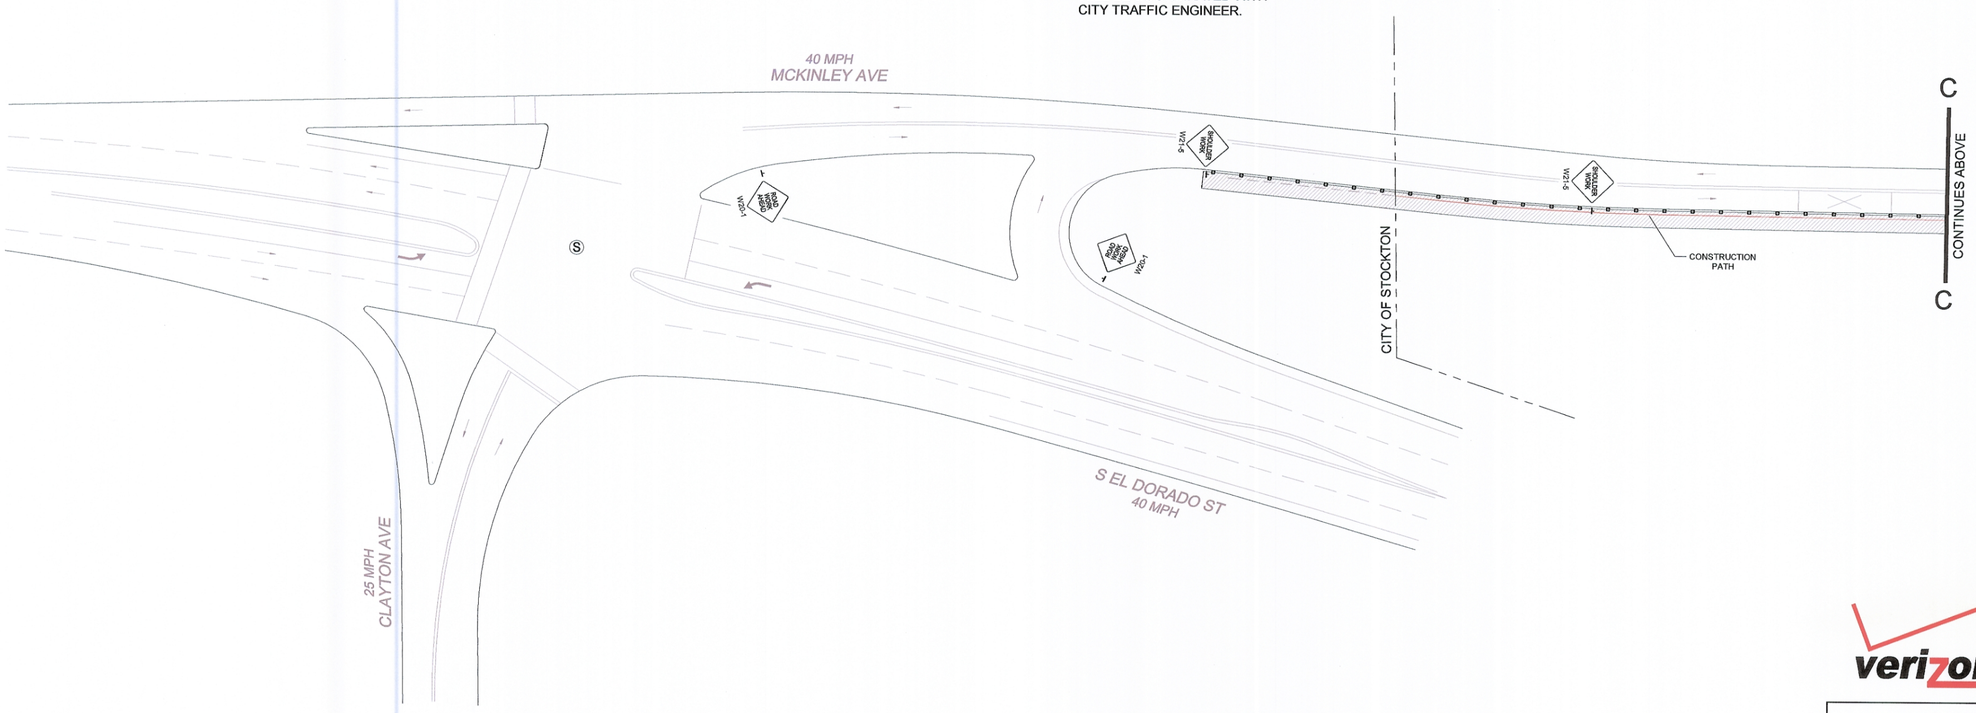

PHASE 3 TCP

verizon

Level(3) COMMUNICATIONS

DATALOG	
INSTALLATION OF FIBER OPTIC FACILITIES	
TRAFFIC CONTROL PLAN - PHASE 3	SHEET: 12 OF: 21
Hector A. Lara DESIGN ENGINEER	DATE: 11/15/06 RCE NO: 49312 EXP DATE: 9/30/08