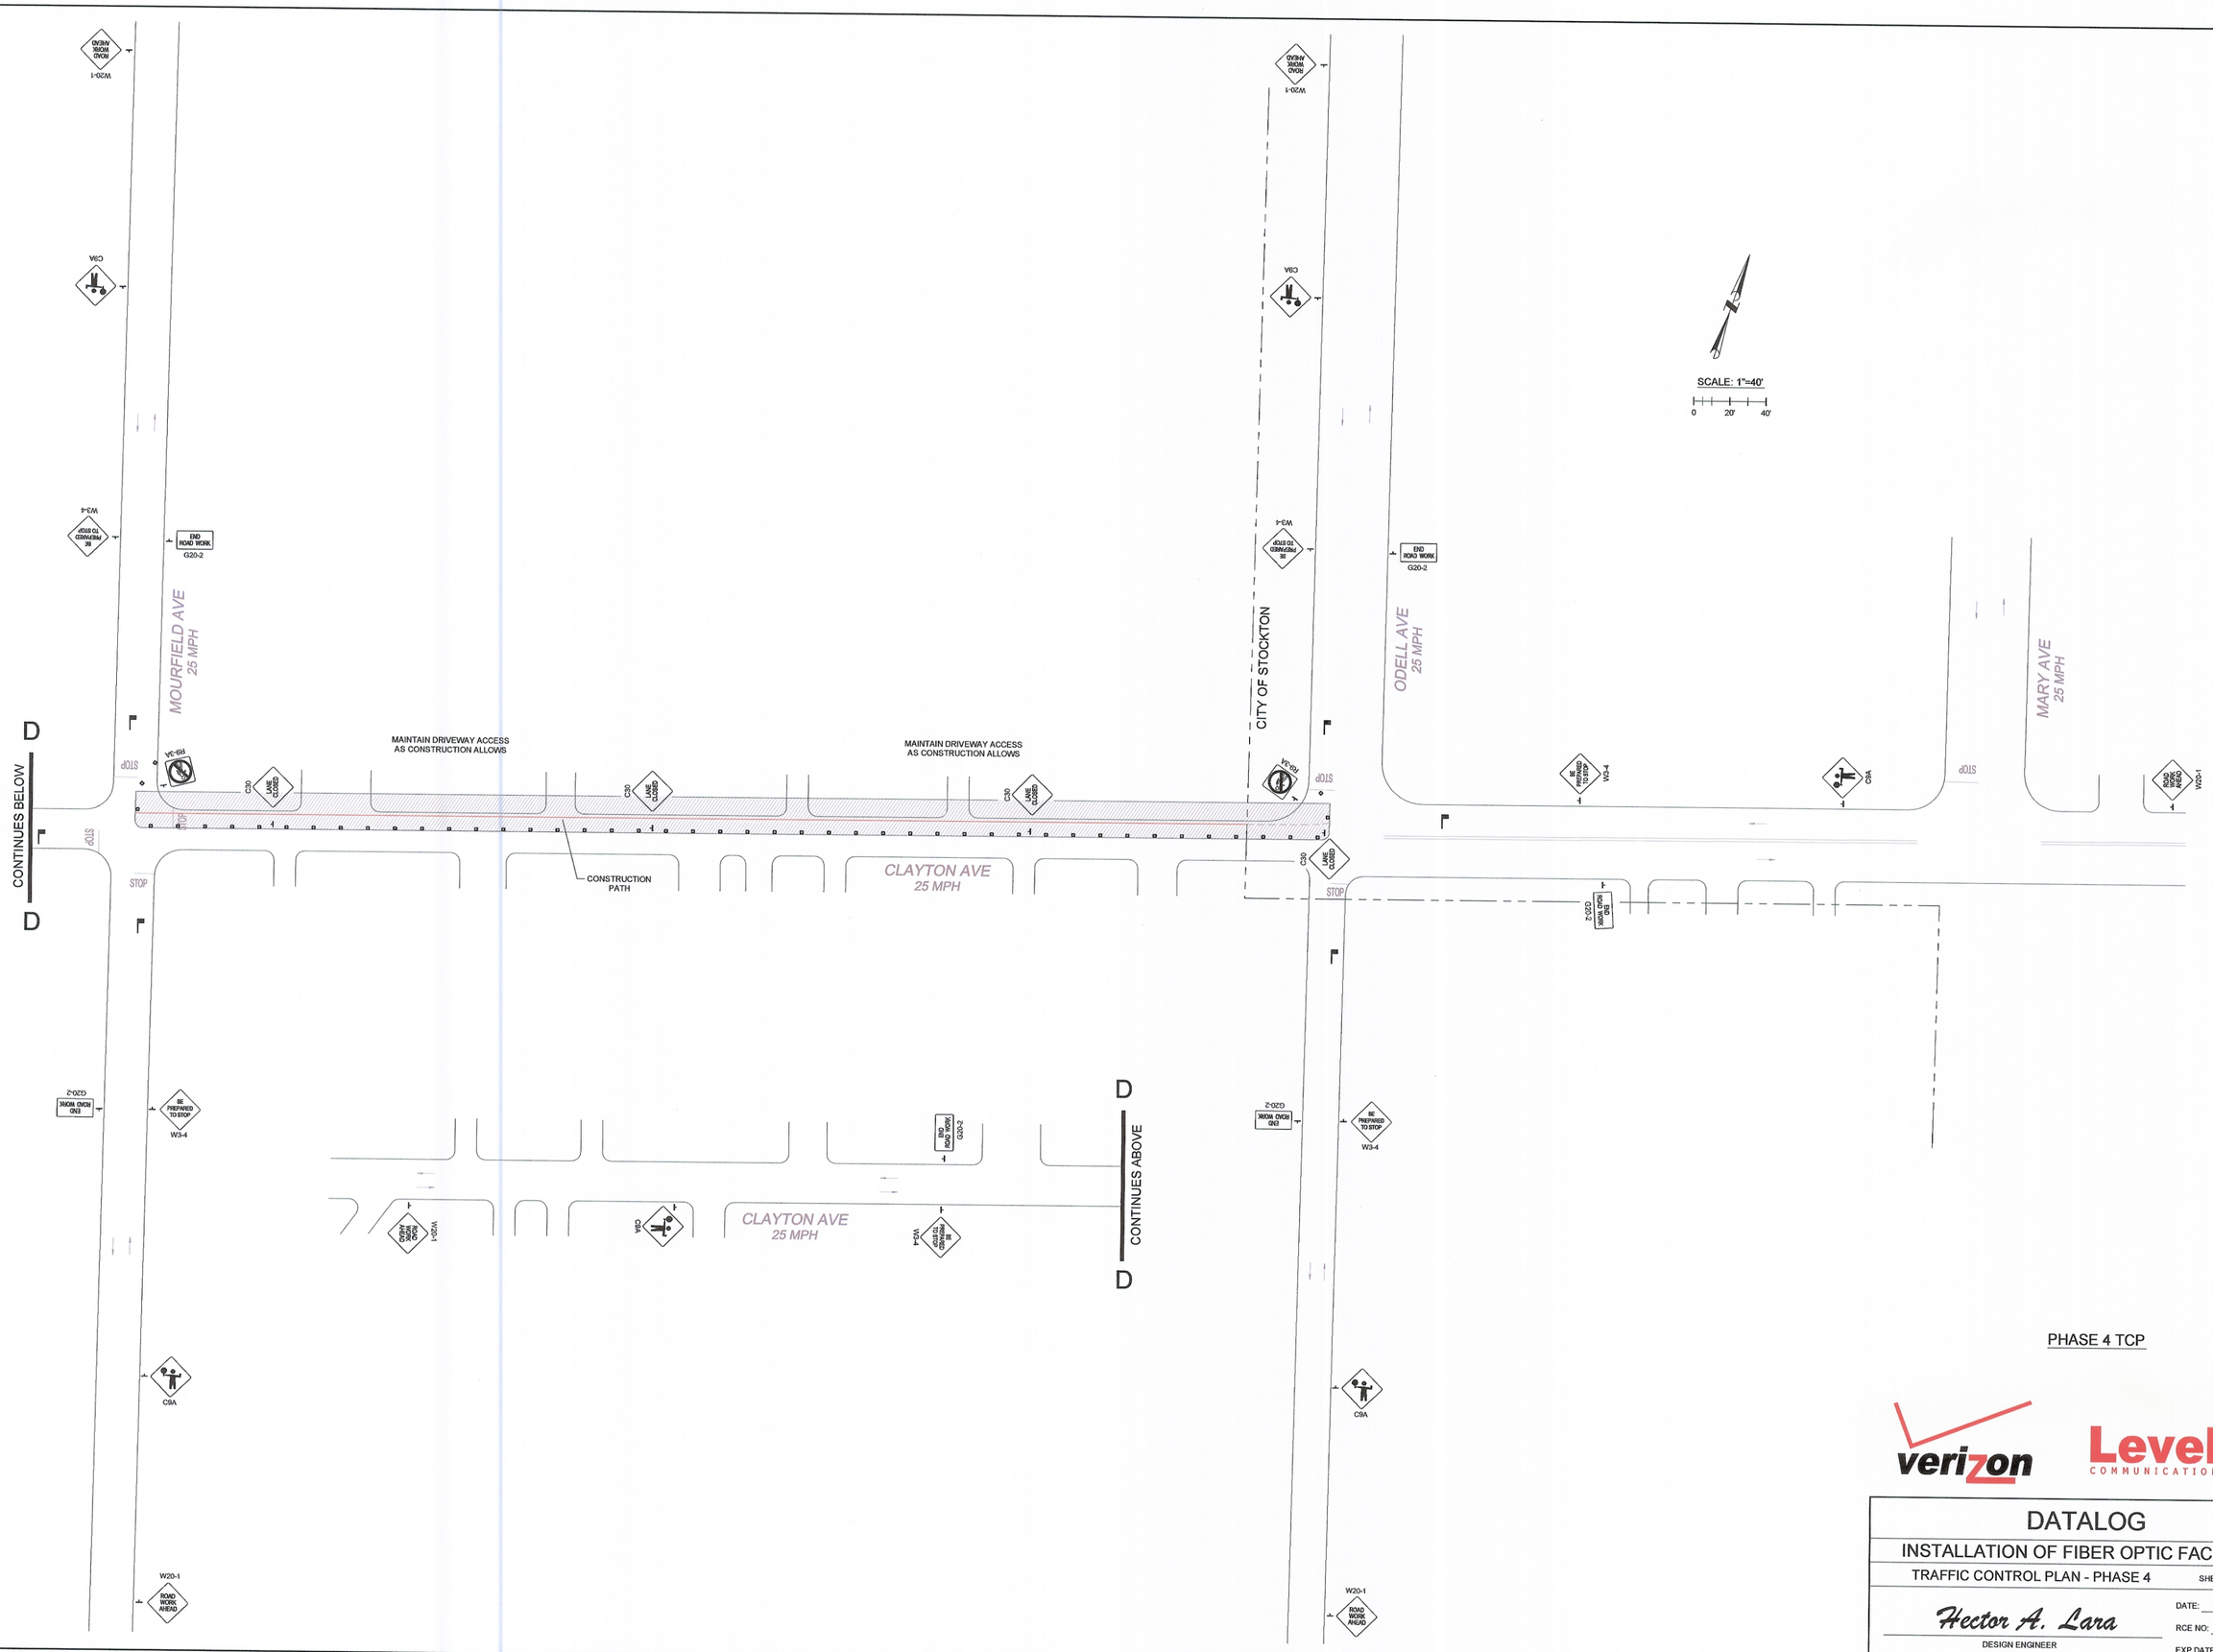

PHASE 4 TCP

verizon

Level(3)
COMMUNICATIONS

DATALOG	
INSTALLATION OF FIBER OPTIC FACILITIES	
TRAFFIC CONTROL PLAN - PHASE 4	SHEET: 13 OF: 21
Hector A. Lara DESIGN ENGINEER	DATE: 11/15/06 RCE NO: 49312 EXP DATE: 9/30/08