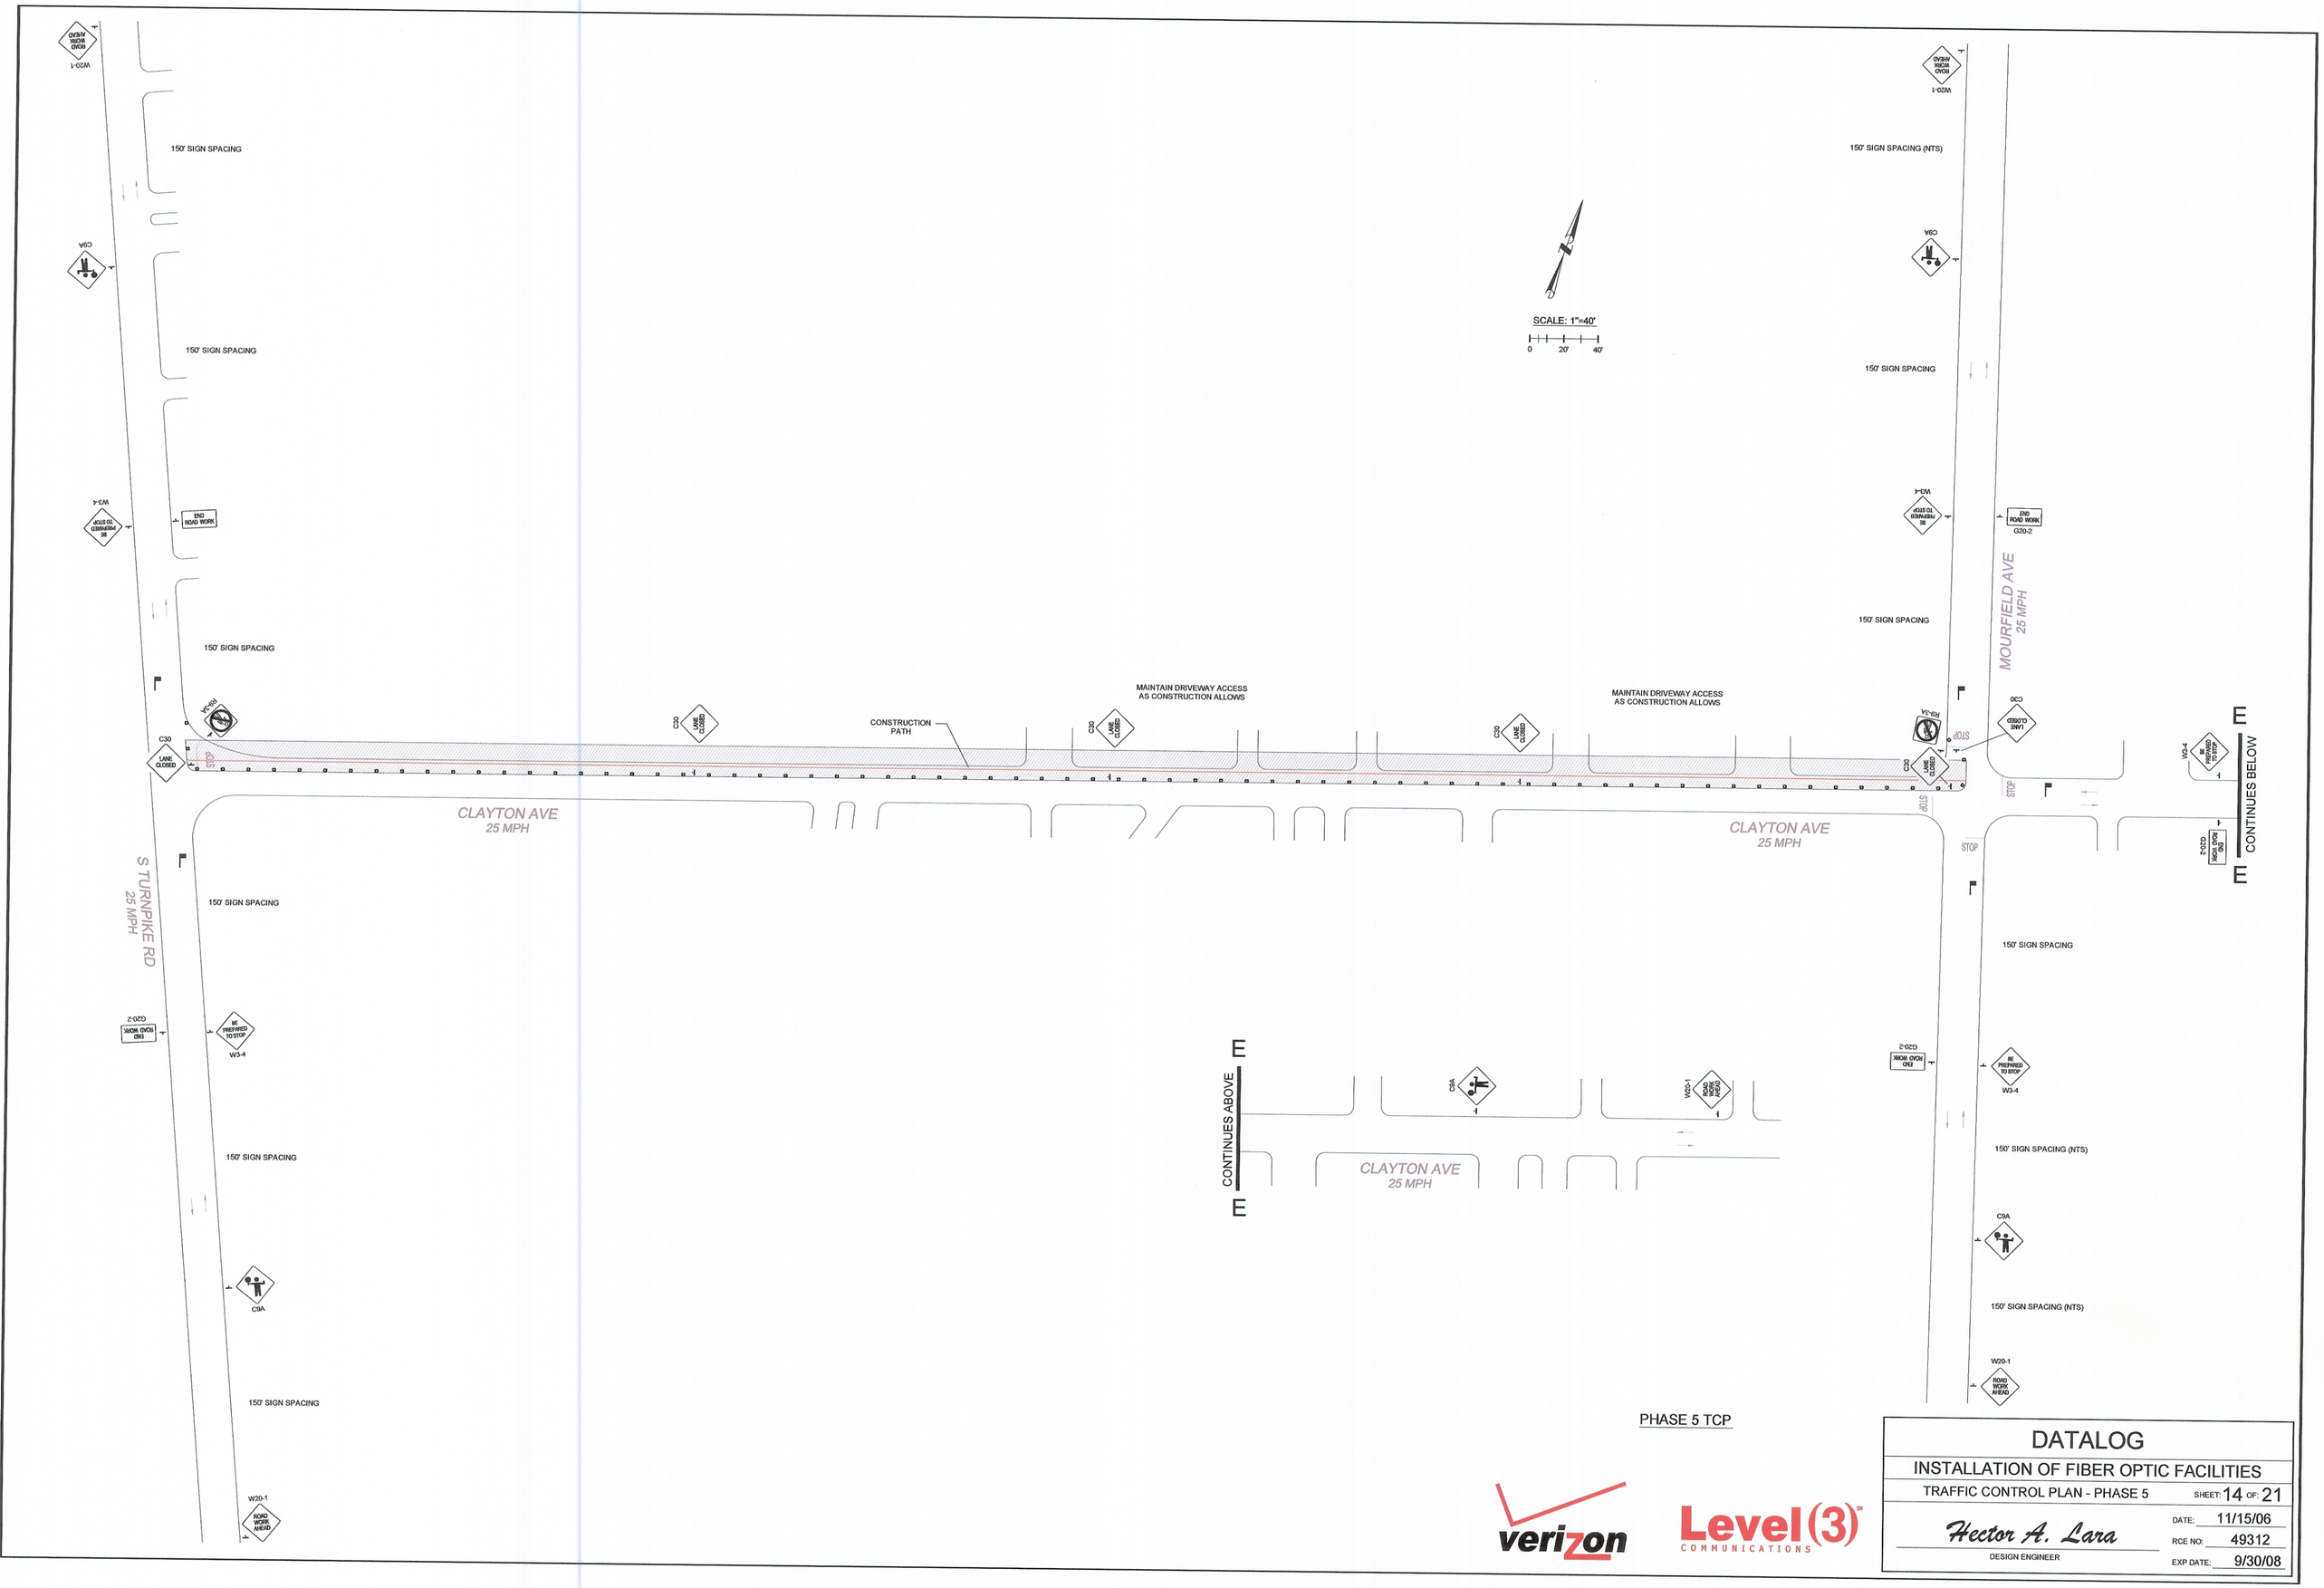

verizon

Level(3) COMMUNICATIONS

DATALOG

INSTALLATION OF FIBER OPTIC FACILITIES

TRAFFIC CONTROL PLAN - PHASE 5

SHEET: 14 OF: 21

Hector A. Lara

DESIGN ENGINEER

DATE: 11/15/06

RCE NO: 49312

EXP DATE: 9/30/08