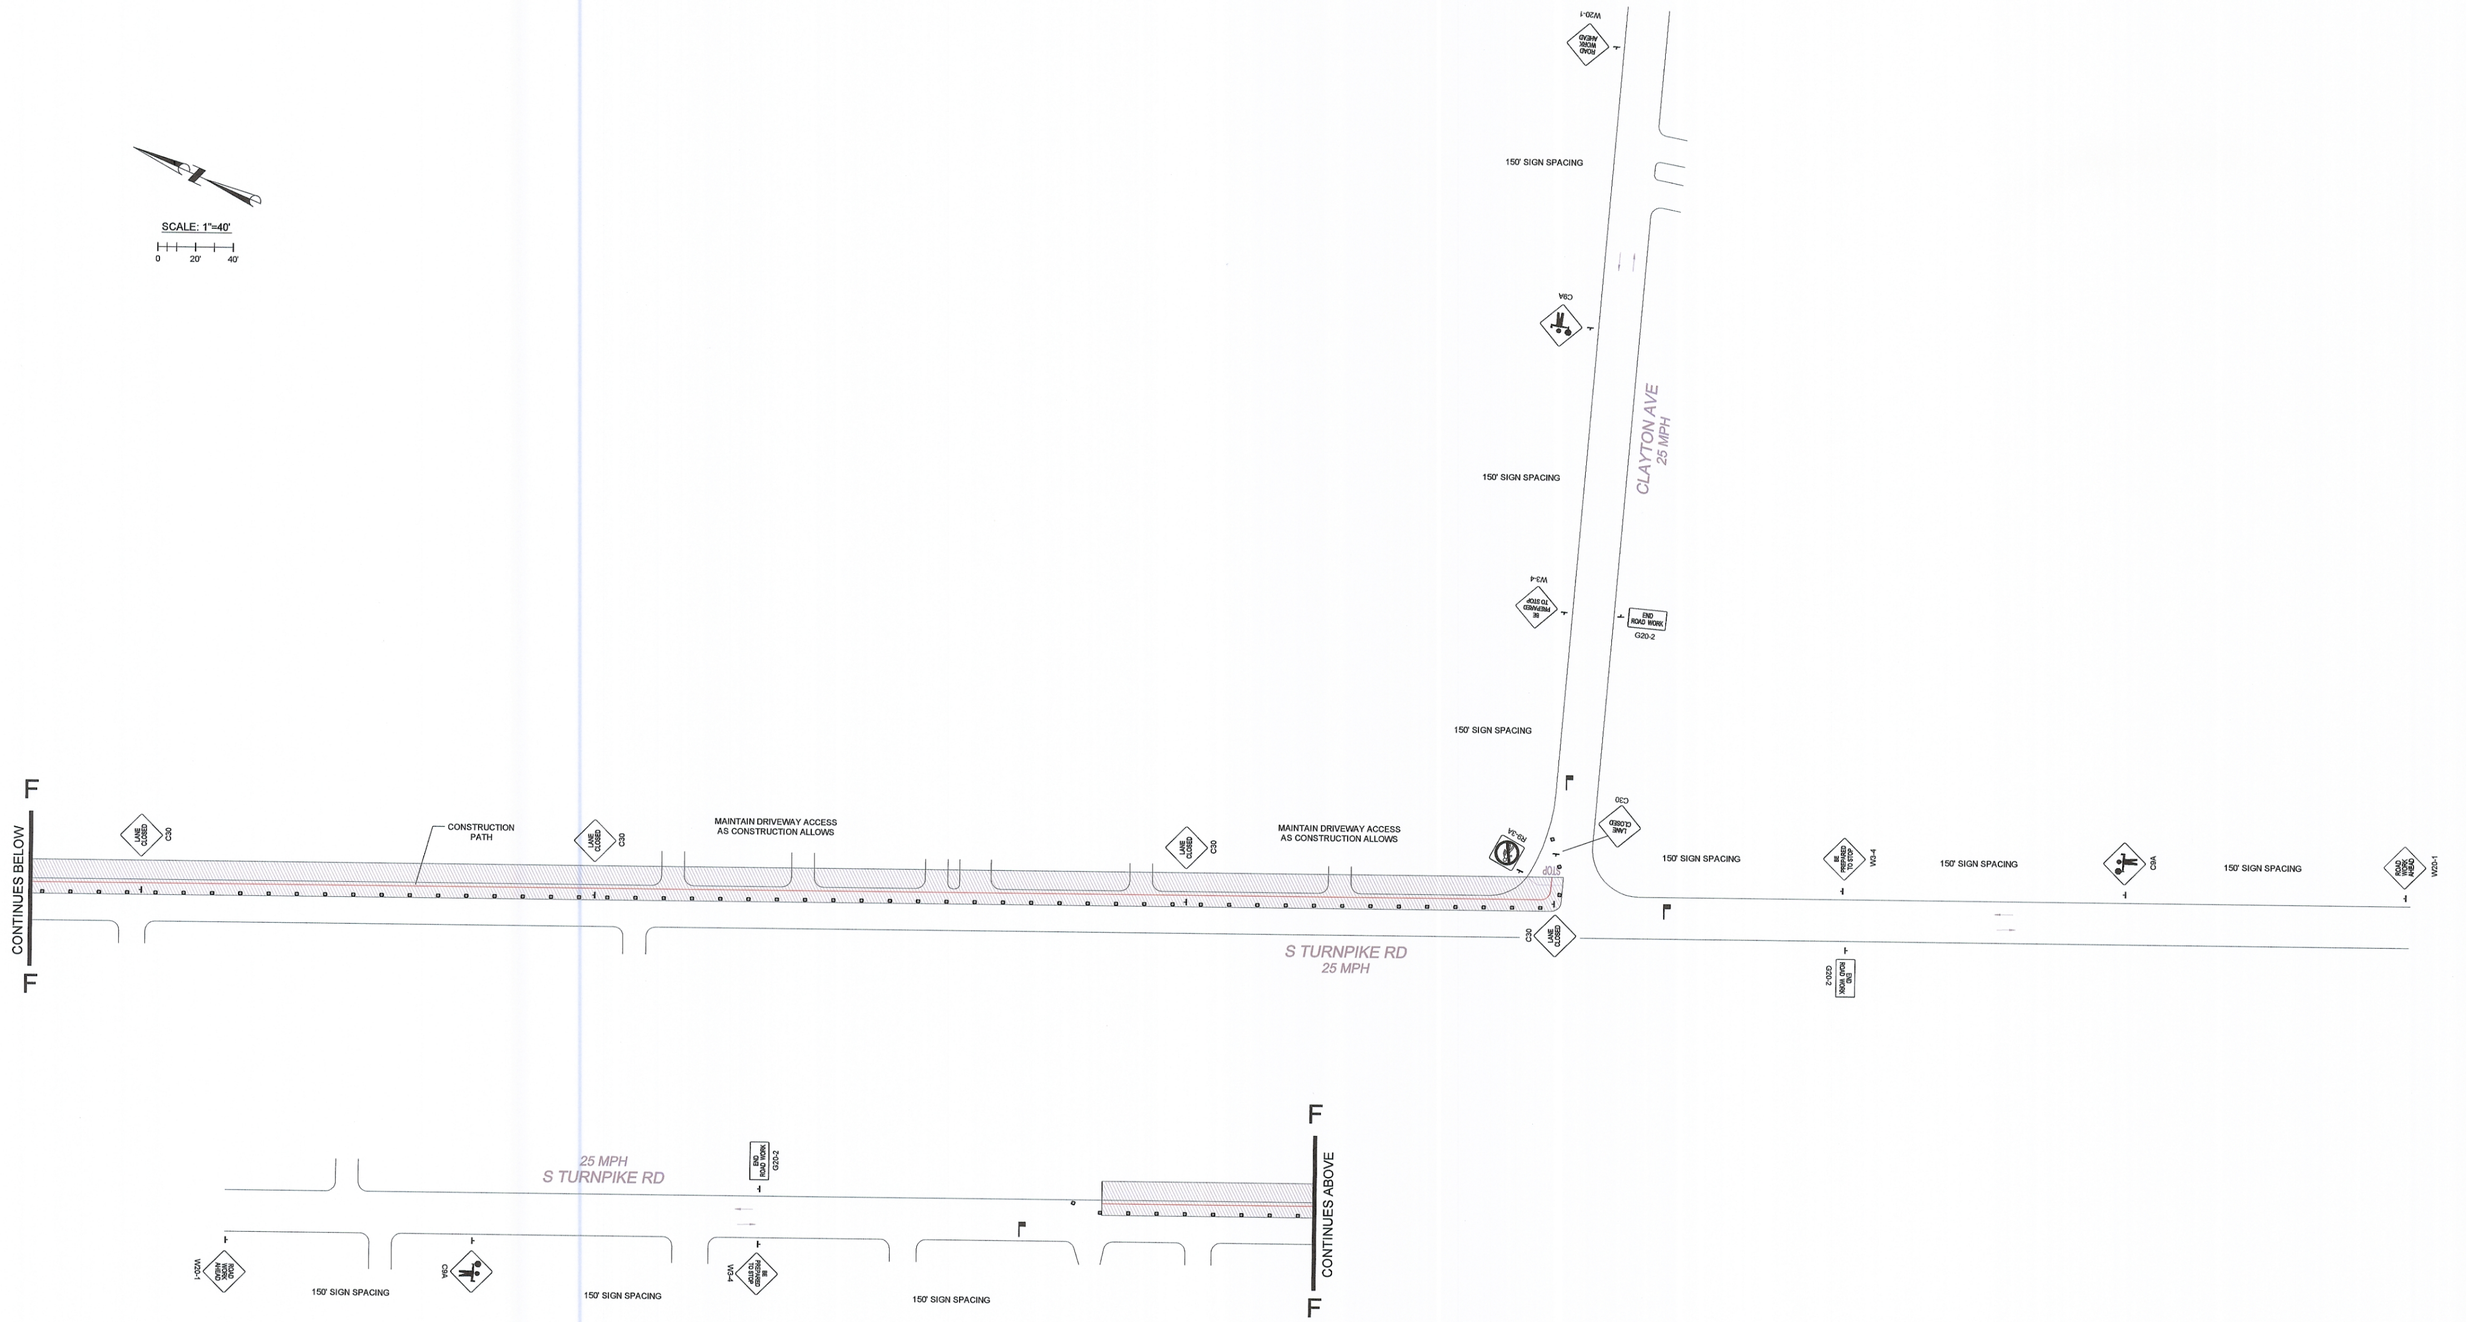

PHASE 6 TCP

verizon

Level(3) COMMUNICATIONS

DATALOG	
INSTALLATION OF FIBER OPTIC FACILITIES	
TRAFFIC CONTROL PLAN - PHASE 6	SHEET: 15 OF: 21
Hector A. Lara	DATE: 11/15/06
	RCE NO: 49312
DESIGN ENGINEER	EXP DATE: 9/30/08