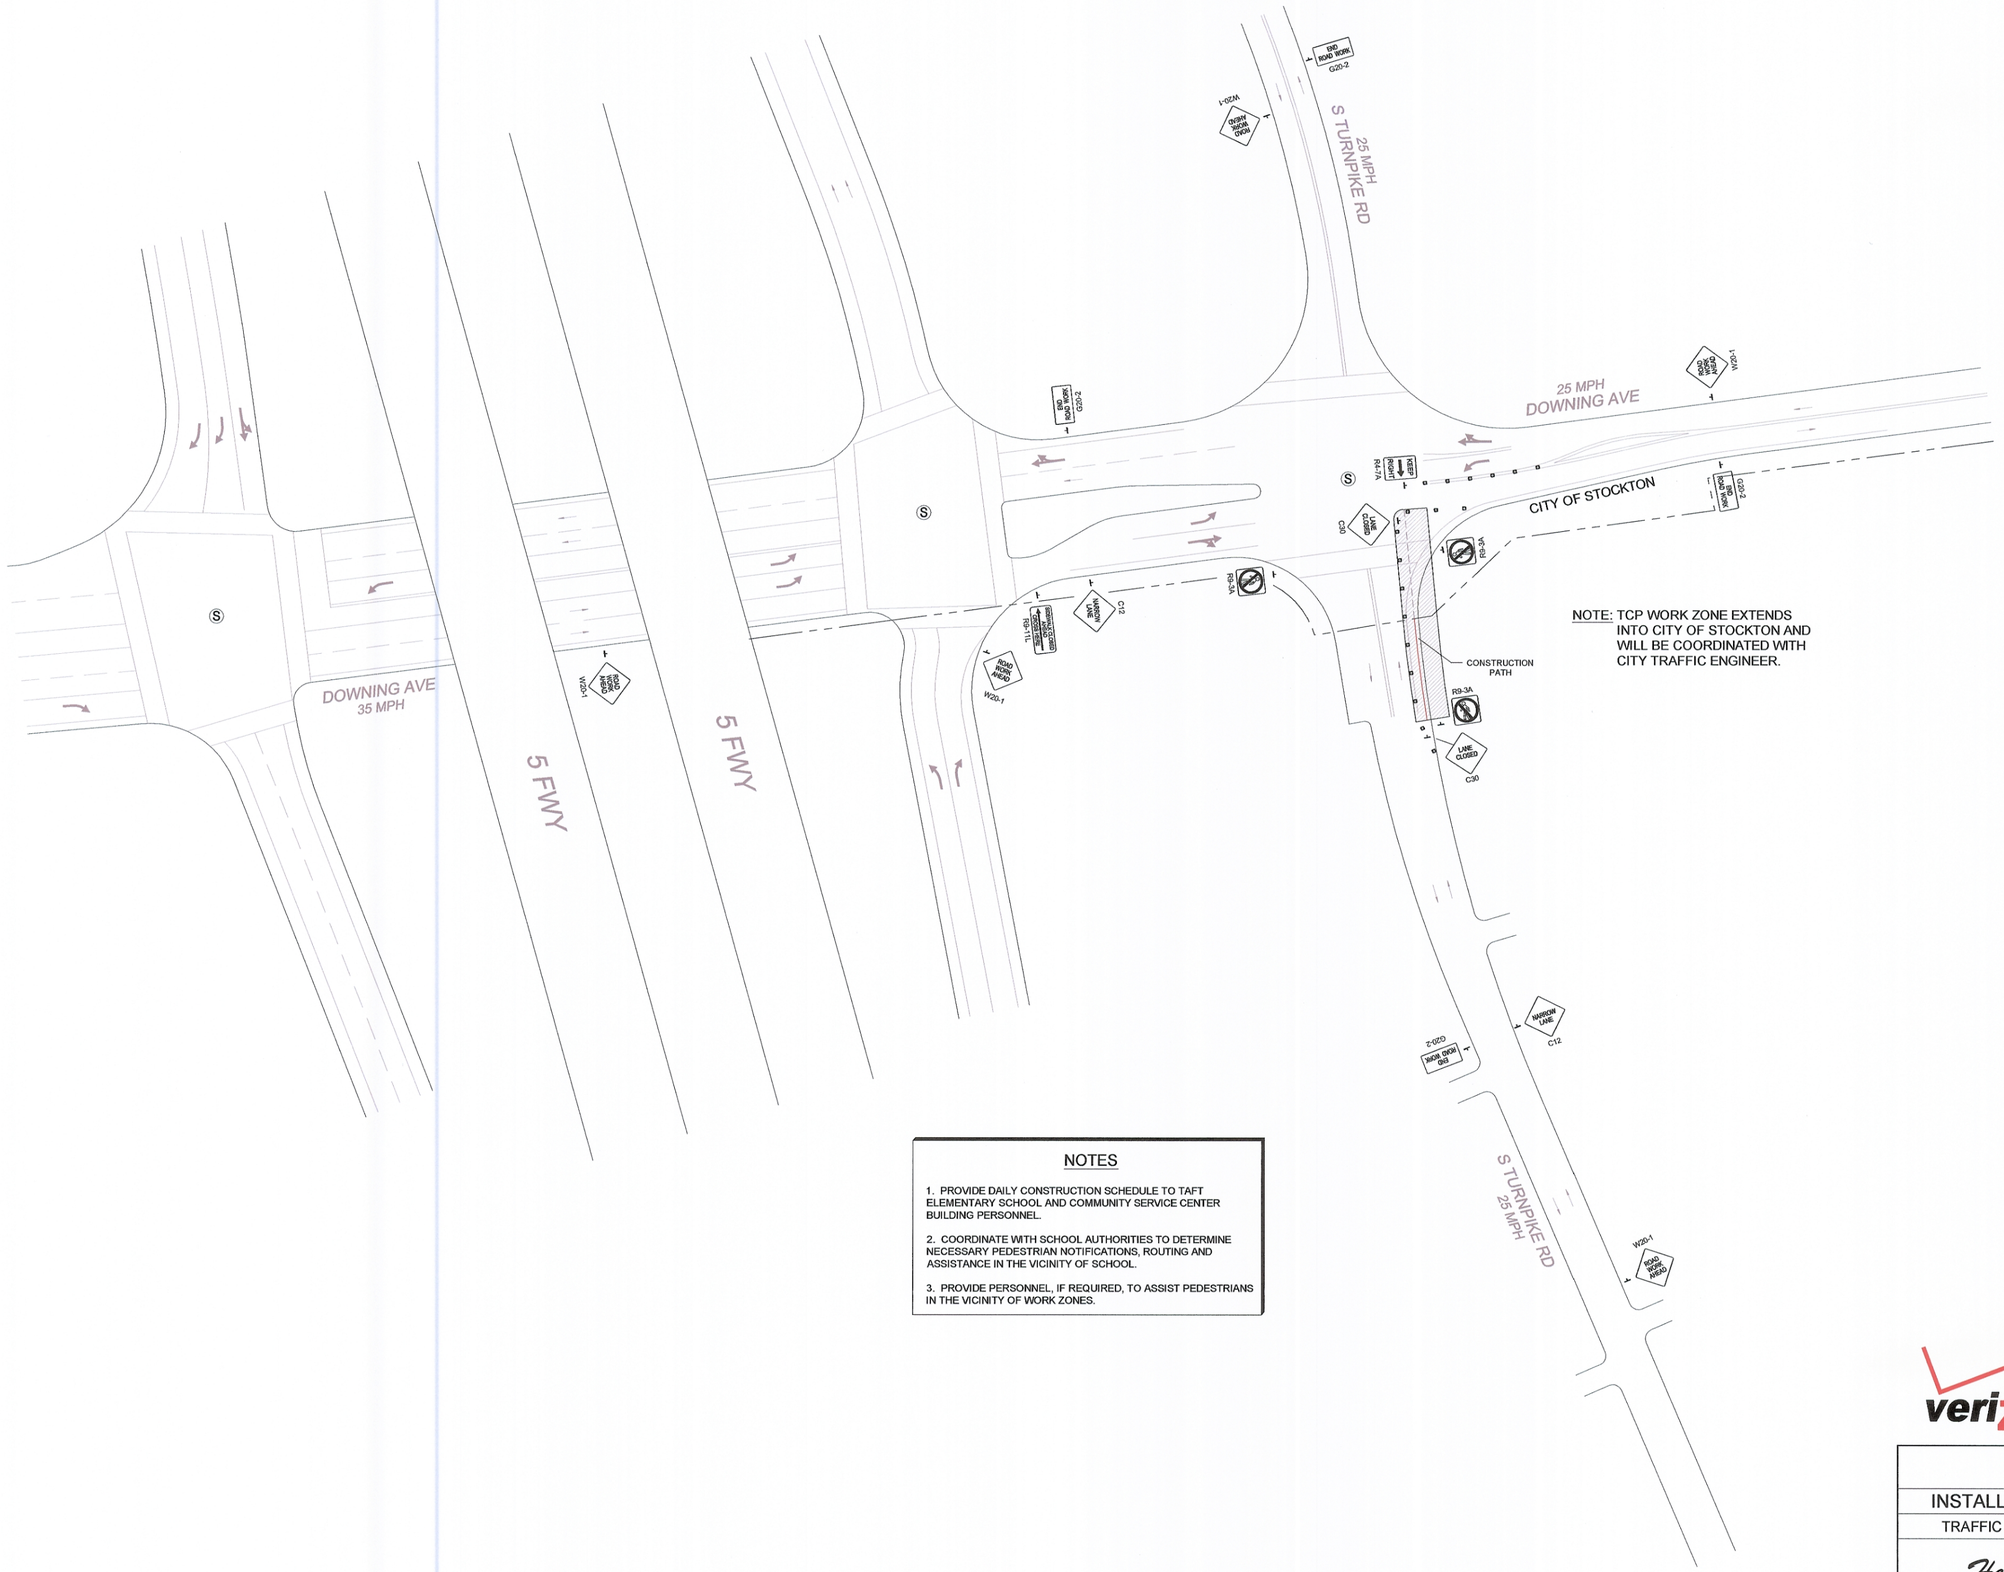

SCALE: 1"=40'

0 20' 40'

NOTE: TCP WORK ZONE EXTENDS INTO CITY OF STOCKTON AND WILL BE COORDINATED WITH CITY TRAFFIC ENGINEER.

NOTES

1. PROVIDE DAILY CONSTRUCTION SCHEDULE TO TAFT ELEMENTARY SCHOOL AND COMMUNITY SERVICE CENTER BUILDING PERSONNEL.

2. COORDINATE WITH SCHOOL AUTHORITIES TO DETERMINE NECESSARY PEDESTRIAN NOTIFICATIONS, ROUTING AND ASSISTANCE IN THE VICINITY OF SCHOOL.

3. PROVIDE PERSONNEL, IF REQUIRED, TO ASSIST PEDESTRIANS IN THE VICINITY OF WORK ZONES.

PHASE 8 TCP

verizon

Level (3) COMMUNICATIONS

DATALOG

INSTALLATION OF FIBER OPTIC FACILITIES

TRAFFIC CONTROL PLAN - PHASE 8 SHEET: 17 OF: 21

Hector A. Lara
DESIGN ENGINEER

DATE: 11/15/06
RCE NO: 49312
EXP DATE: 9/30/08