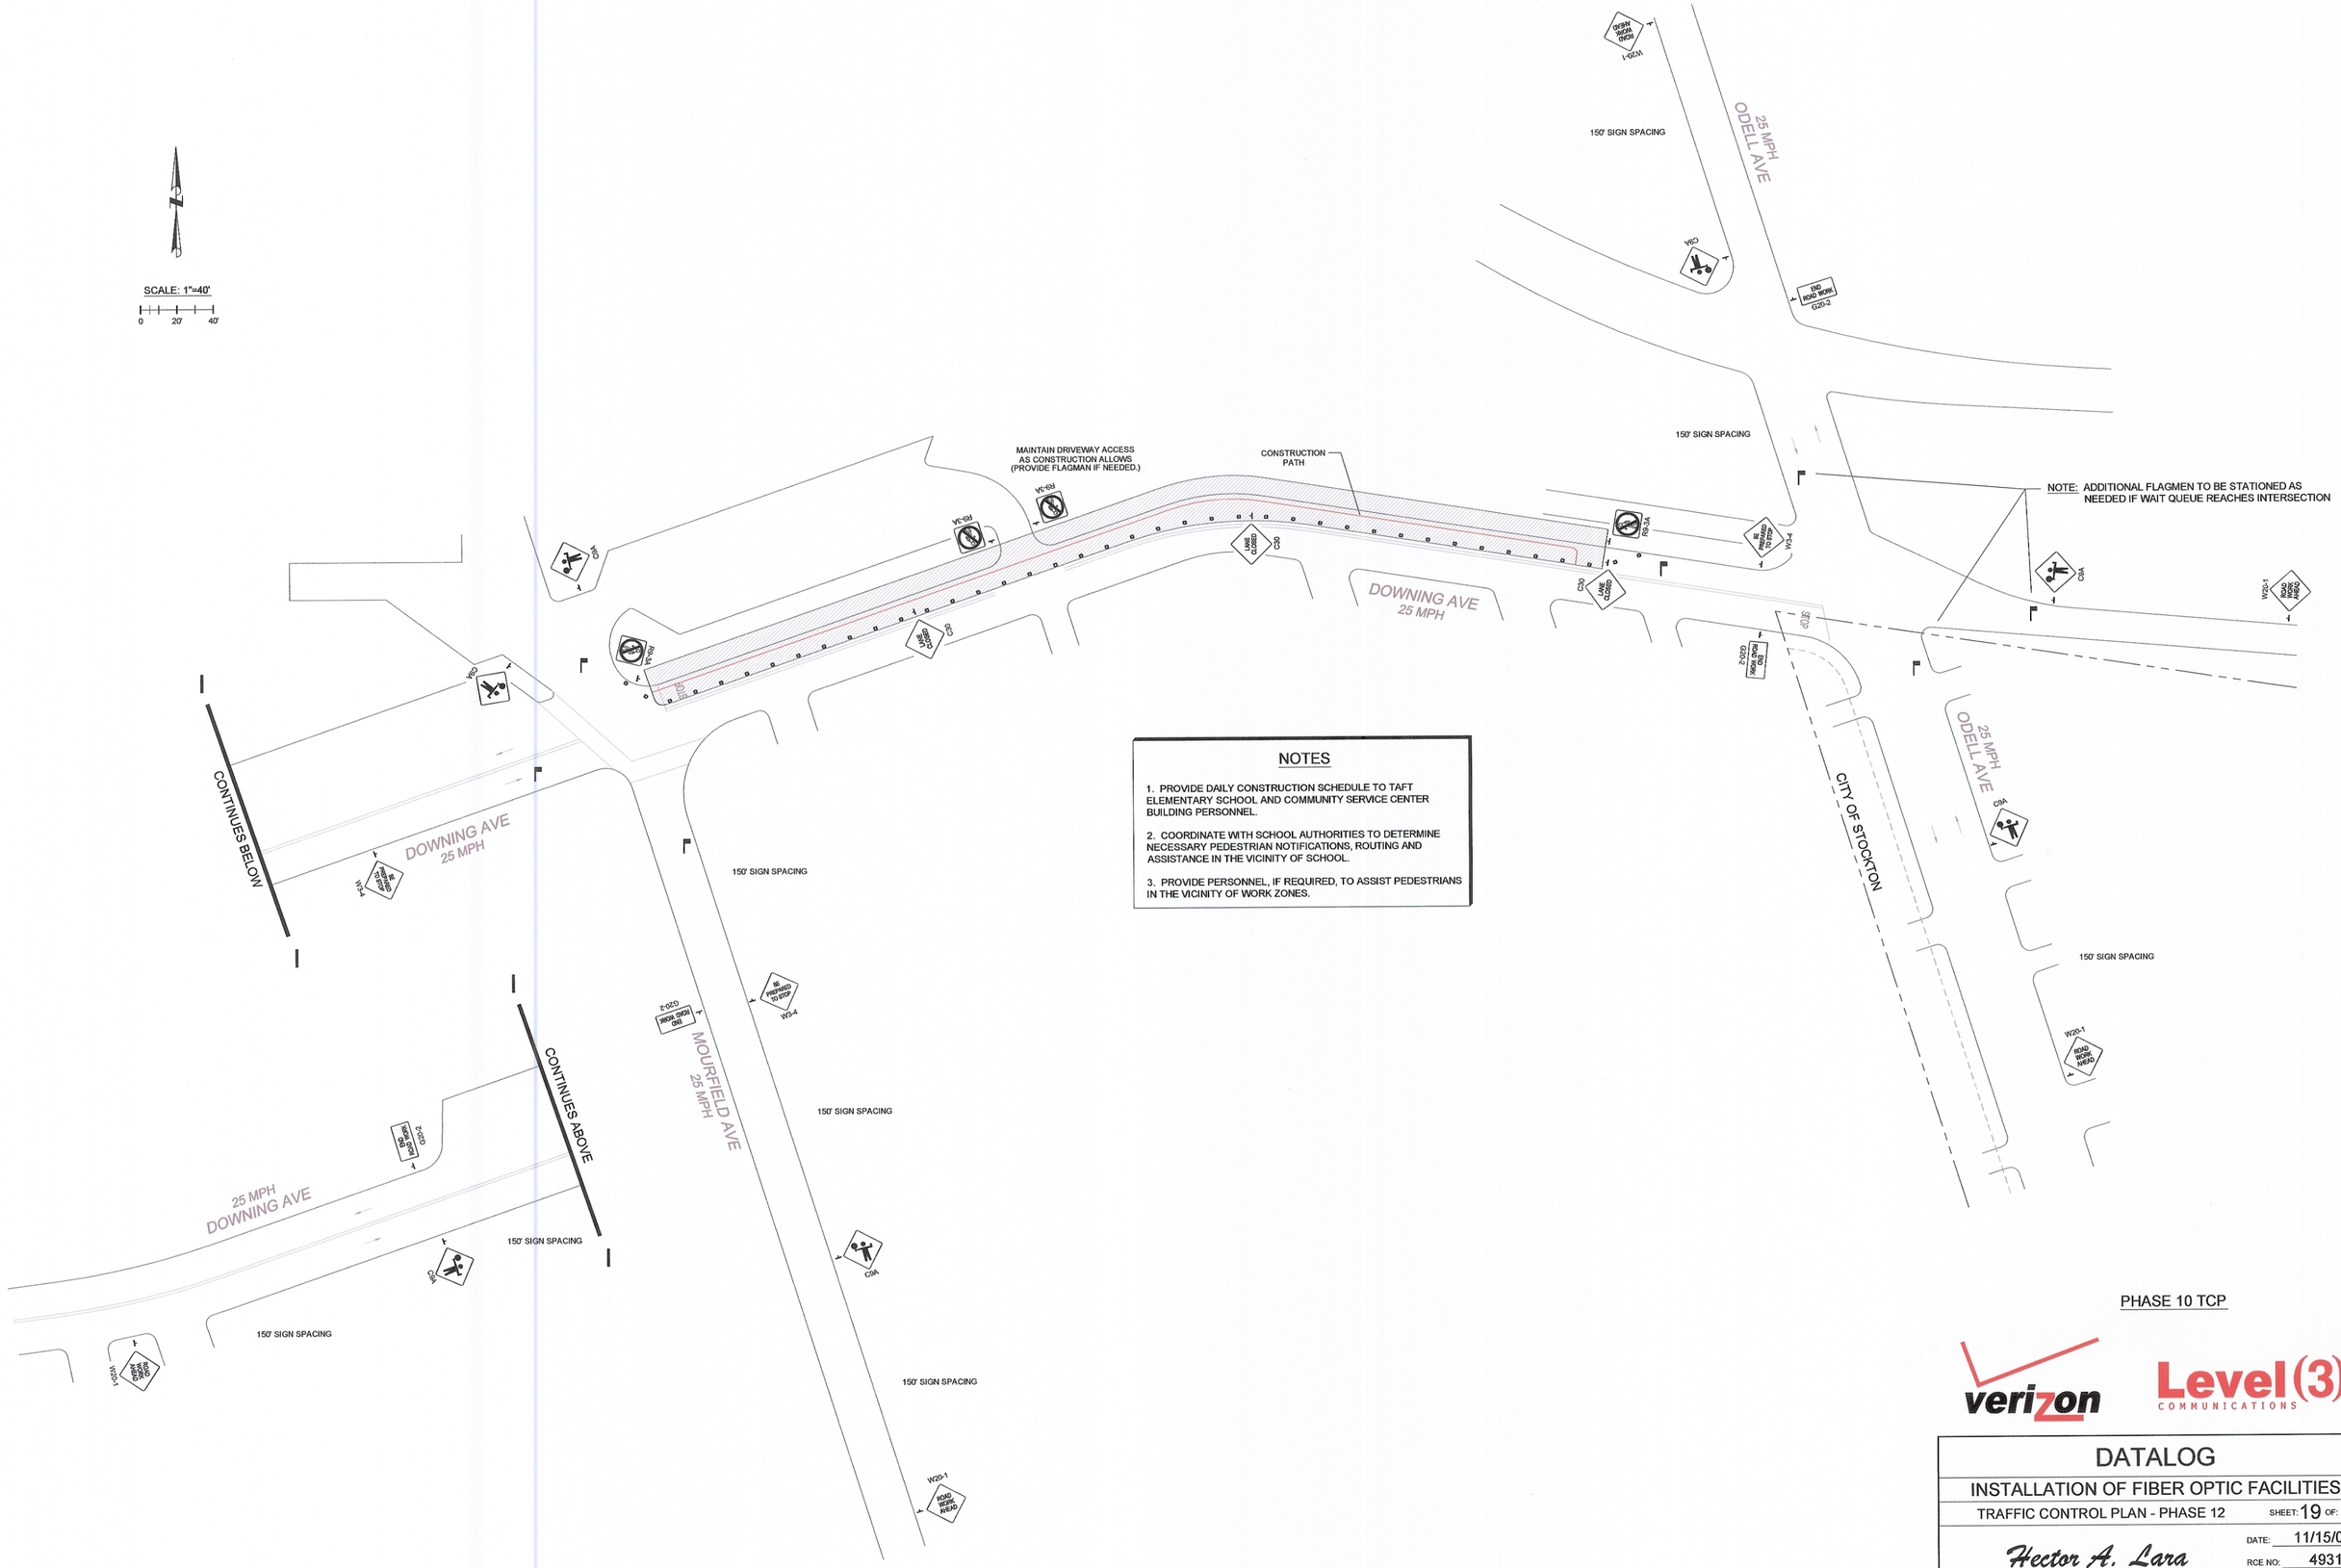

NOTES

1. PROVIDE DAILY CONSTRUCTION SCHEDULE TO TAFT ELEMENTARY SCHOOL AND COMMUNITY SERVICE CENTER BUILDING PERSONNEL.

2. COORDINATE WITH SCHOOL AUTHORITIES TO DETERMINE NECESSARY PEDESTRIAN NOTIFICATIONS, ROUTING AND ASSISTANCE IN THE VICINITY OF SCHOOL.

3. PROVIDE PERSONNEL, IF REQUIRED, TO ASSIST PEDESTRIANS IN THE VICINITY OF WORK ZONES.

PHASE 10 TCP

verizon

Level(3) COMMUNICATIONS

DATALOG

INSTALLATION OF FIBER OPTIC FACILITIES

TRAFFIC CONTROL PLAN - PHASE 12

SHEET: 19 OF: 21

Hector A. Lara

DESIGN ENGINEER

DATE: 11/15/06

RCE NO: 49312

EXP DATE: 9/30/08