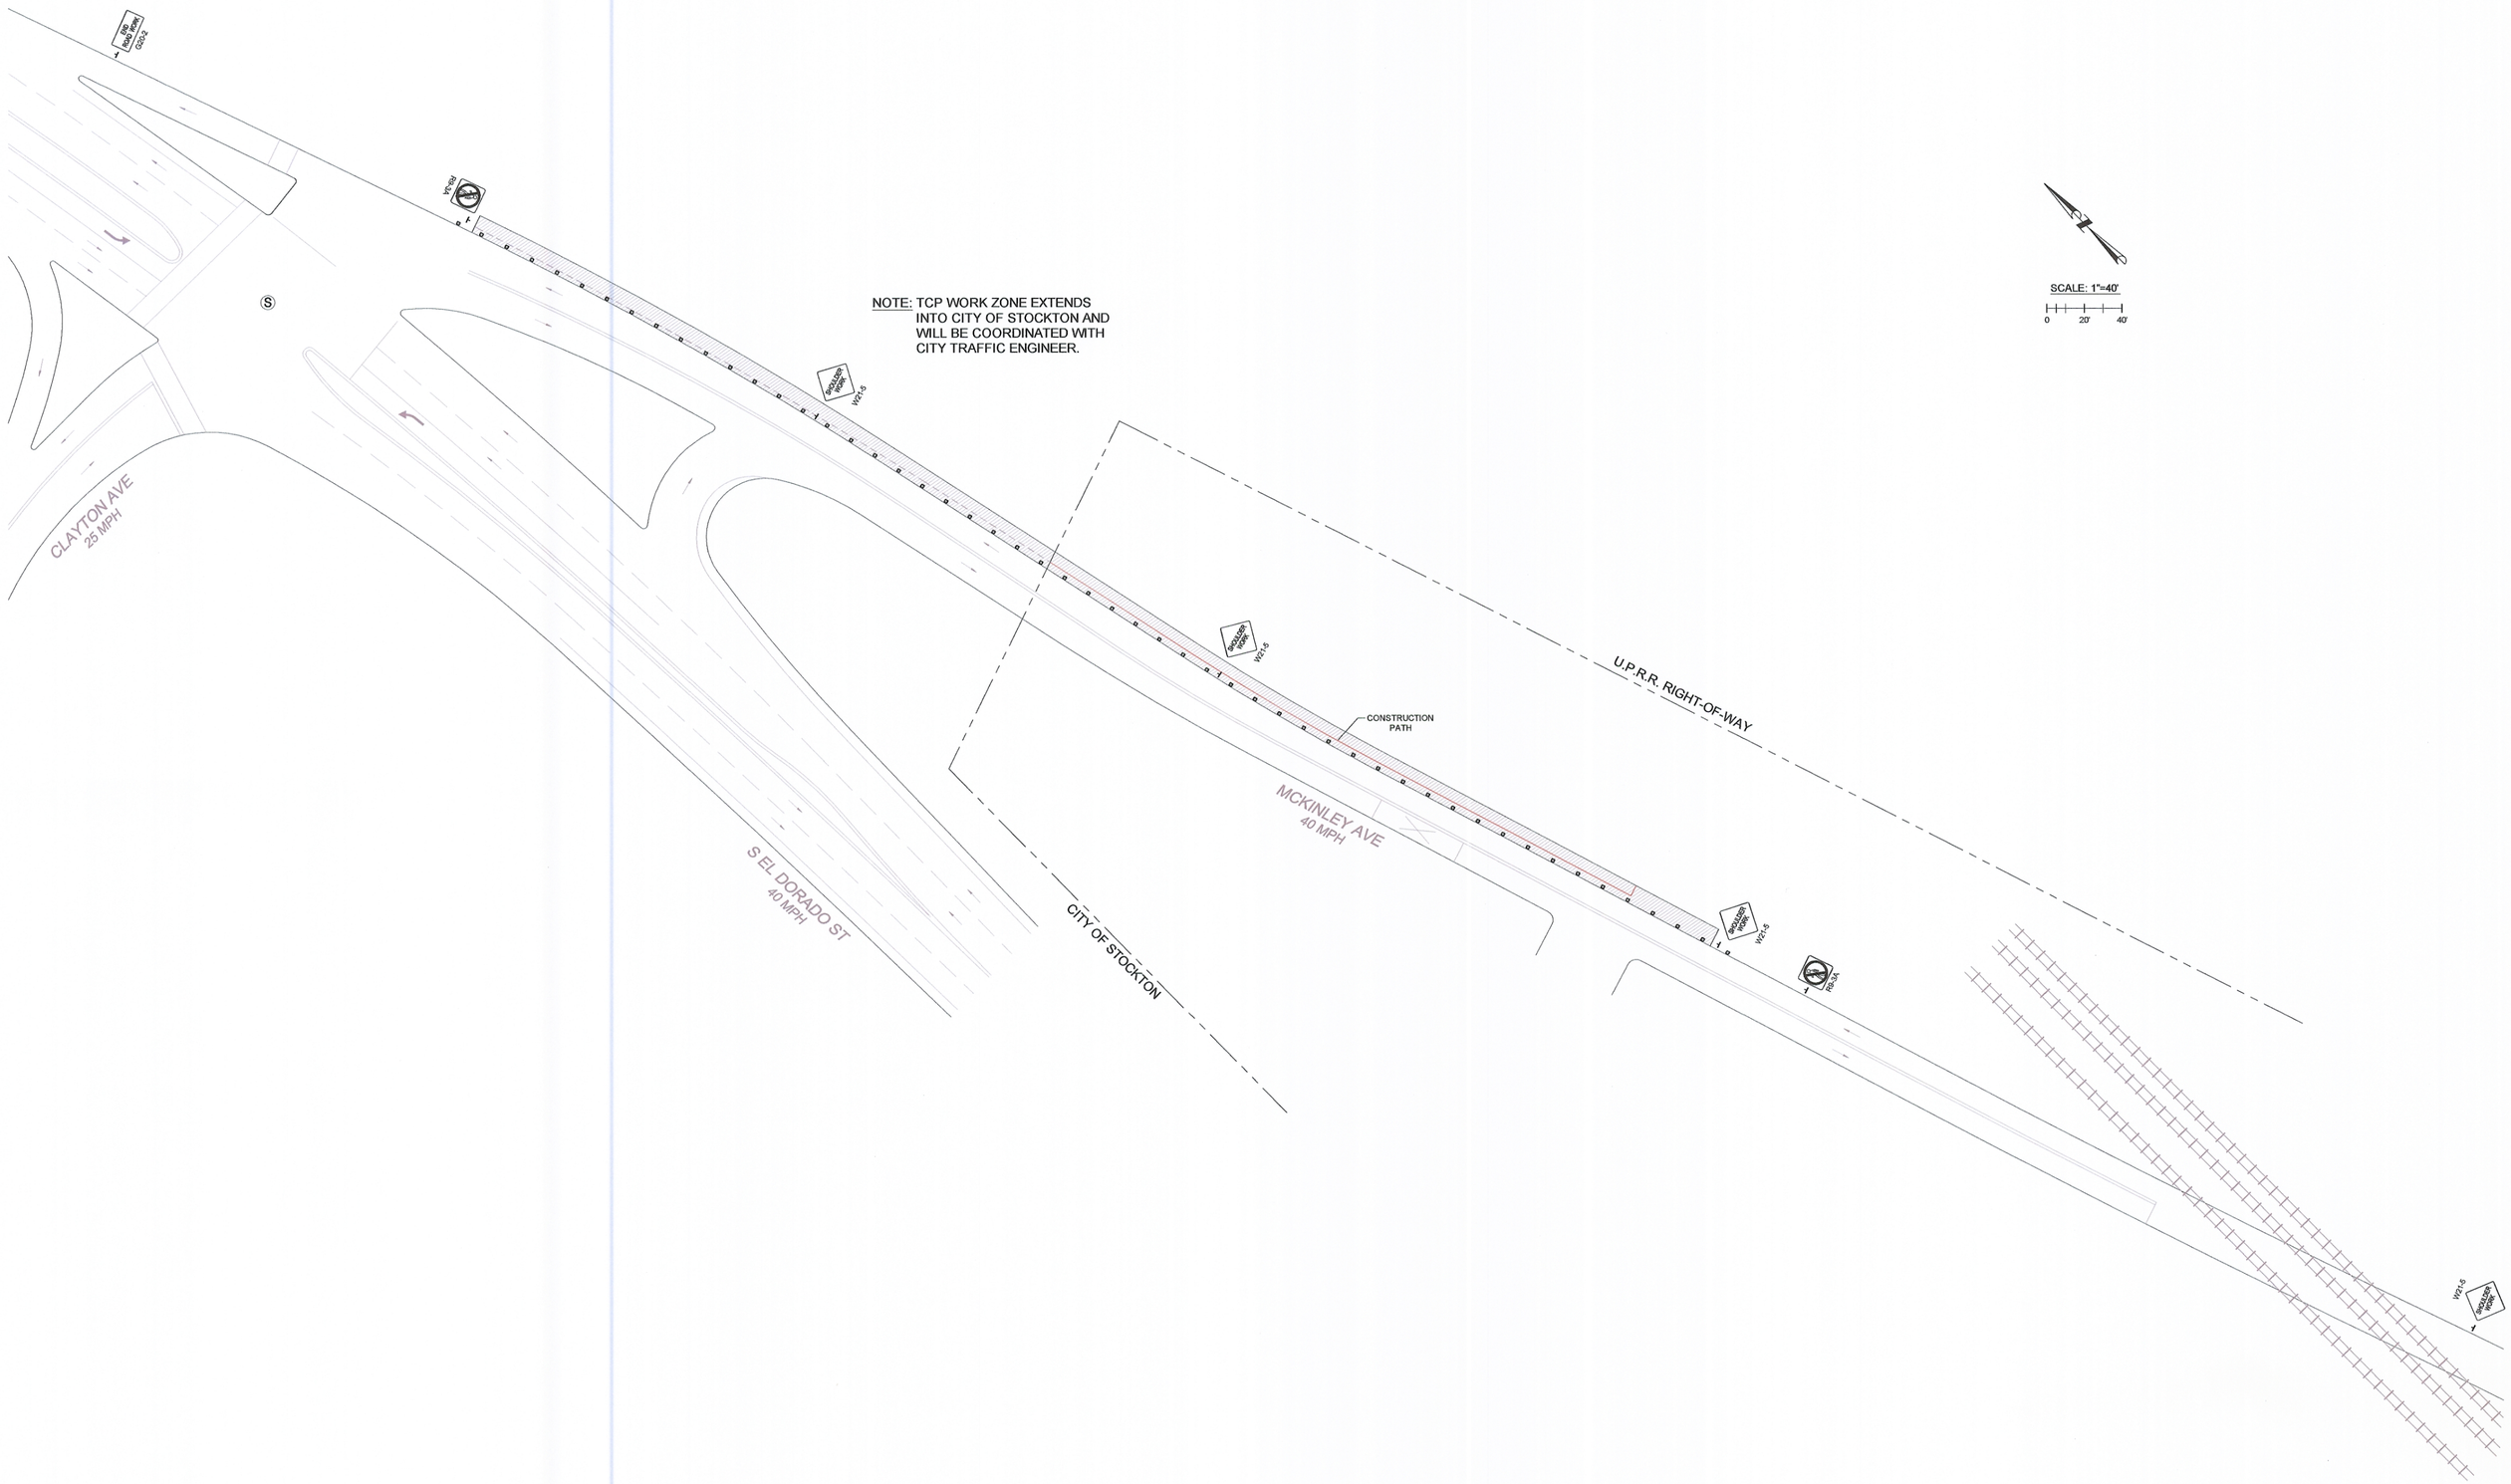

PHASE 12 TCP

verizon

Level(3)
COMMUNICATIONS

DATALOG	
INSTALLATION OF FIBER OPTIC FACILITIES	
TRAFFIC CONTROL PLAN - PHASE 14	SHEET: 21 OF: 21
Hector A. Lara	DATE: 11/15/06
	RCE NO: 49312
DESIGN ENGINEER	EXP DATE: 9/30/08