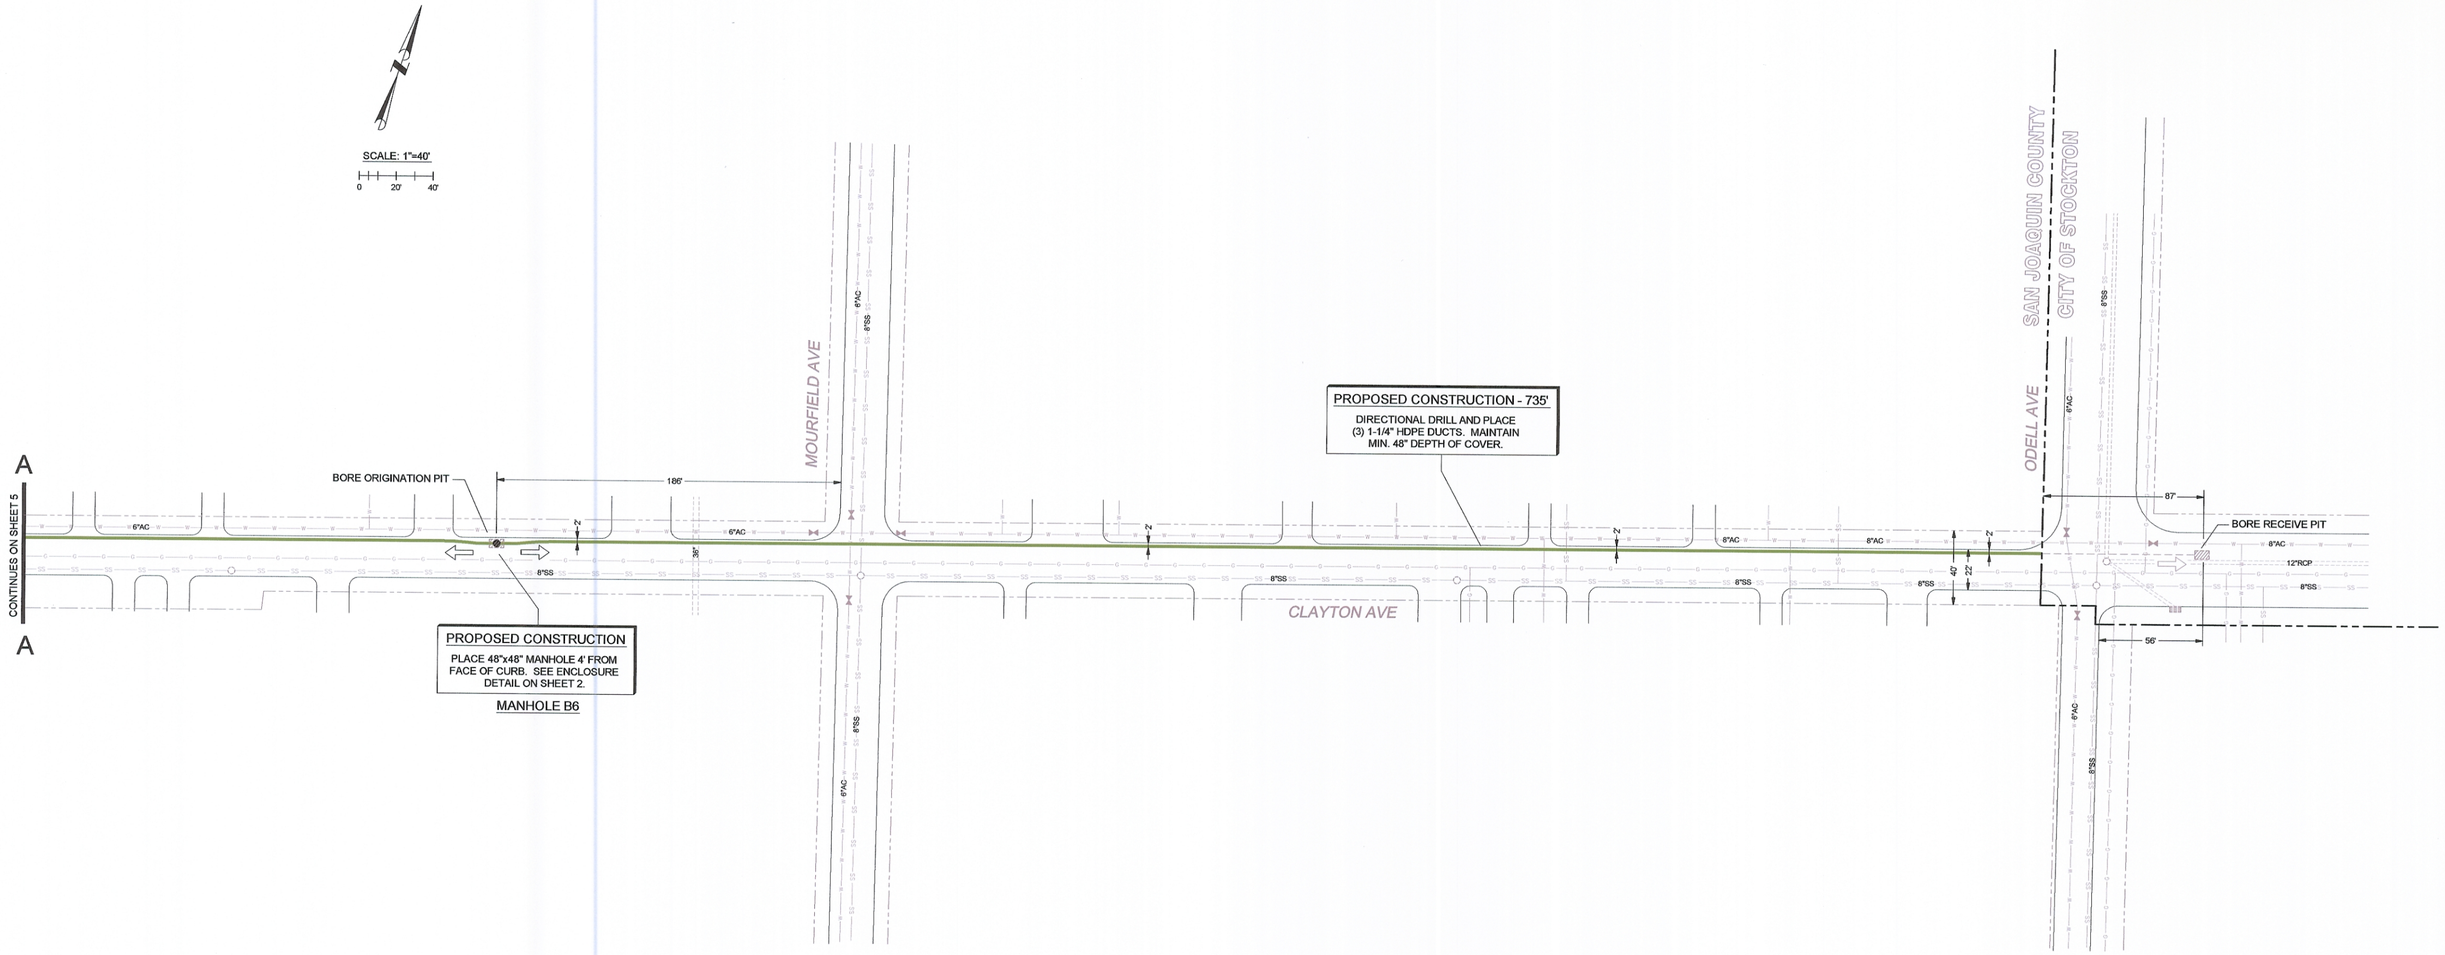

DIGALERT
Call: TOLL FREE
1-800-227-2600
AT LEAST TWO DAYS BEFORE YOU DIG
UNDERGROUND SERVICE ALERT NORTH

verizon

Level(3) COMMUNICATIONS

DATALOG

INSTALLATION OF FIBER OPTIC FACILITIES

MCKINLEY AVENUE DESIGN

SHEET: 4 OF: 21

Hector A. Lara
DESIGN ENGINEER

DATE: 11/15/06
RCE NO: 49312
EXP DATE: 9/30/08