DIGALERT
Call: TOLL FREE
1-800-227-2600
AT LEAST TWO DAYS BEFORE YOU DIG
UNDERGROUND SERVICE ALERT NORTH

SCALE: 1"=40'
0 20' 40'

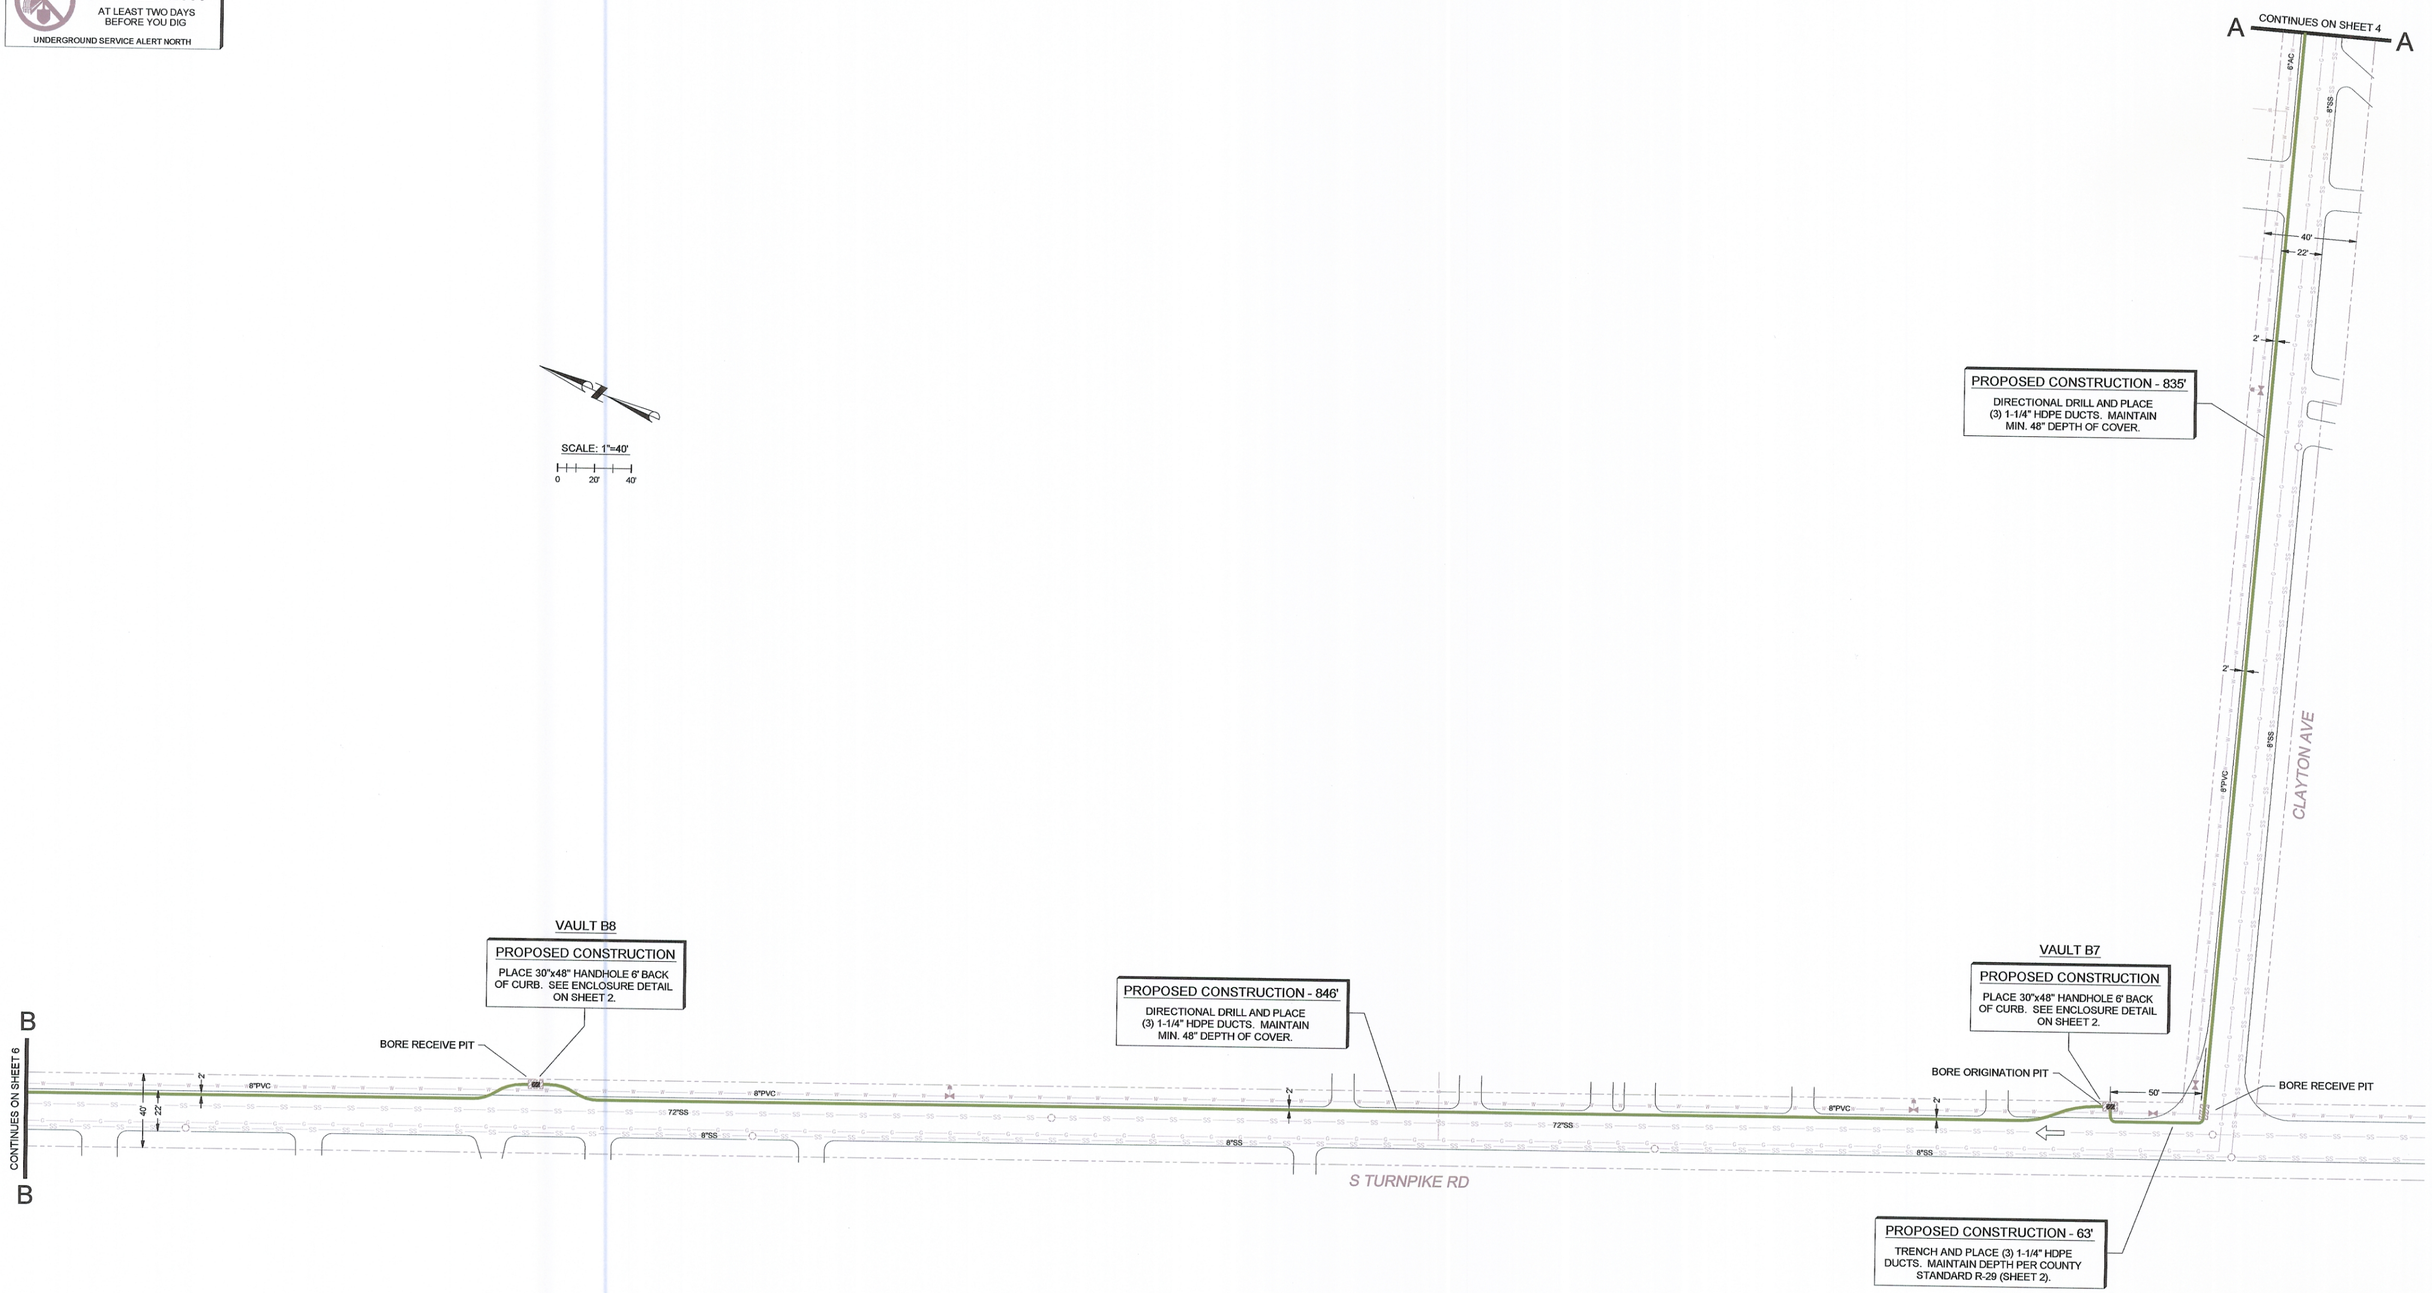

verizon
Level(3) COMMUNICATIONS

DATALOG	
INSTALLATION OF FIBER OPTIC FACILITIES	
MCKINLEY AVENUE DESIGN	SHEET: 5 OF: 21
Hector A. Lara	DATE: 11/15/06
	RCE NO: 49312
DESIGN ENGINEER	EXP DATE: 9/30/08