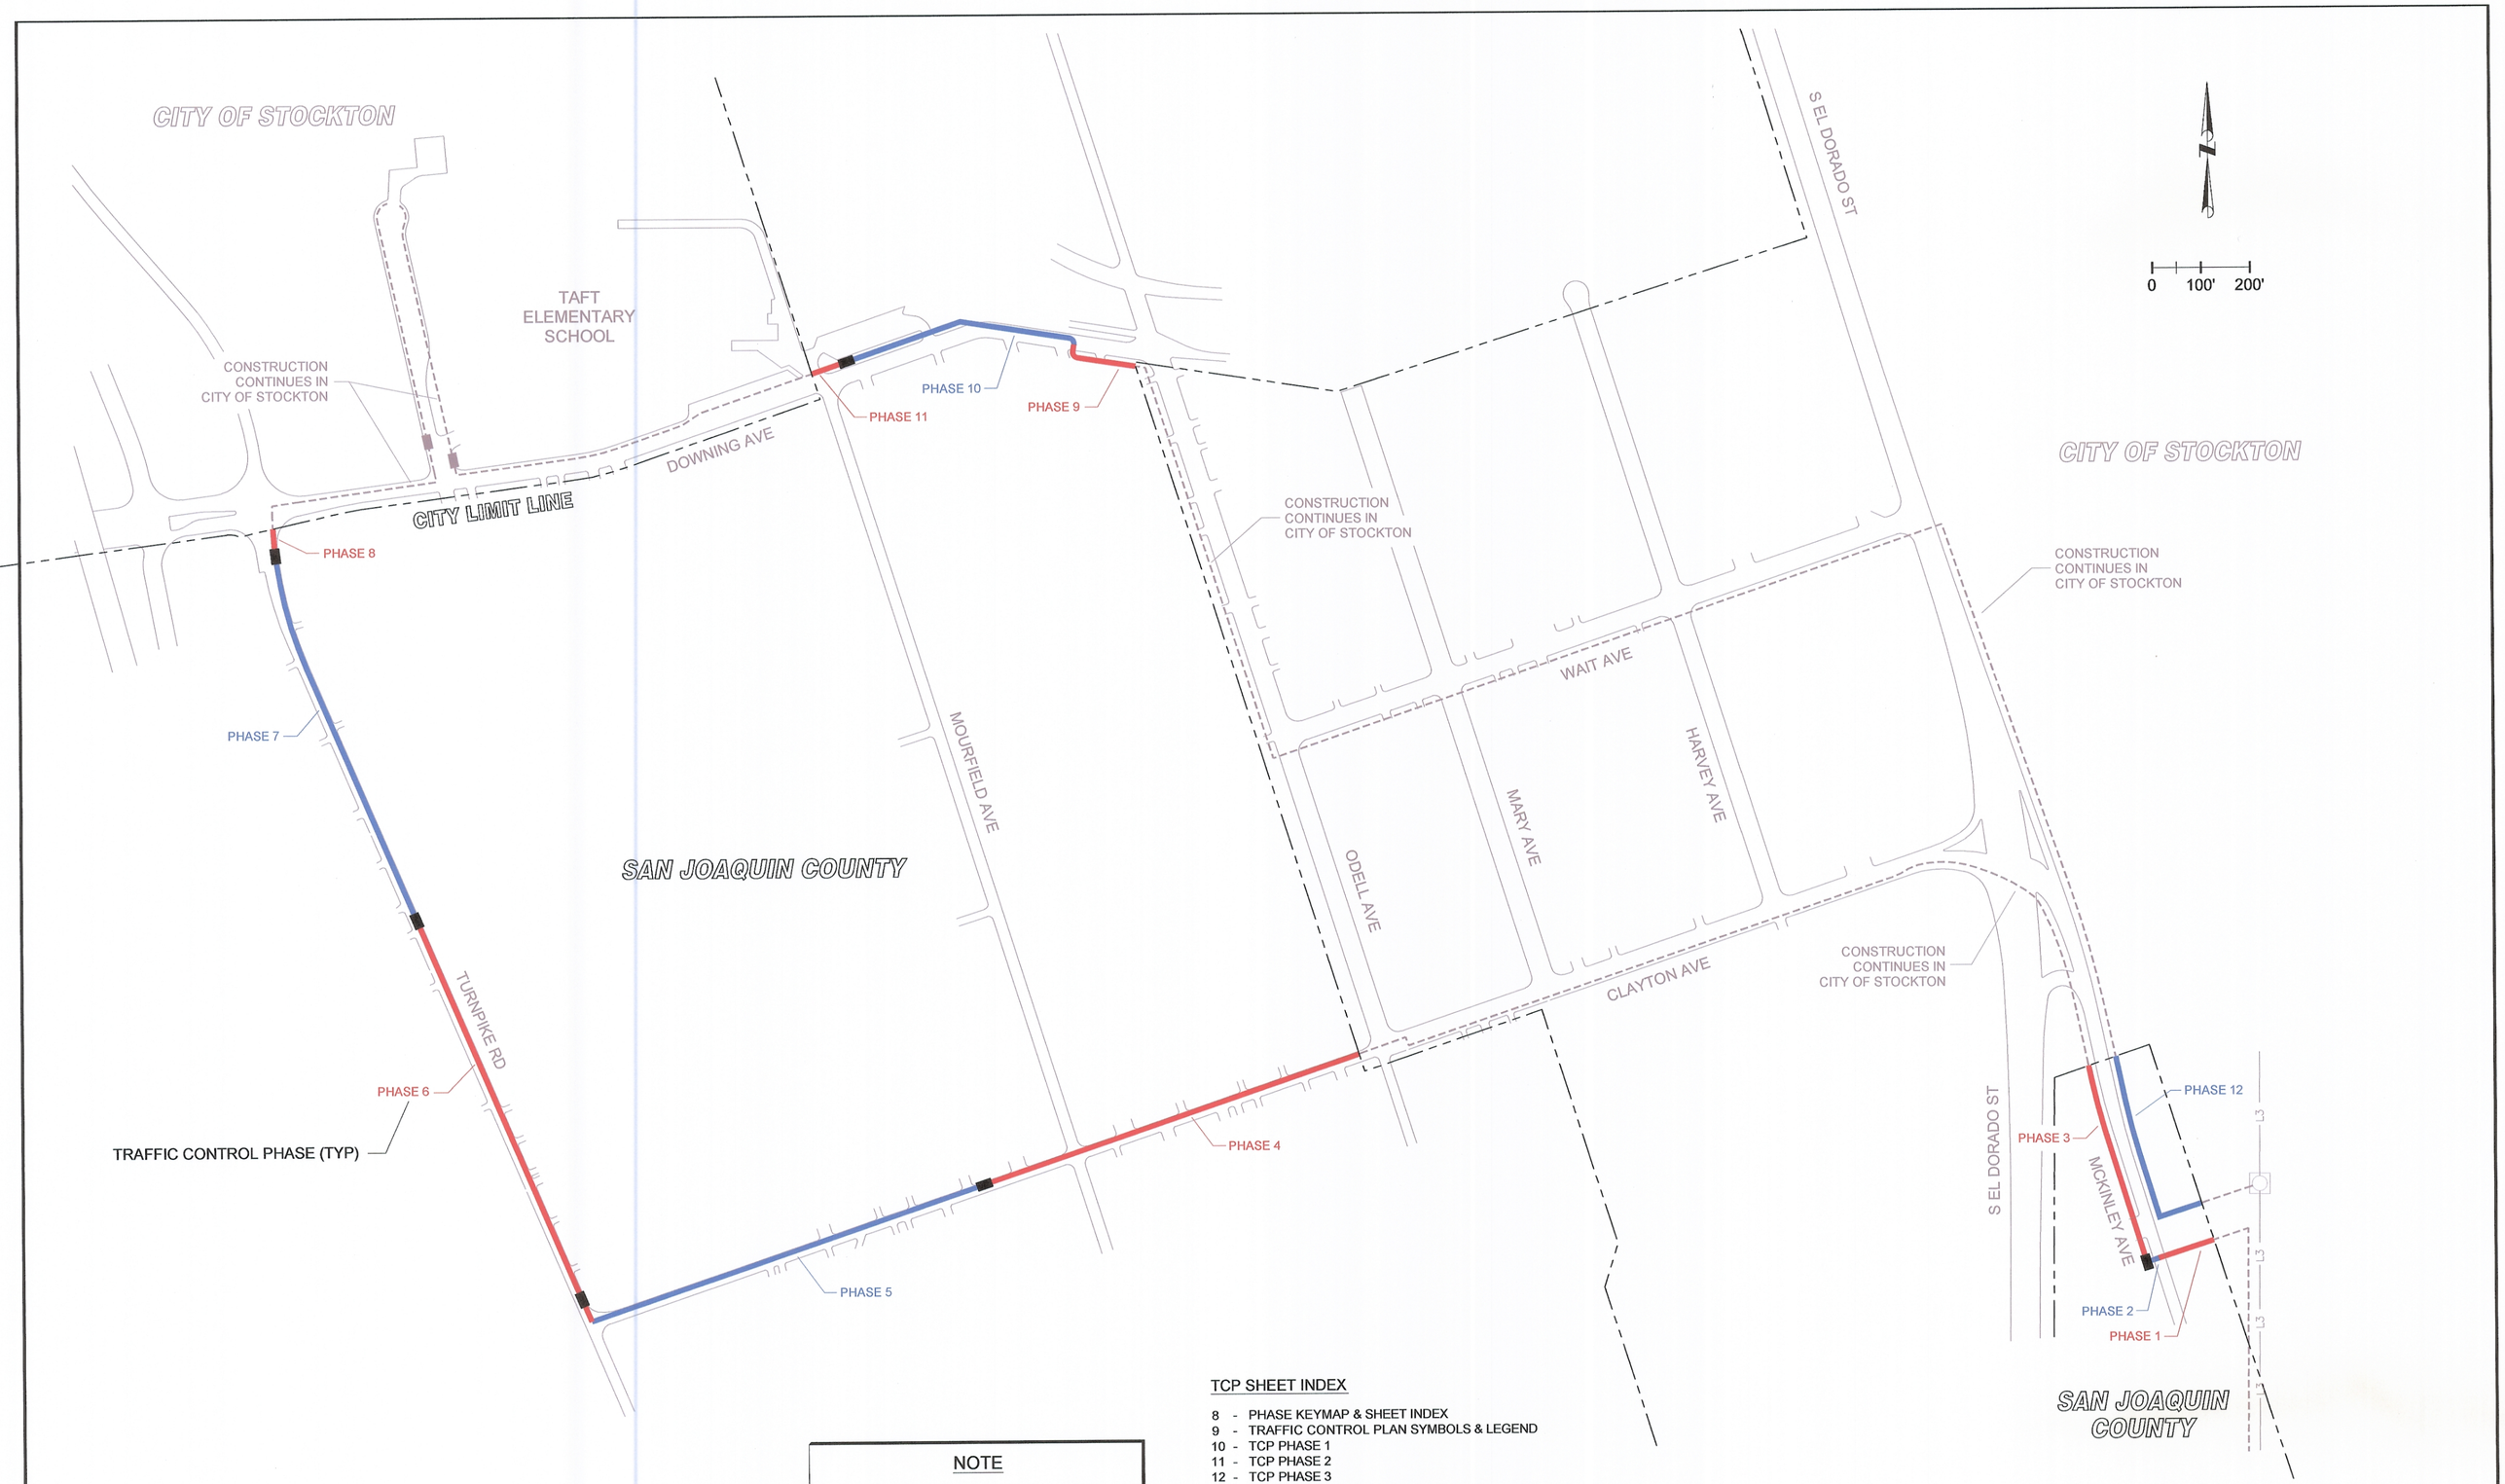

TCP SHEET INDEX

8 - PHASE KEYMAP & SHEET INDEX
9 - TRAFFIC CONTROL PLAN SYMBOLS & LEGEND
10 - TCP PHASE 1
11 - TCP PHASE 2
12 - TCP PHASE 3
13 - TCP PHASE 4
14 - TCP PHASE 5
15 - TCP PHASE 6
16 - TCP PHASE 7
17 - TCP PHASE 8
18 - TCP PHASE 9
19 - TCP PHASE 10
20 - TCP PHASE 11
21 - TCP PHASE 12

NOTE

ALL TEMPORARY TRAFFIC CONTROL DEVICES ARE TO BE REMOVED AT THE END OF EACH WORK DAY.

ALL EXCAVATIONS (TRENCHES, BORE PITS, POTHOLES, ETC.) ARE TO BE BACKFILLED OR PLATED AT THE END OF EACH WORK DAY IN SUCH A MANNER AS TO ALLOW NORMAL VEHICLE AND PEDESTRIAN TRAFFIC.

verizon

Level(3) COMMUNICATIONS

DATALOG

INSTALLATION OF FIBER OPTIC FACILITIES

TRAFFIC CONTROL COVER SHEET

SHEET: 8 OF: 21

Hector A. Lara
DESIGN ENGINEER

DATE: 11/15/06
RCE NO: 49312
EXP DATE: 9/30/08