EP07 448

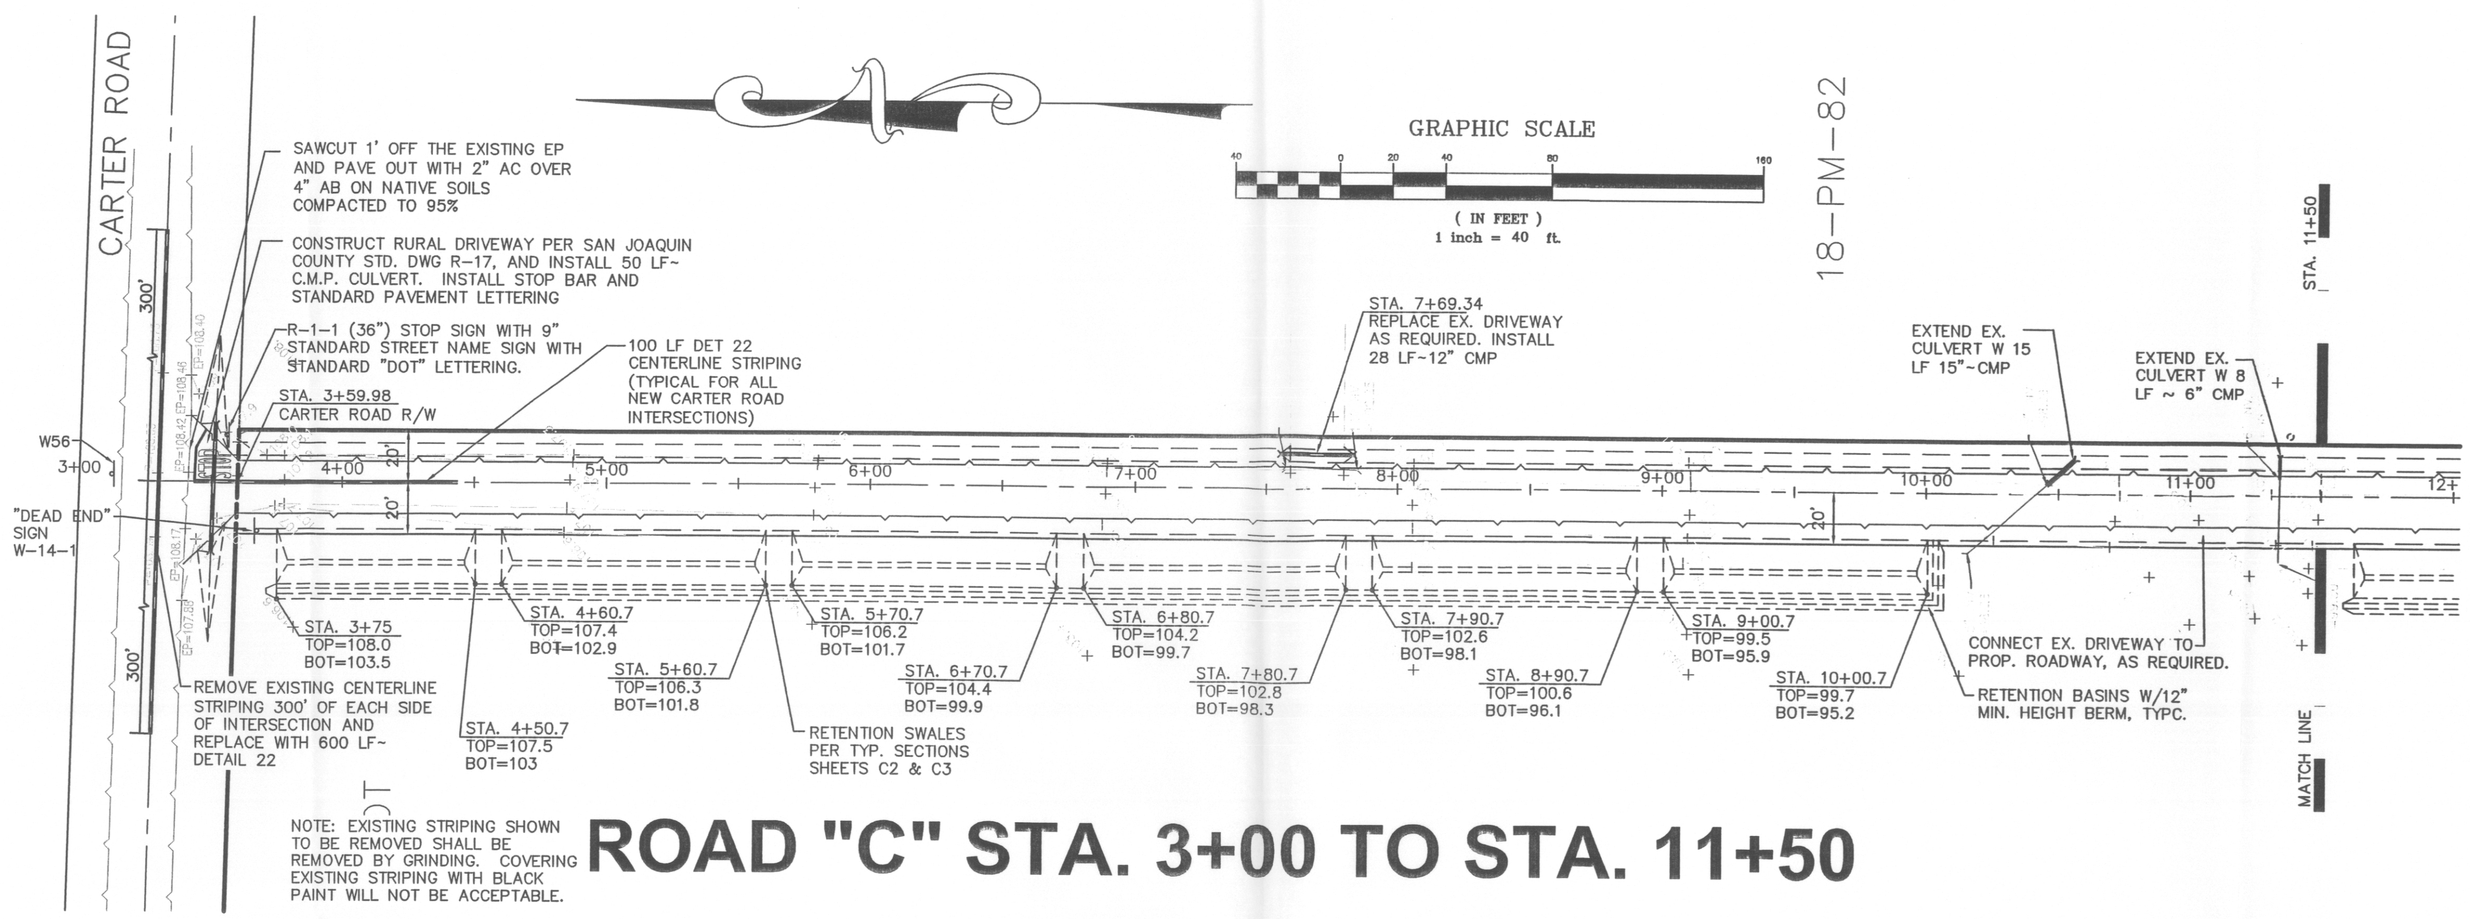

NOTE: EXISTING STRIPING SHOWN TO BE REMOVED SHALL BE REMOVED BY GRINDING. COVERING EXISTING STRIPING WITH BLACK PAINT WILL NOT BE ACCEPTABLE.

ROAD "C" STA. 3+00 TO STA. 11+50

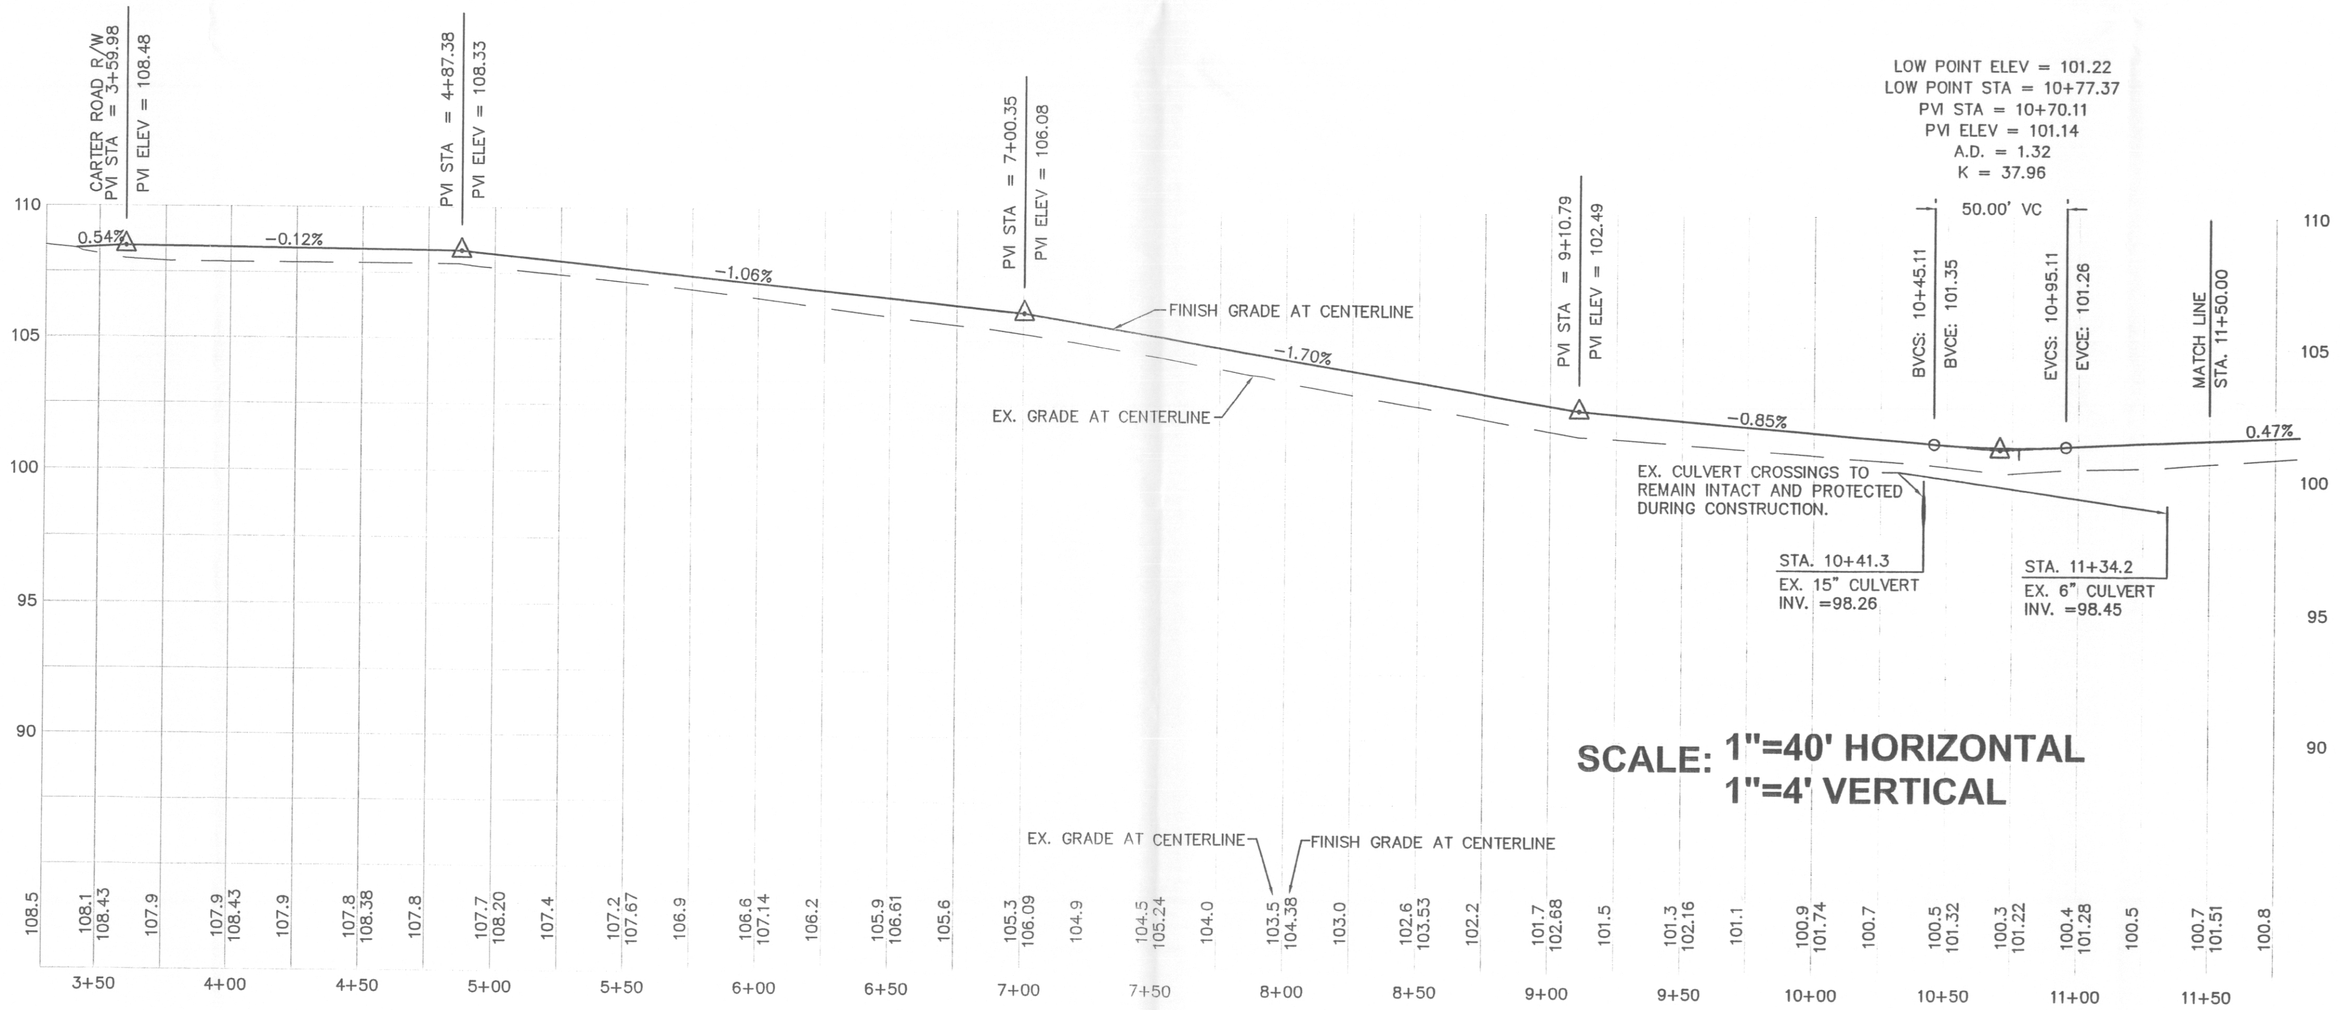

SCALE: 1"=40' HORIZONTAL
1"=4' VERTICAL

DIGALERT
DIAL TOLL FREE 1-800-227-2600
AT LEAST TWO DAYS BEFORE YOU DIG
UNDERGROUND SERVICE ALERT OF NORTHERN CALIFORNIA

SCALE	DRAWN BY	DESIGNED BY	CHECKED BY
AS NOTED	RFC	RFC	RFC

REVISIONS

DATE

GK Giuliani & Kull, Inc.
Engineers • Planners • Surveyors
440 S. Yosemite Avenue, Suite A, Oakdale, CA 95361
(209) 847-8726 Fax (209) 847-7323
Auburn • San Jose • Oakdale

PRIVATE DRIVEWAY PLANS
27744 E. CARTER ROAD
SAN JOAQUIN COUNTY, CA

PLAN AND PROFILE
ROAD "C" STA. 3+00 TO STA. 11+50

REGISTERED PROFESSIONAL ENGINEER REGGIE F. CHRISTENSEN NO. C63087 EXP. 06-30-08 CIVIL STATE OF CALIFORNIA

SHEET **C8** OF 9

JOB NO. 03133

P:\2003\03133 B\dwg\03133BPR1.dwg 1/19/2007 10:53:46 AM PST