FD 07-44.9

GRAPHIC SCALE

(IN FEET)
1 inch = 40 ft.

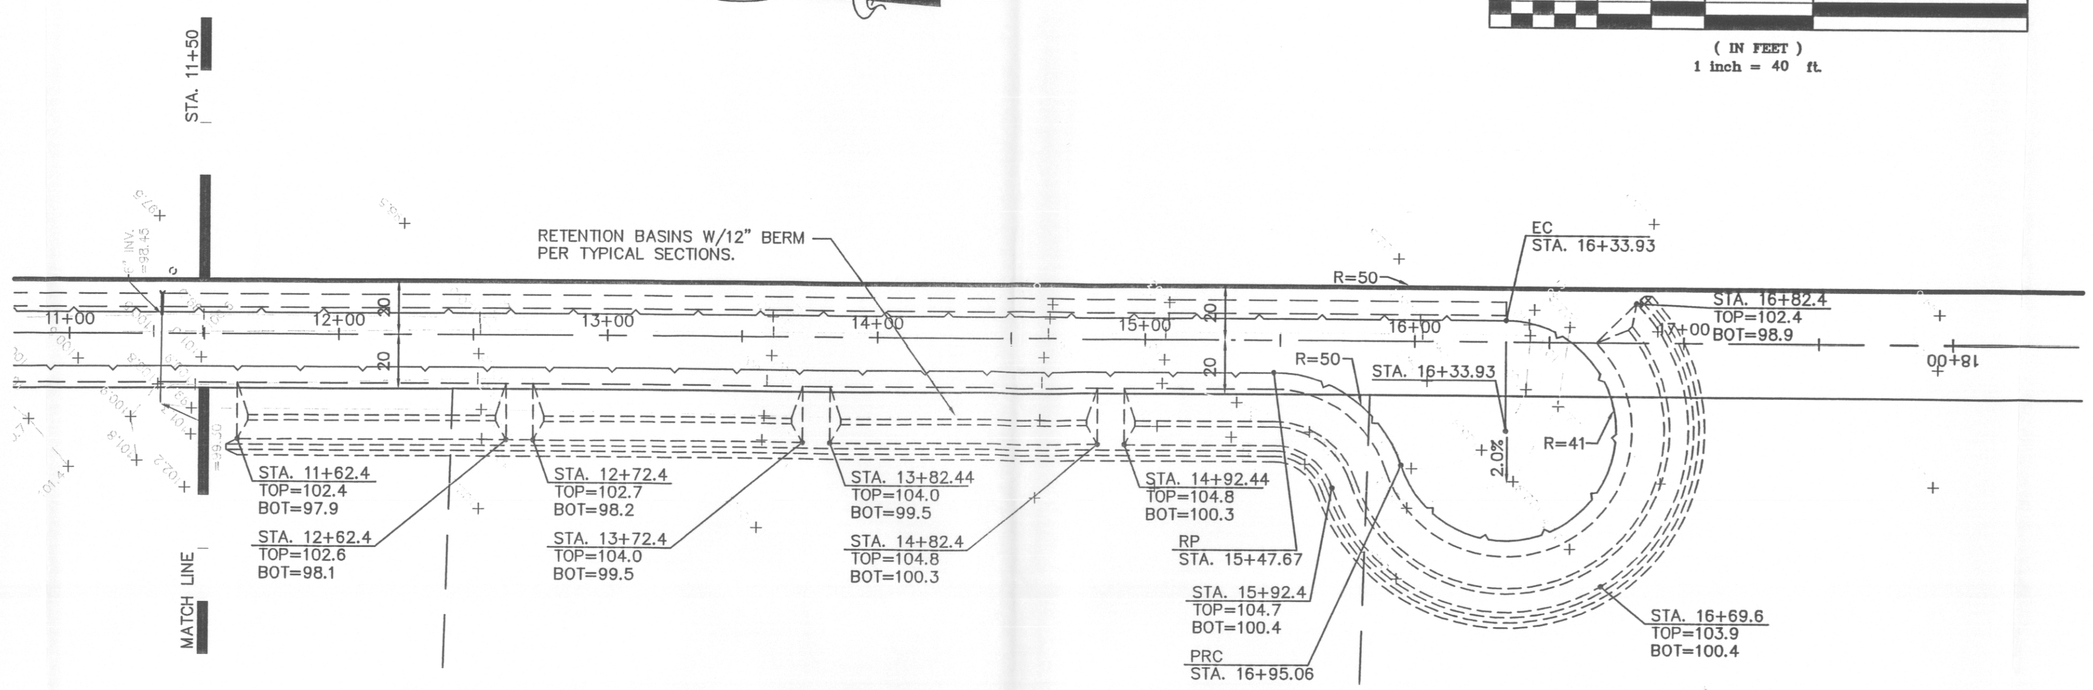

ROAD "C" STA. 11+50 TO STA. 16+34

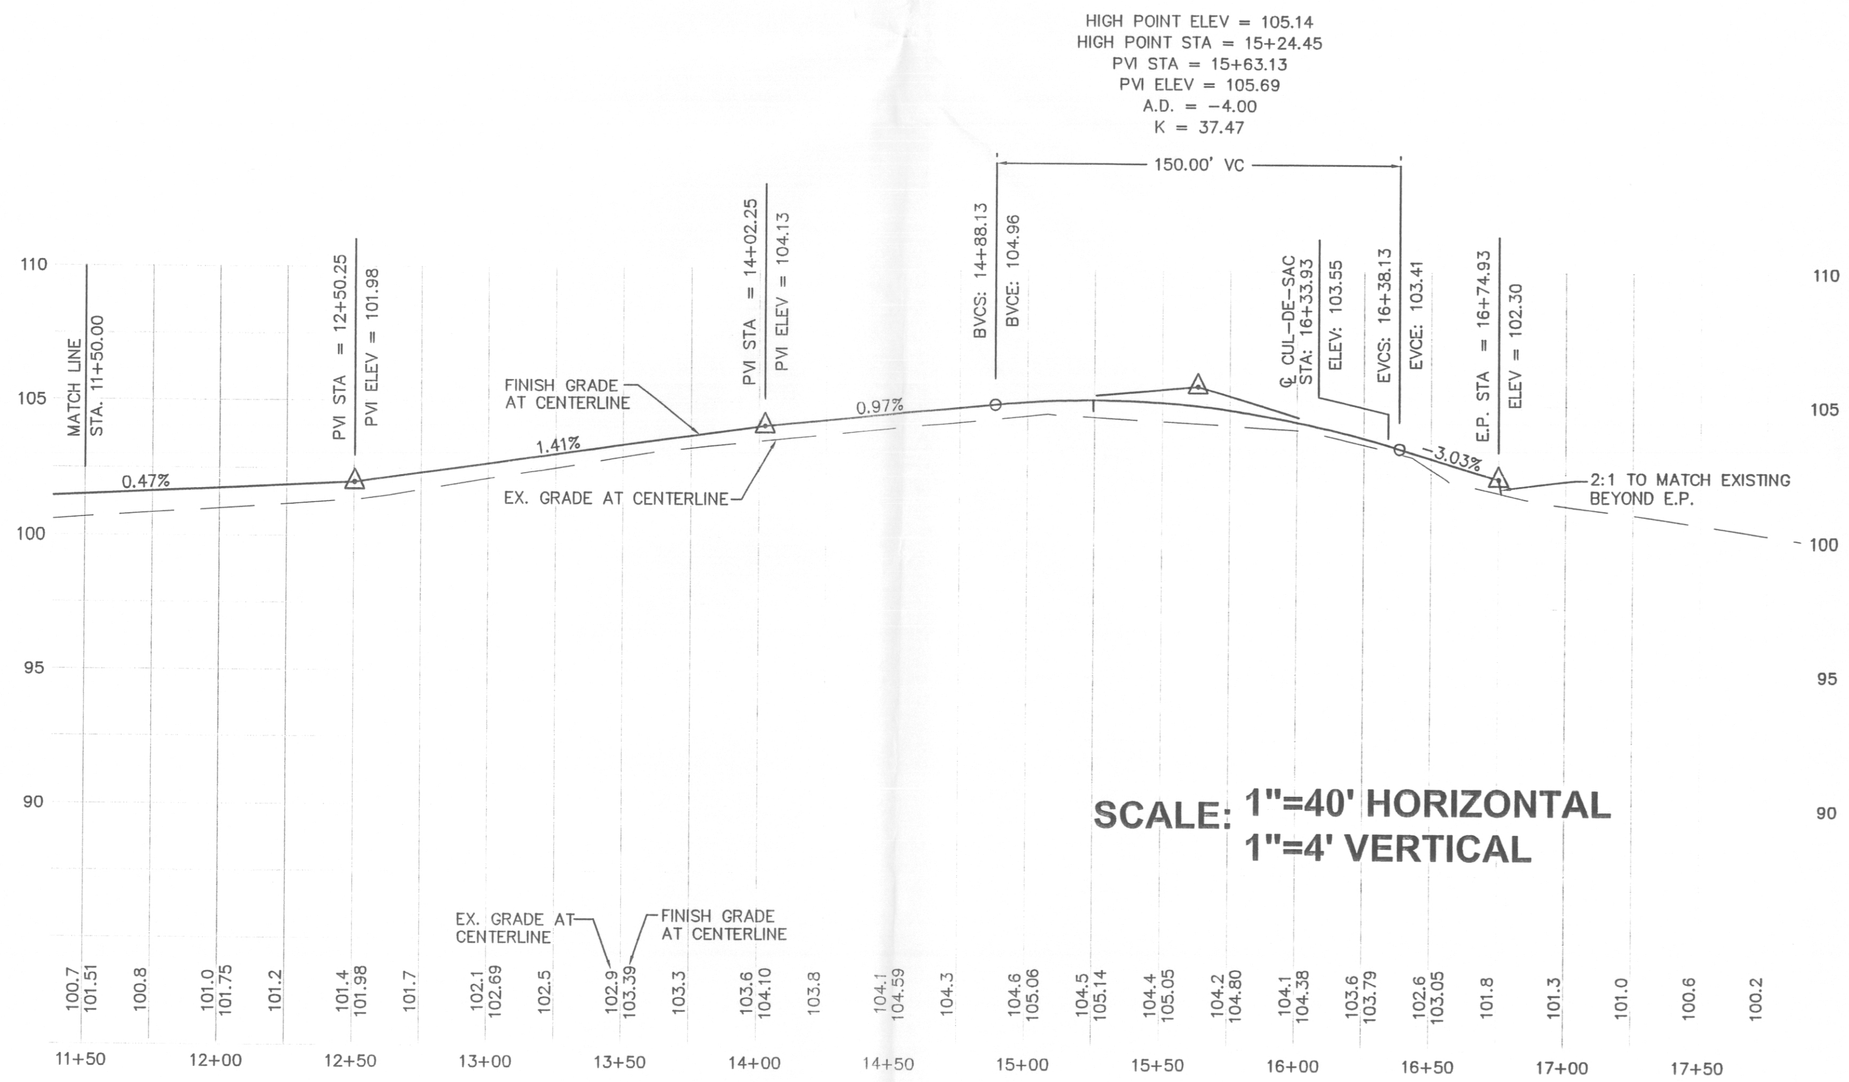

DIGALERT
DIAL TOLL FREE
1-800-227-2600
AT LEAST TWO DAYS BEFORE YOU DIG
UNDERGROUND SERVICE ALERT OF NORTHERN CALIFORNIA

SCALE	DRAWN BY	DESIGNED BY	CHECKED BY
AS NOTED	RFC	RFC	RFC

REVISIONS

DATE

GK Giuliani & Kull, Inc.
Engineers • Planners • Surveyors
440 S. Yosemite Avenue, Suite A, Oakdale, CA 95361
(209) 847-8726 Fax (209) 847-7323
Auburn • San Jose • Oakdale

PRIVATE DRIVEWAY PLANS
27744 E. CARTER ROAD
SAN JOAQUIN COUNTY, CA

PLAN AND PROFILE
ROAD "C" STA. 11+50 TO STA. 16+34

SHEET
C9
OF 9

JOB NO.
03133

REGISTERED PROFESSIONAL ENGINEER
ROBERT F. CHRISTENSEN
NO. C63087
EXP. 06-30-08
CIVIL
STATE OF CALIFORNIA

P:\2003\03133 B\dwg\03133BPR1.dwg 1/19/2007 10:53:46 AM PST