ED.07-44.3

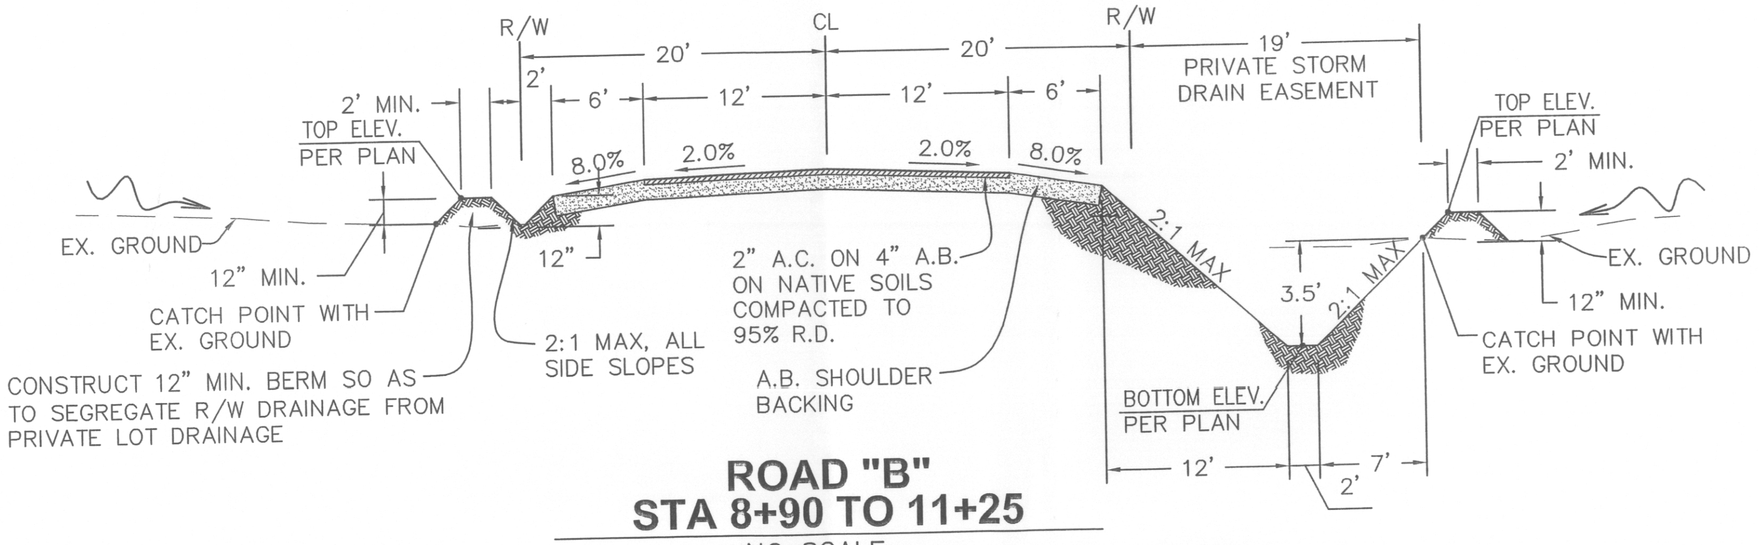

ROAD "B"
STA 8+90 TO 11+25
NO SCALE

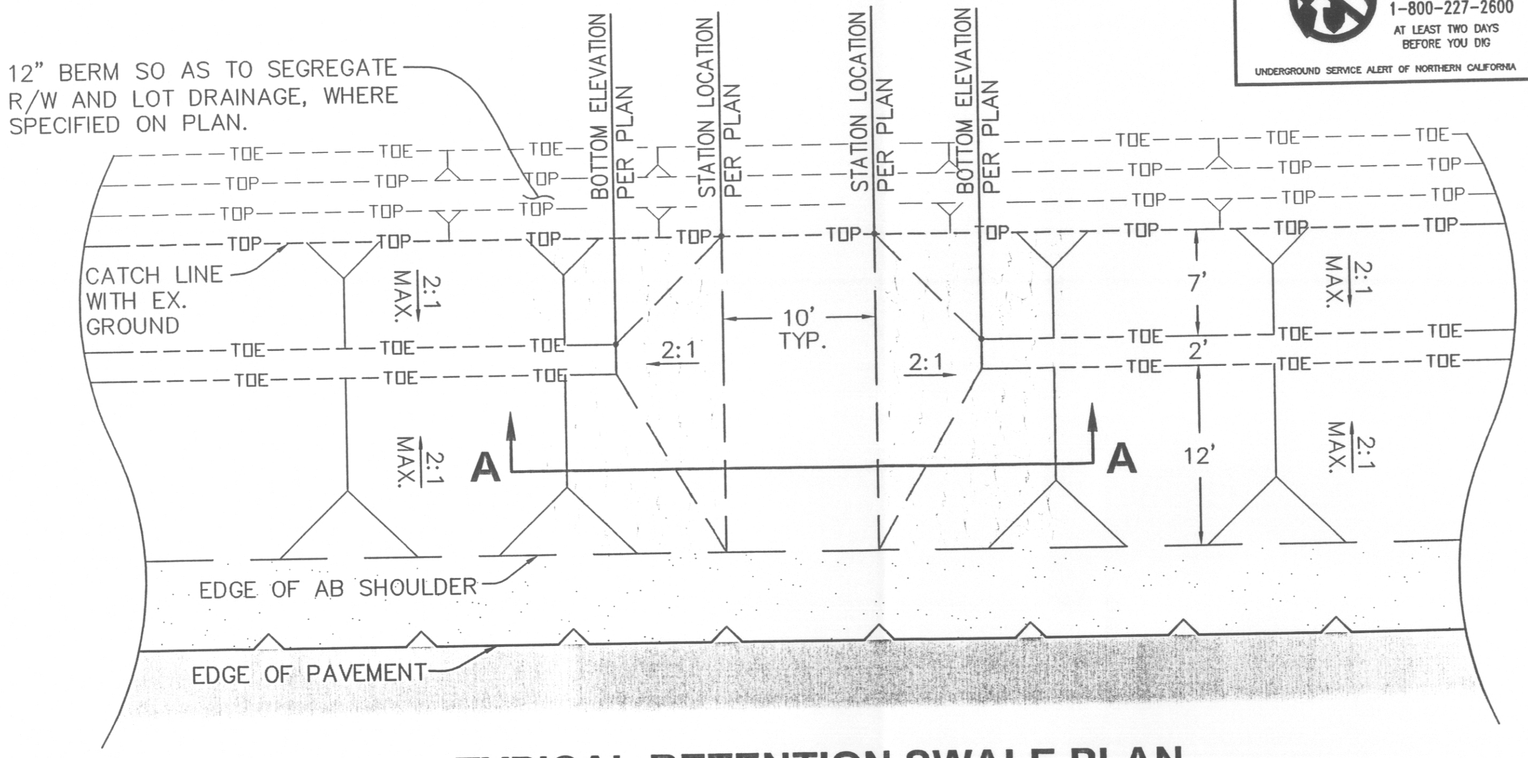

TYPICAL RETENTION SWALE PLAN
SCALE: 1"=10'

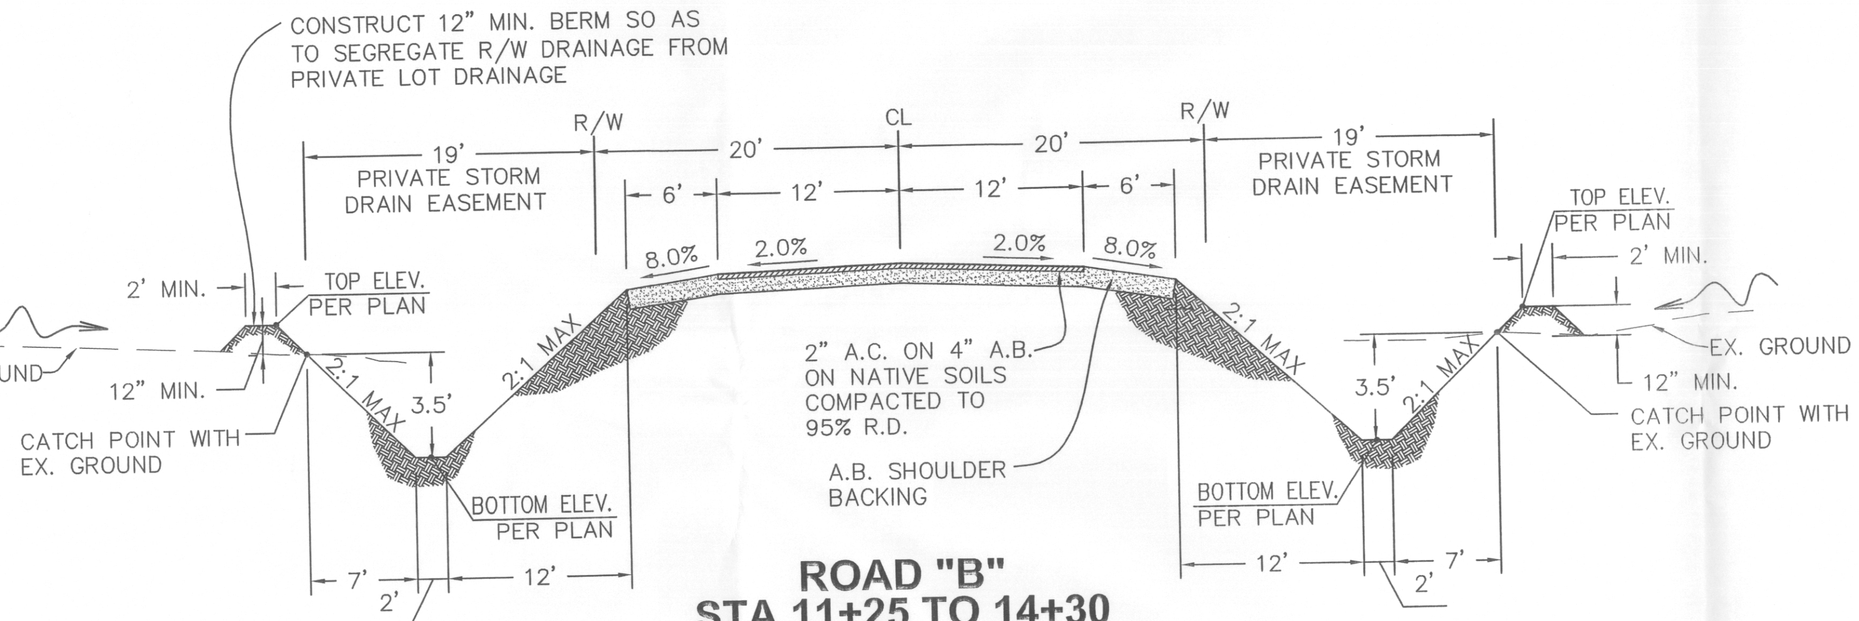

ROAD "B"
STA 11+25 TO 14+30
NO SCALE

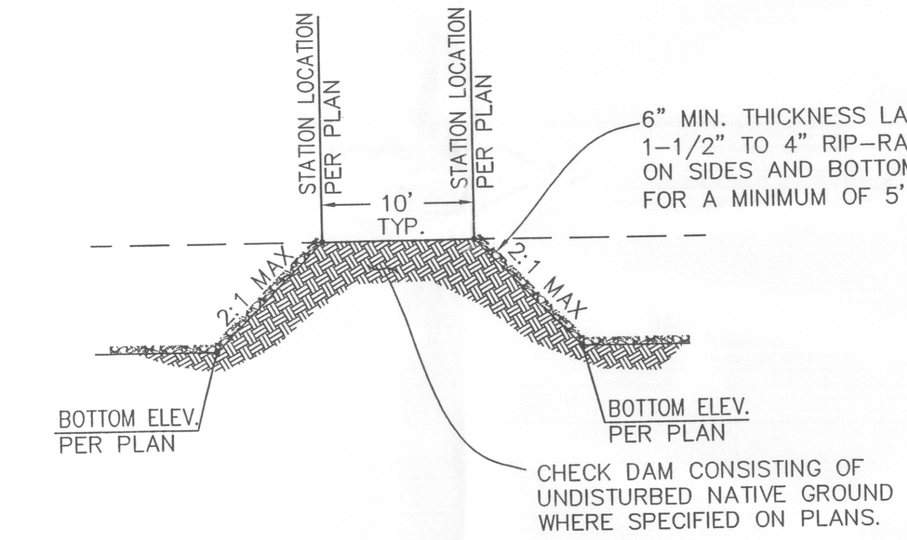

SECTION A-A
TYPICAL RETENTION SWALE SECTION
NO SCALE

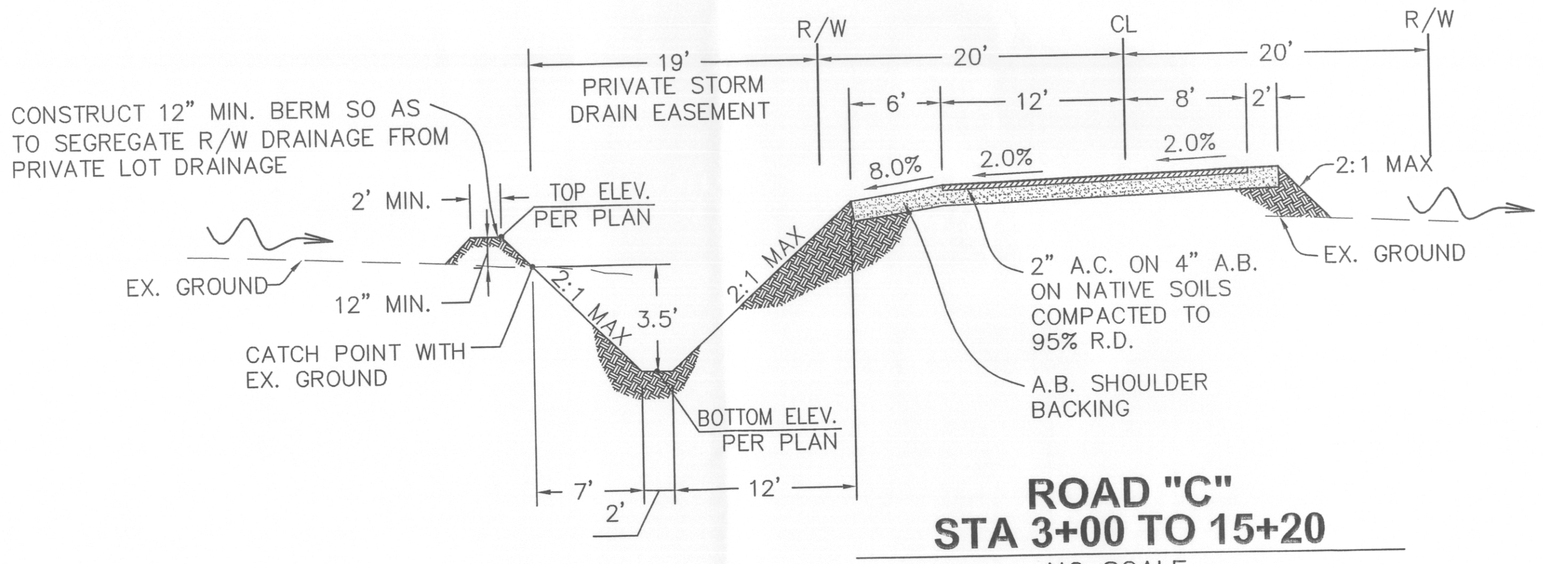

ROAD "C"
STA 3+00 TO 15+20
NO SCALE

DIGALERT
DIAL TOLL FREE 1-800-227-2600
AT LEAST TWO DAYS BEFORE YOU DIG
UNDERGROUND SERVICE ALERT OF NORTHERN CALIFORNIA

SCALE AS NOTED | DRAWN BY RFC | DESIGNED BY RFC | CHECKED BY RFC

REVISIONS | DATE

Giuliani & Kull, Inc.
Engineers • Planners • Surveyors
440 S. Yosemite Avenue, Suite A, Oakdale, CA 95361
(209) 847-8726 Fax (209) 847-7323
Auburn • San Jose • Oakdale

PRIVATE ROADWAY PLANS
27744 E. CARTER ROAD
SAN JOAQUIN COUNTY, CALIFORNIA

TYPICAL CROSS-SECTIONS AND DETAILS

SHEET C3
OF 9
JOB NO. 03133

REGISTERED PROFESSIONAL ENGINEER ROBERT F. CHRISTENSEN NO. 083087 EXP. 06-30-08 CIVIL STATE OF CALIFORNIA

P:\2003\03133 B\dwg\03133BKEY.dwg 1/19/2007 10:52:22 AM PST