FP 07445

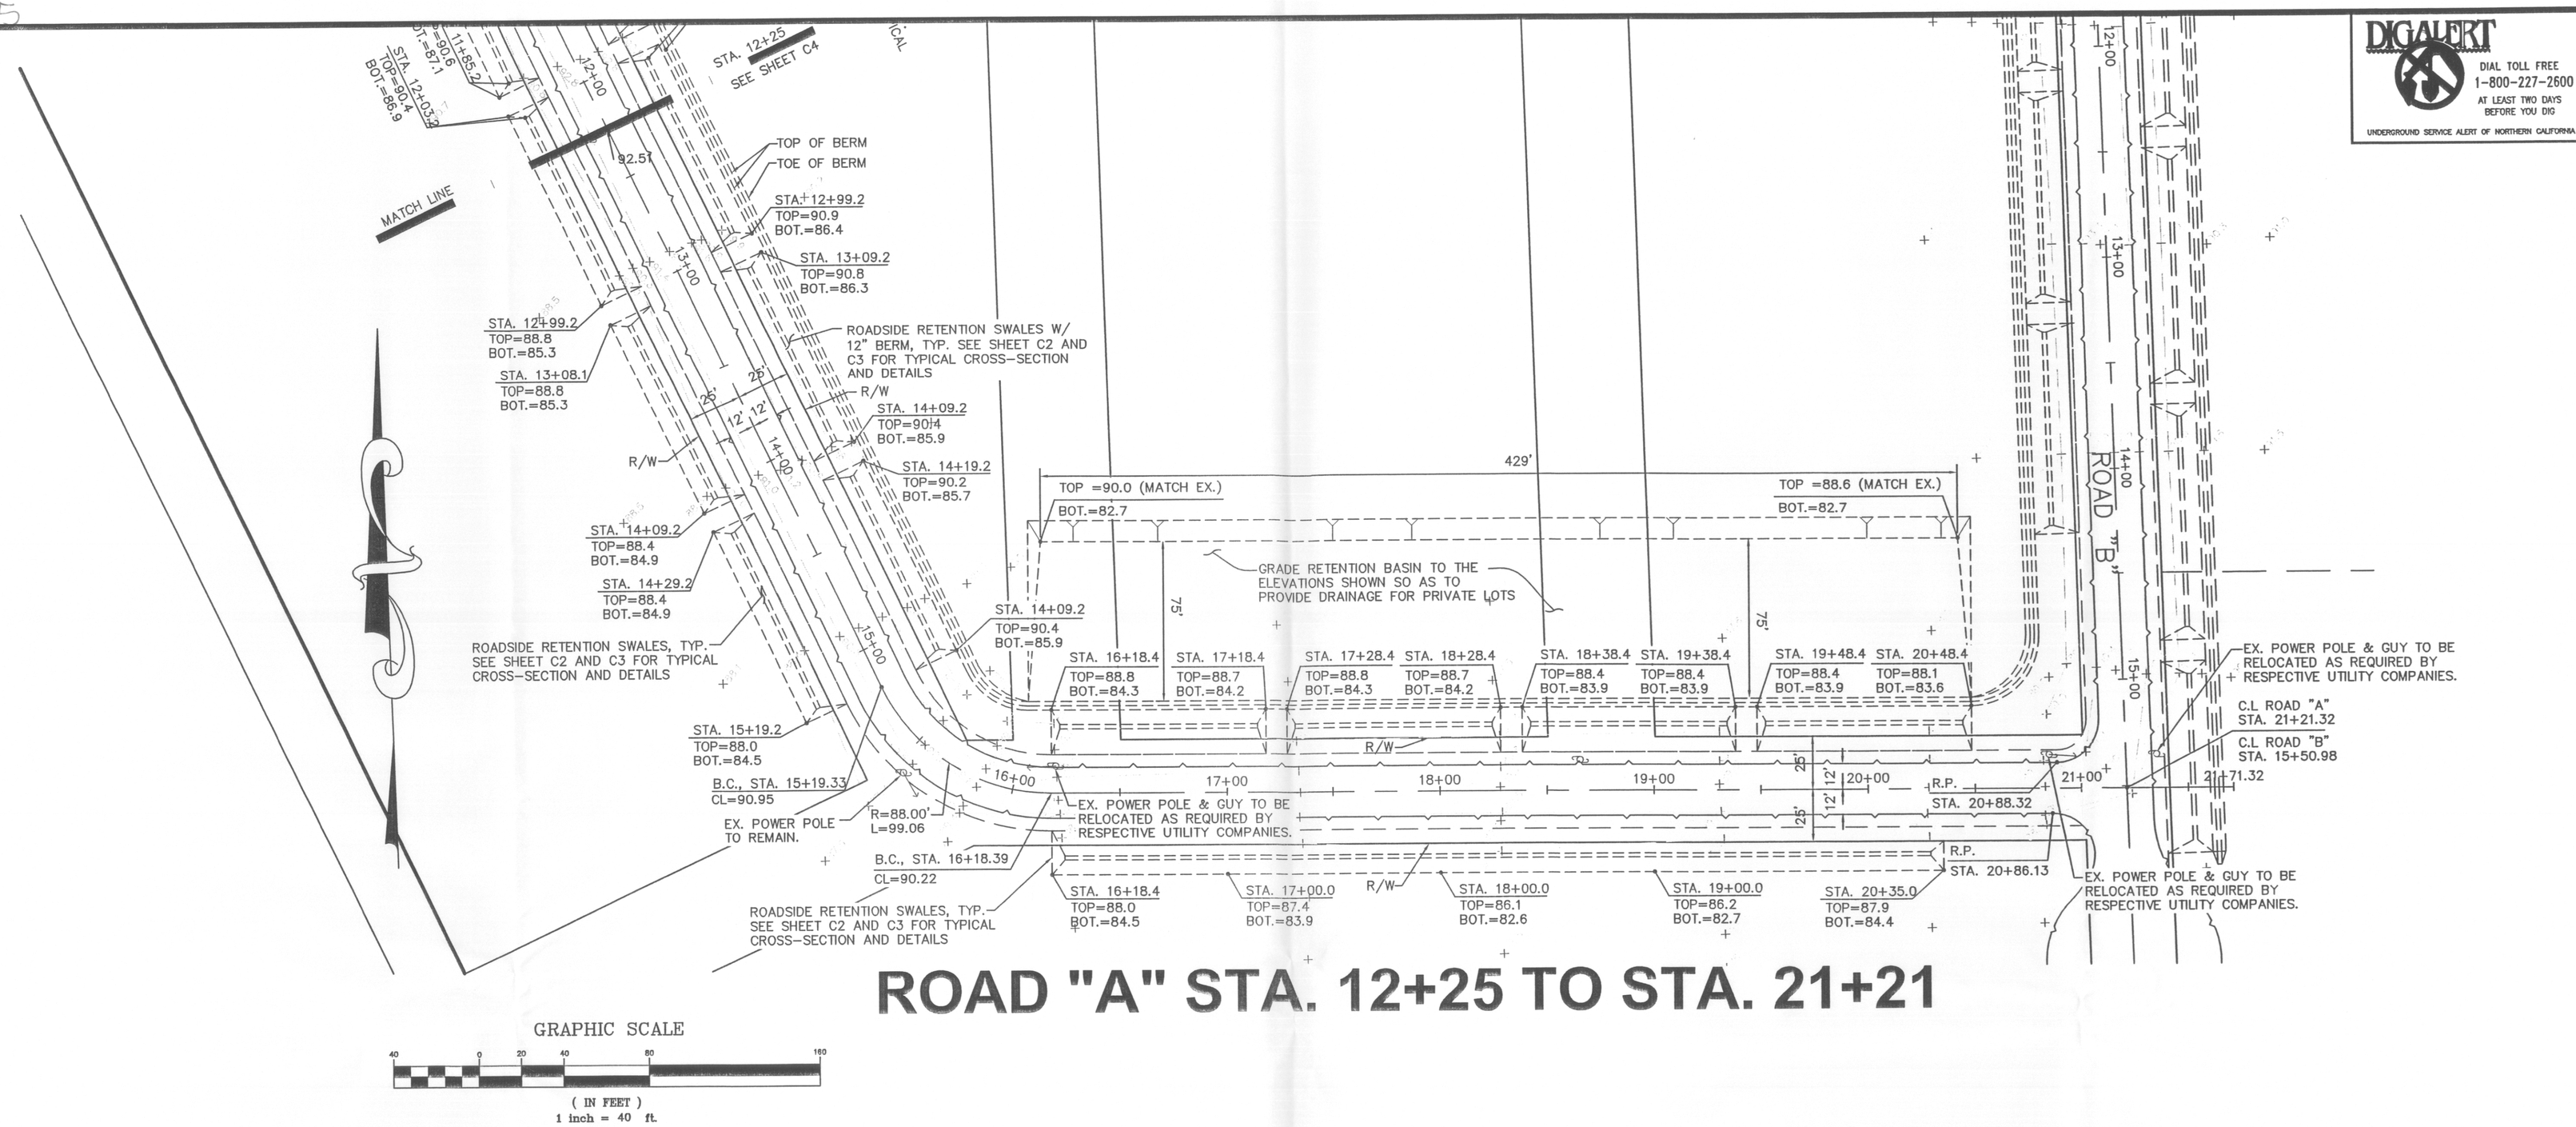

ROAD "A" STA. 12+25 TO STA. 21+21

GRAPHIC SCALE

40 0 20 40 80 160

(IN FEET)
1 inch = 40 ft.

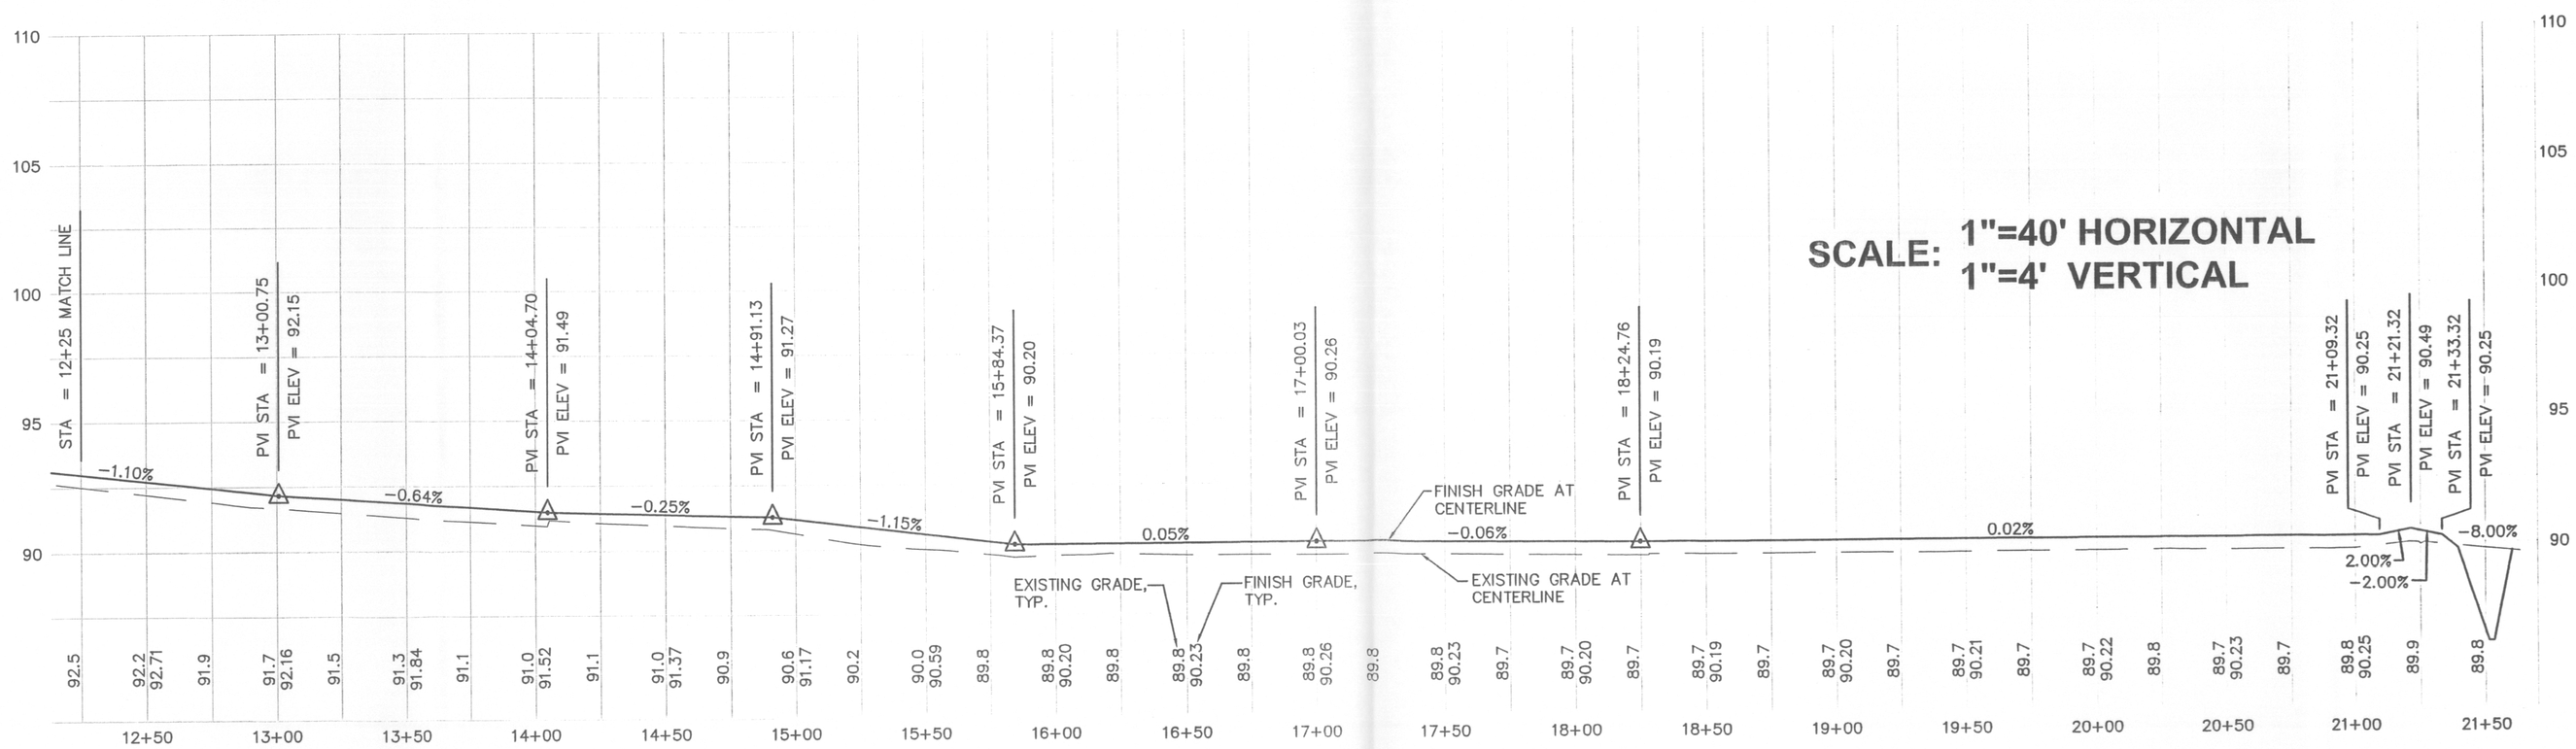

DIGALERT
DIAL TOLL FREE 1-800-227-2600
AT LEAST TWO DAYS BEFORE YOU DIG
UNDERGROUND SERVICE ALERT OF NORTHERN CALIFORNIA

SCALE	AS NOTED
DRAWN BY	RFC
DESIGNED BY	RFC
CHECKED BY	RFC

REVISIONS

DATE

GK Giuliani & Kull, Inc.
Engineers • Planners • Surveyors
440 S. Yosemite Avenue, Suite A, Oakdale, CA 95361
(209) 847-8726 Fax (209) 847-7323
Auburn • San Jose • Oakdale

PRIVATE ROADWAY PLANS
27744 E. CARTER ROAD
SAN JOAQUIN COUNTY, CALIFORNIA

PLAN AND PROFILE
ROAD "A": STA 12+15 TO STA. 21+21

REGISTERED PROFESSIONAL ENGINEER ROBERT F. CHRISTENSEN NO. C63087 EXP. 06-30-08 CIVIL STATE OF CALIFORNIA

SHEET C5 OF 9

JOB NO. 03133

P:\2003\03133 B\dwg\03133BPR1.dwg 1/19/2007 10:53:46 AM PST