FB 07-44 76

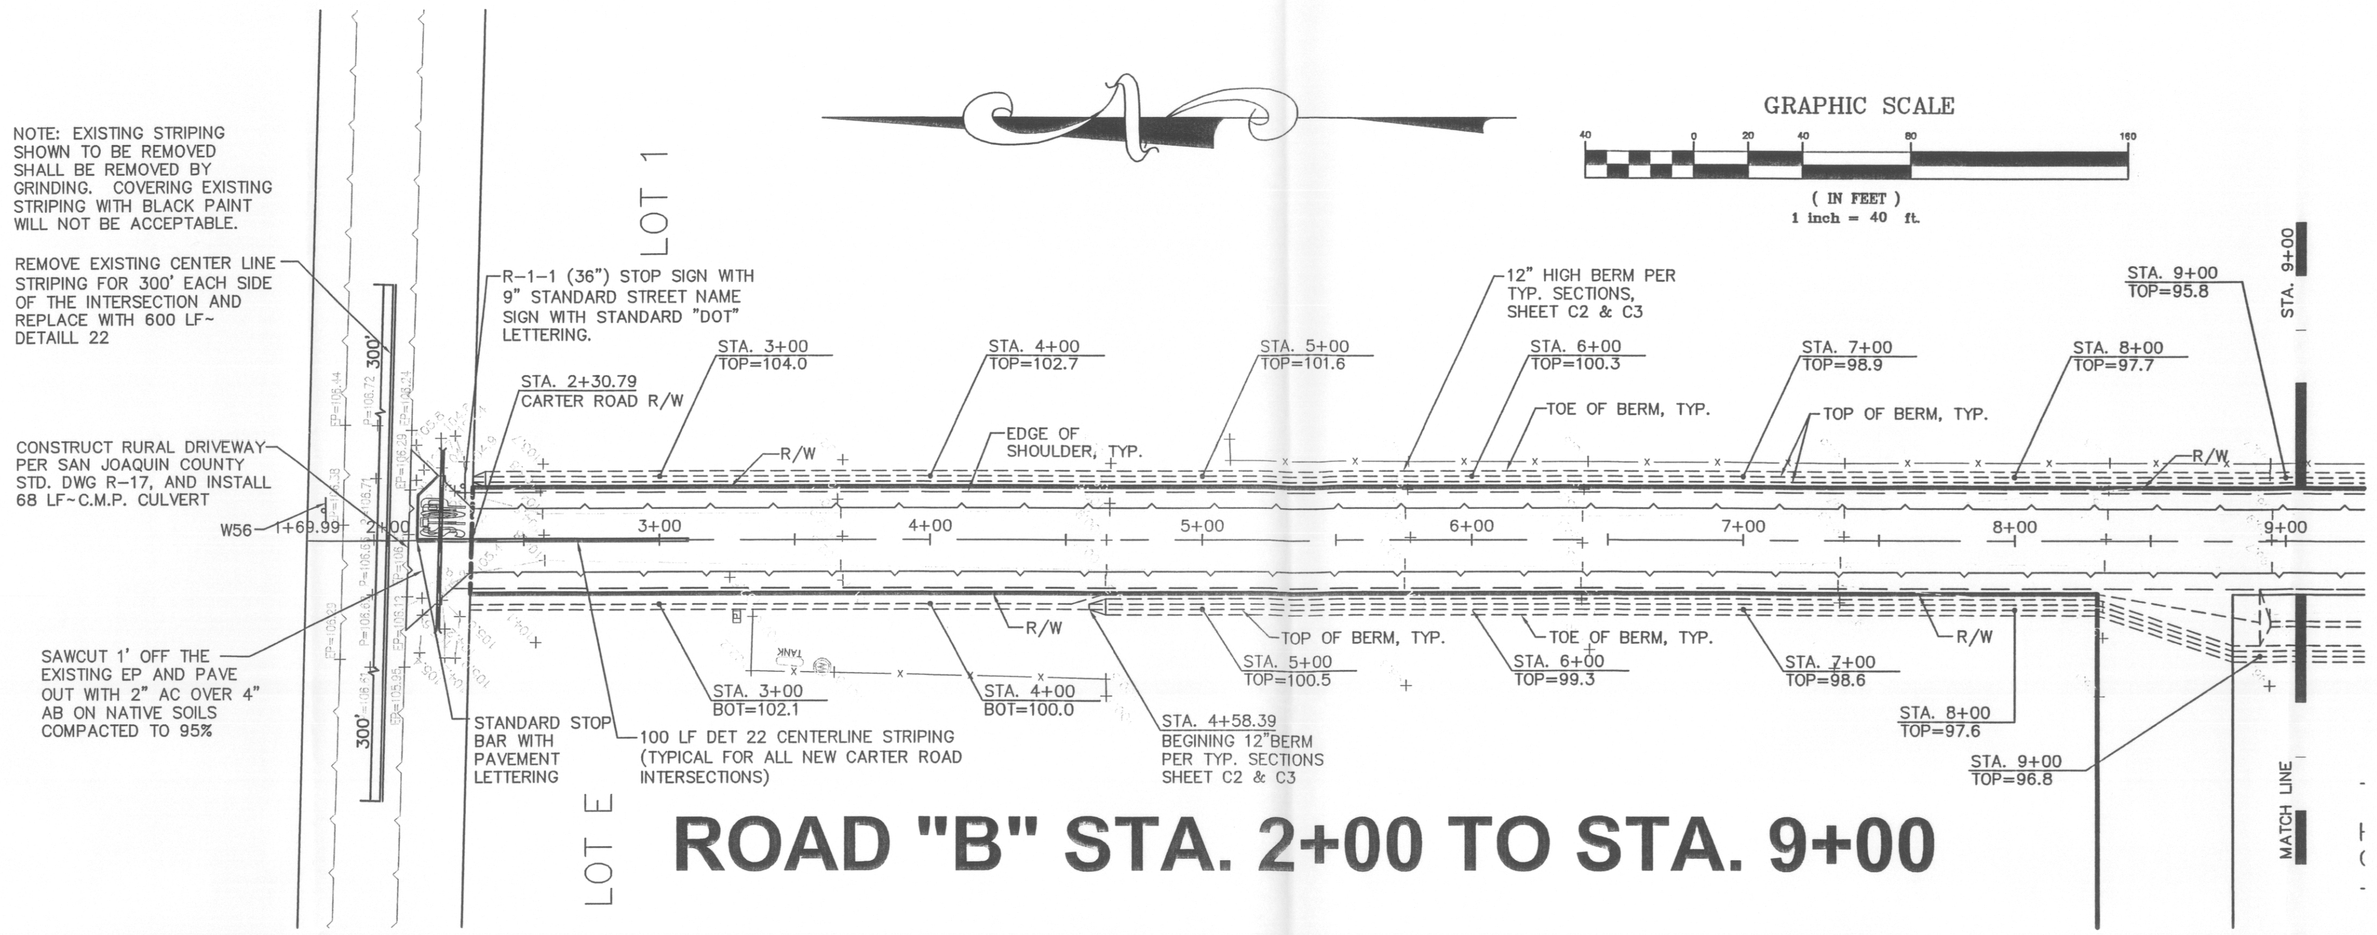

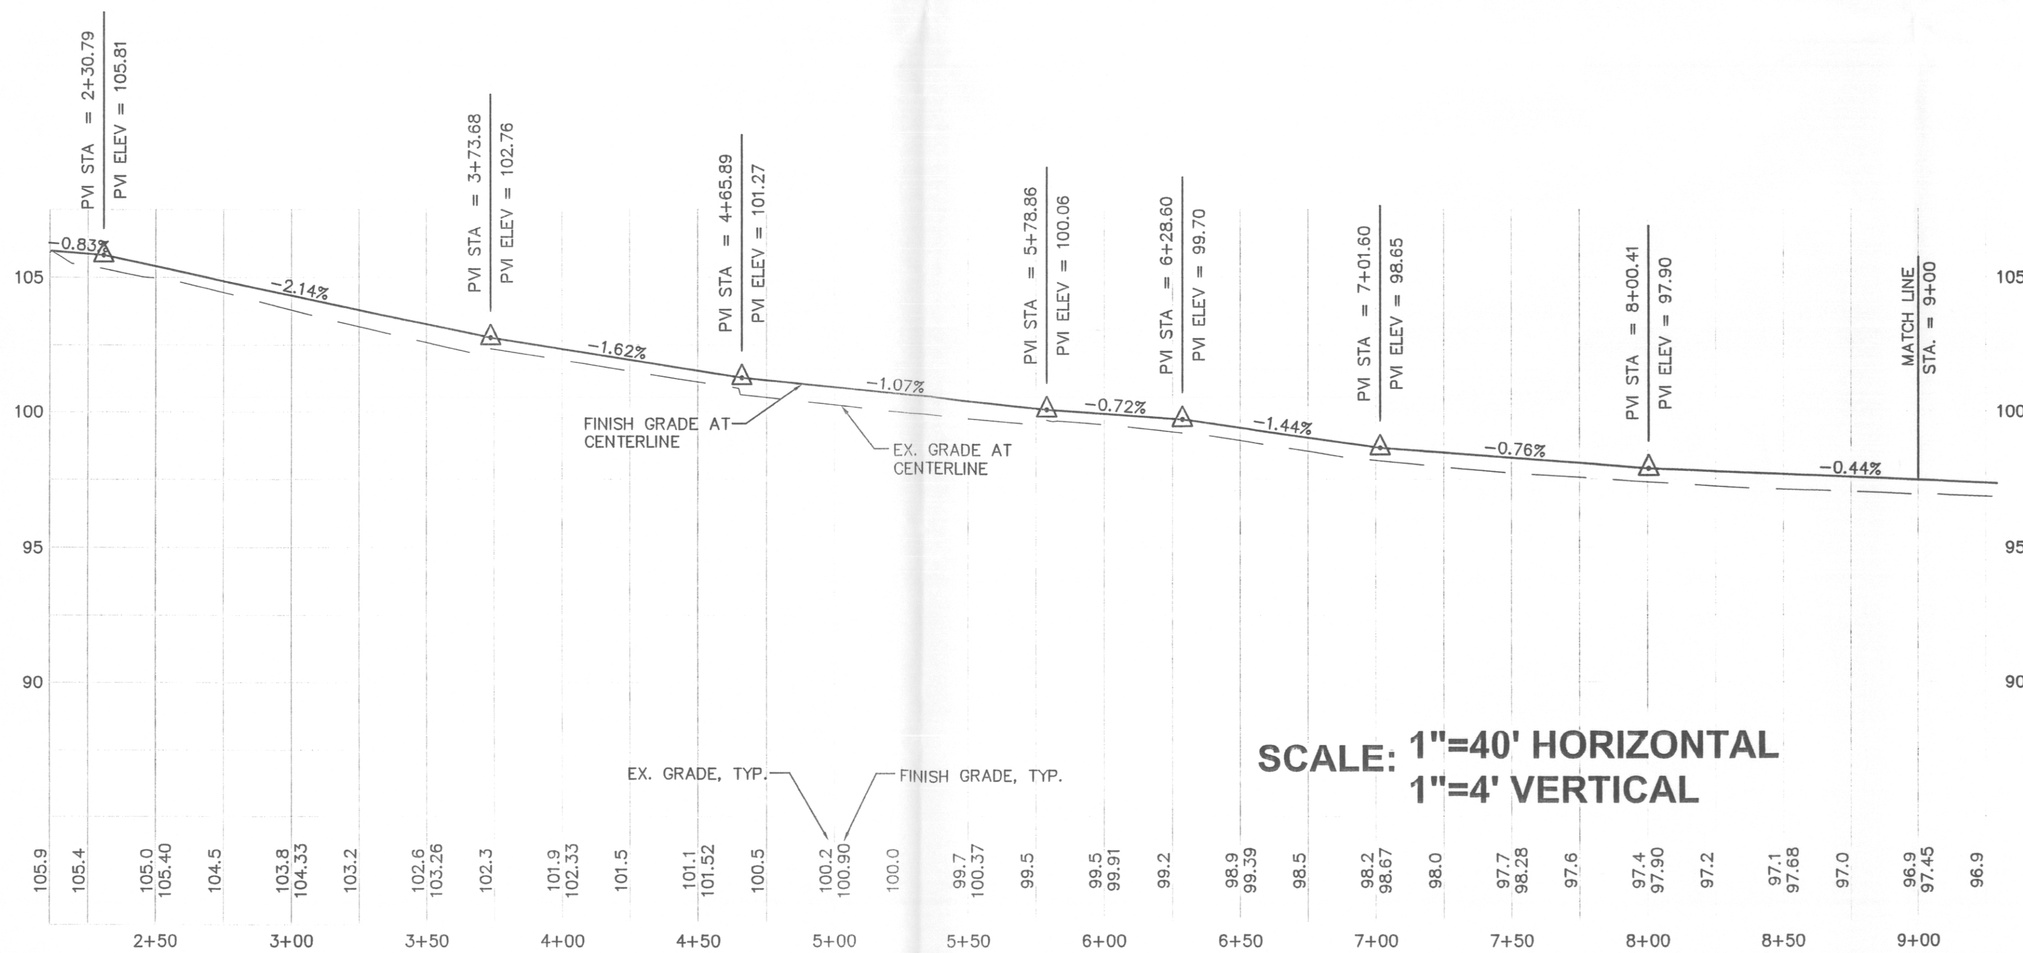

DIGALERT
DIAL TOLL FREE
1-800-227-2600
AT LEAST TWO DAYS BEFORE YOU DIG
UNDERGROUND SERVICE ALERT OF NORTHERN CALIFORNIA

REVISIONS	DATE

SCALE: AS NOTED
DRAWN BY: RFC
DESIGNED BY: RFC
CHECKED BY: RFC

Giuliani & Kull, Inc.
Engineers • Planners • Surveyors
440 S. Yosemite Avenue, Suite A, Oakdale, CA 95361
(209) 847-8726 Fax (209) 847-7323
Auburn • San Jose • Oakdale

PRIVATE DRIVEWAY PLANS
27744 E. CARTER ROAD
SAN JOAQUIN COUNTY, CA

PLAN AND PROFILE
ROAD "B" STA. 2+00 TO STA. 9+00

SHEET
C6

OF 9

JOB NO.
03133

REGISTERED PROFESSIONAL ENGINEER
ROBERT F. CHRISTIANSEN
NO. C63087
EXP. 06-30-08
CIVIL
STATE OF CALIFORNIA

P:\2003\03133 B\dwg\03133BPR1.dwg 1/19/2007 10:53:46 AM PST