Ep.07.44.7

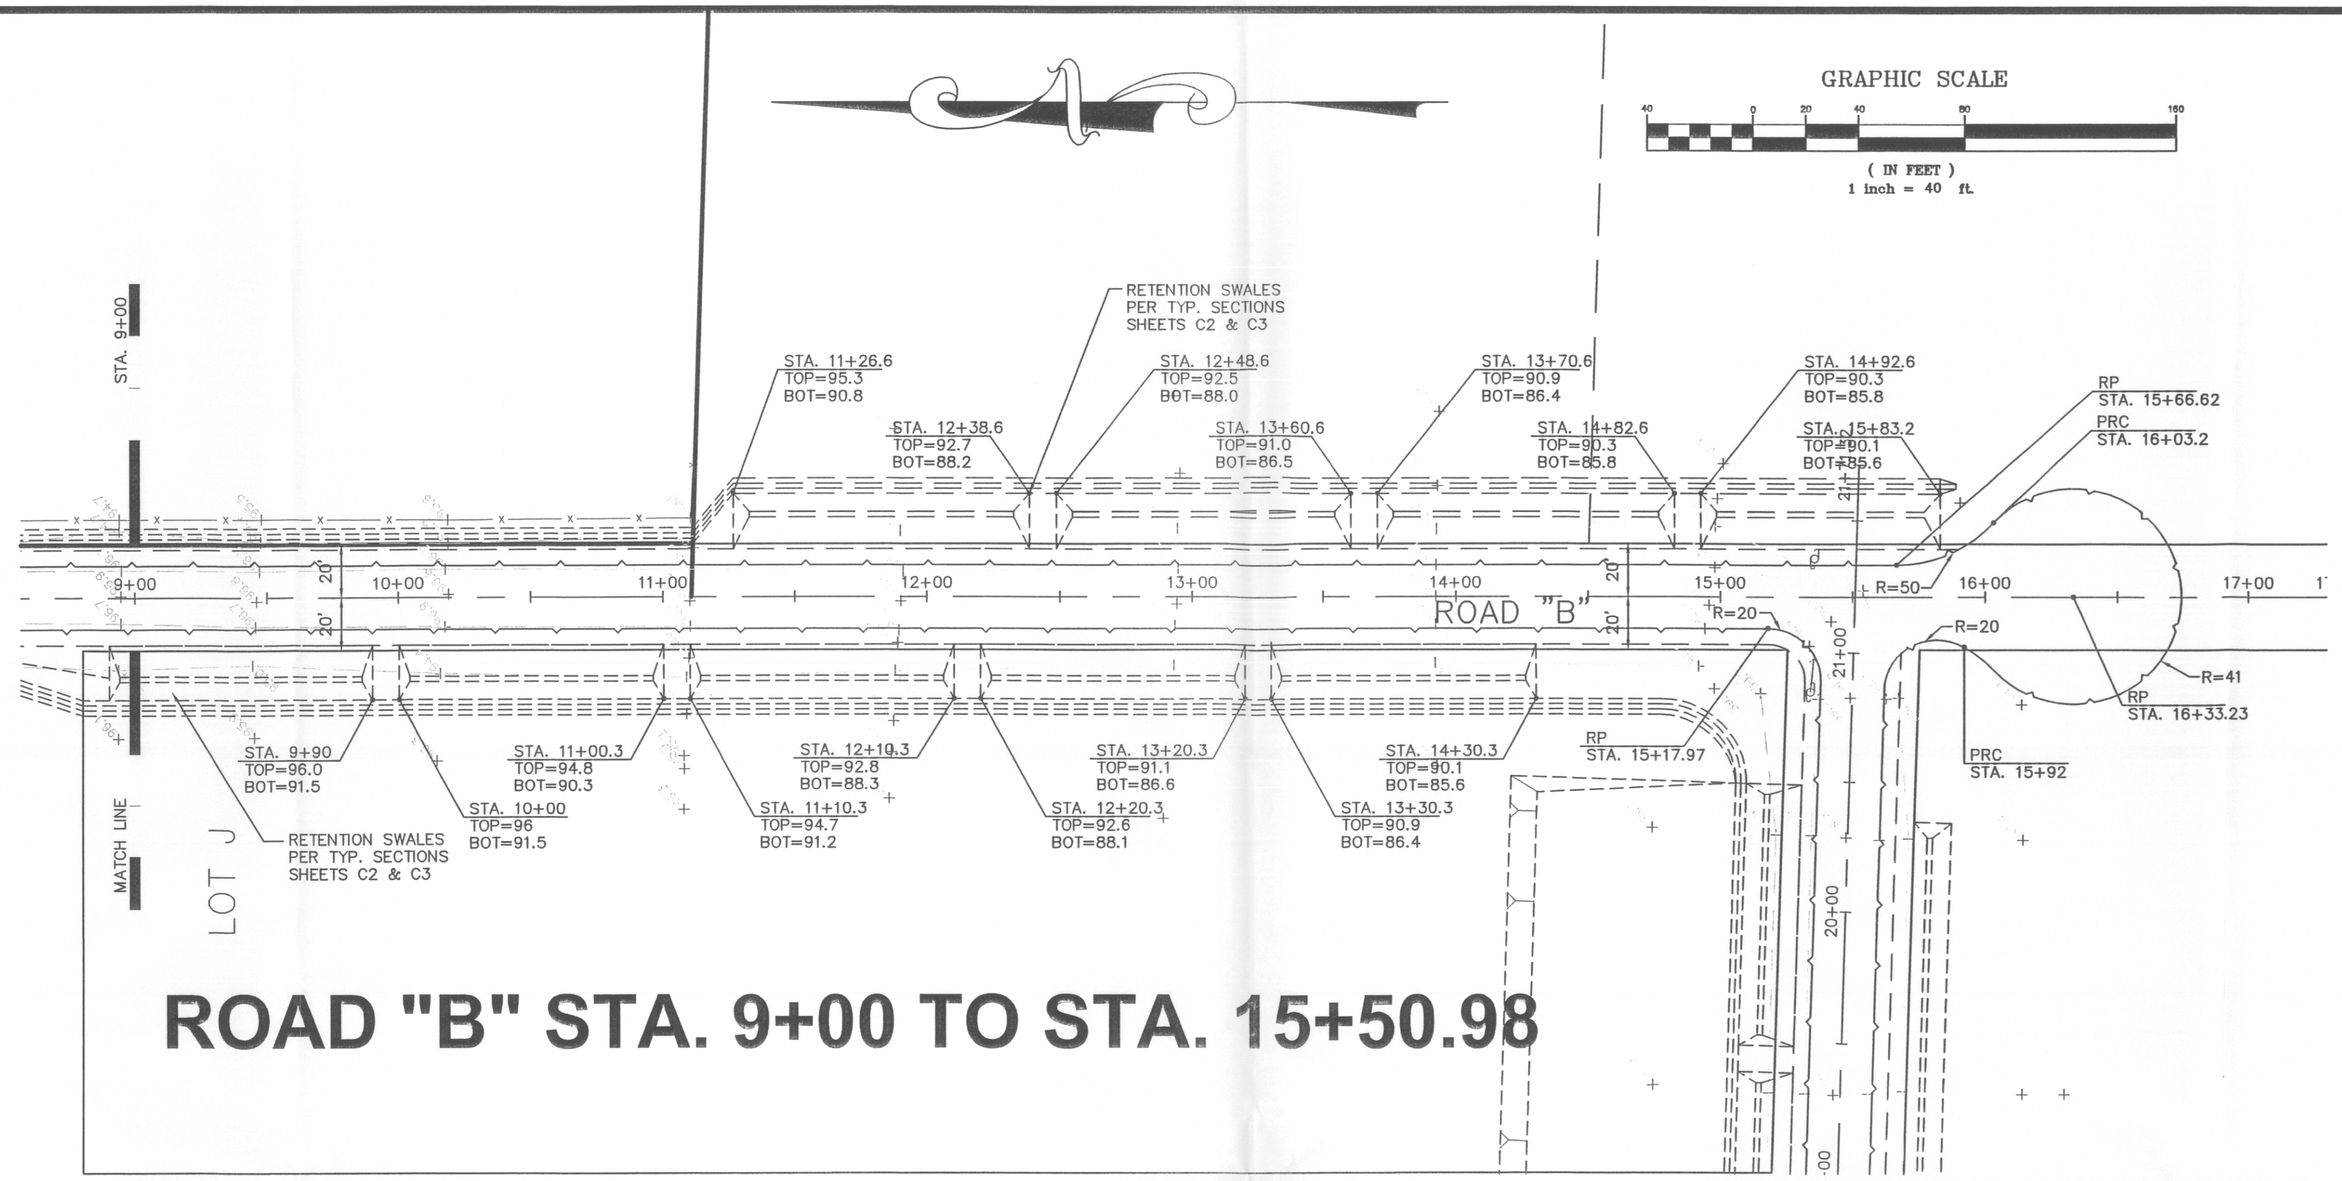

ROAD "B" STA. 9+00 TO STA. 15+50.98

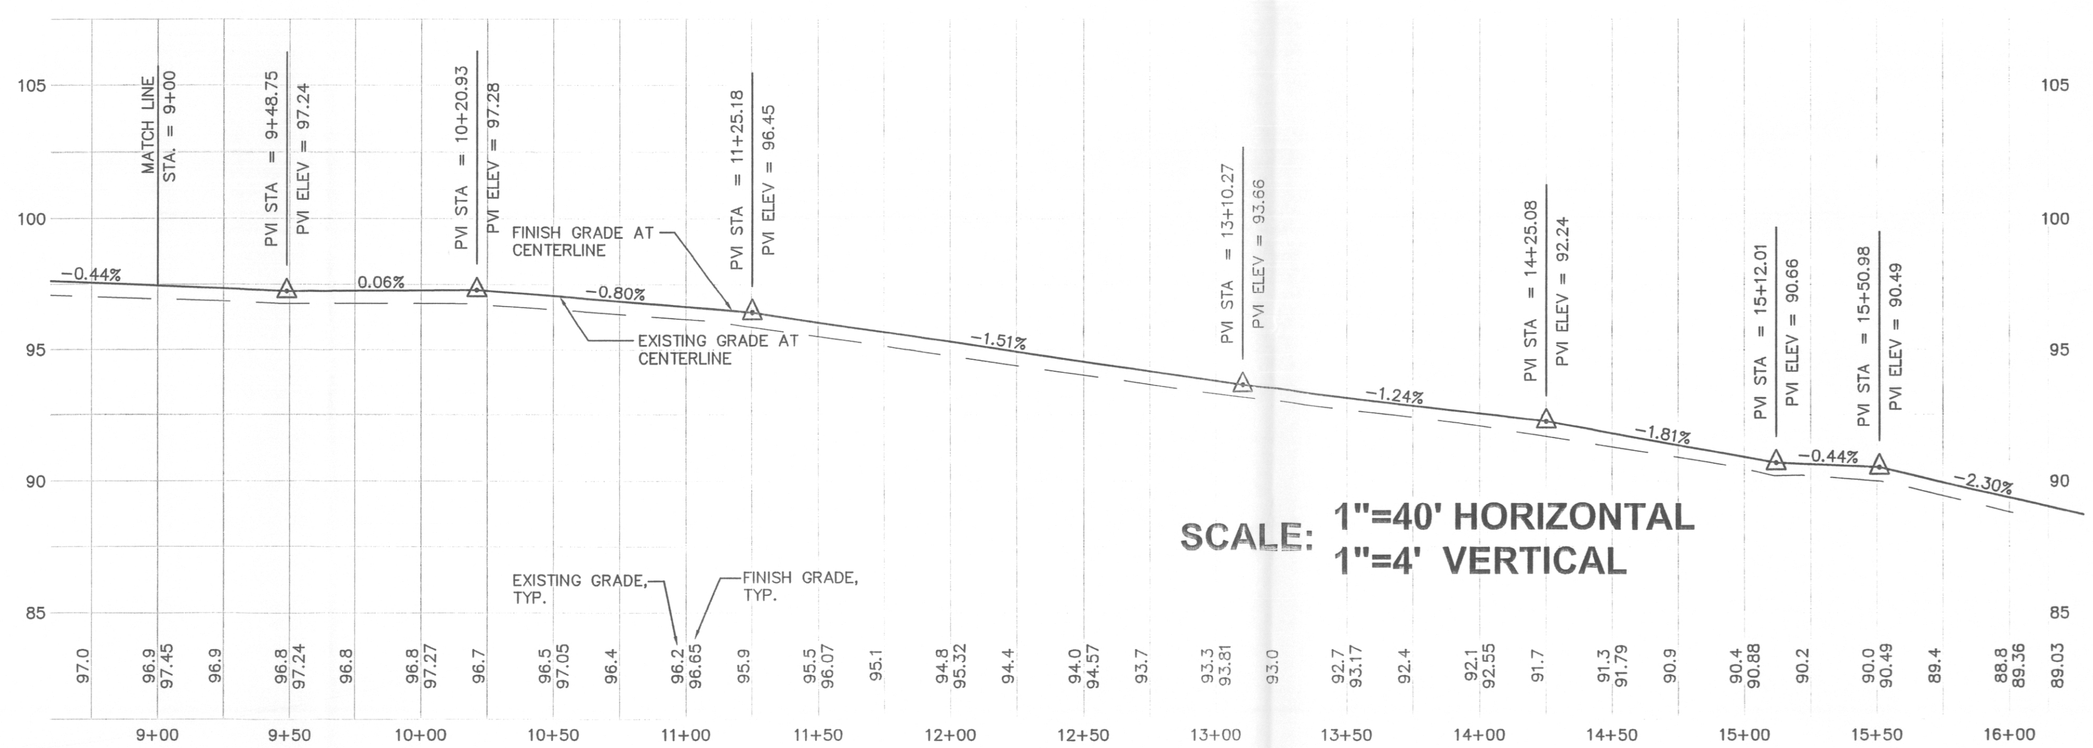

SCALE: 1"=40' HORIZONTAL
1"=4' VERTICAL

DIGALERT
DIAL TOLL FREE
1-800-227-2600
AT LEAST TWO DAYS BEFORE YOU DIG
UNDERGROUND SERVICE ALERT OF NORTHERN CALIFORNIA

SCALE	DRAWN BY	DESIGNED BY	CHECKED BY
AS NOTED	RFC	RFC	RFC

REVISIONS

DATE

Giuliani & Kull, Inc.
Engineers • Planners • Surveyors
440 S. Yosemite Avenue, Suite A, Oakdale, CA 95361
(209) 847-8726 Fax (209) 847-7323
Auburn • San Jose • Oakdale

PRIVATE DRIVEWAY PLANS
27744 E. CARTER ROAD
SAN JOAQUIN COUNTY, CA

PLAN AND PROFILE
ROAD "B" STA. 9+00 TO 15+51

REGISTERED PROFESSIONAL ENGINEER
ROBERT F. CHRISTENSEN
NO. C63087
EXP. 06-30-08
CIVIL
STATE OF CALIFORNIA

SHEET
C7
OF 9

JOB NO.
03133

P:\2003\03133 B\dwg\03133BPR1.dwg 1/19/2007 10:53:46 AM PST