EP-07-56-1

WILKINSON MANOR UNIT NO. 3 WATER EXTENSION

EASTVIEW DRIVE, STOCKTON, CA

ABBREVIATIONS

@	AT
AB	ANCHOR BOLT/AGGREGATE BASE
AC	ASPHALTIC CONCRETE
ADA	AMERICAN DISABILITIES ACT
AP	ANGLE POINT
BC	BEGINNING OF CURVE
BM	BENCH MARK
BOC	BACK OF CURB
BOW/BW	BACK OF WALK
CB	CATCH BASIN
CIP	CAST IRON PIPE
CL	CENTERLINE
CMP	CORRUGATED METAL PIPE
CMU	CONCRETE MASONRY UNIT
CONC	CONCRETE
CONT	CONTINUOUS
CR	CURB RETURN
CTR	CENTER
CY	CUBIC YARD
DD	DOWNDRAIN
DI	DROP INLET
DIA	DIAMETER
DIM	DIMENSION
DW	DOMESTIC WATER
DWG	DRAWING
E	ELECTRIC
EA	EACH
EB	ELECTRICAL BOX
EC	END OF CURVE
EJ	EXPANSION JOINT
ELEV	ELEVATION
EP	EDGE OF PAVEMENT
EW	EACH WAY
EXIST/EX.	EXISTING
FDC	FIRE DEPARTMENT CONNECTION
FDN	FOUNDATION
FF	FINISHED FLOOR
FG	FINISH GRADE
FH	FIRE HYDRANT
FIN	FINISH
FL	FLOW LINE
FLR	FLOOR
FOC/FC	FACE OF CURB
FS	FIRE SERVICE
FT	FEET
GA	GAUGE
G	GAS
GALV	GALVANIZED
GPM	GALLONS PER MINUTE
GR	GRATE
HORIZ	HORIZONTAL
HP	HIGH POINT
ID	INSIDE DIAMETER (DIM)
IN	INVERT / INCH
IP	IRON PIPE
IR	IRRIGATION
JP	JOINT POLE
KV	KILOVOLT
L	ARC LENGTH, LEFT
LF	LINEAL FEET
LIN	LINEAR
LP	LOW POINT
LT	LEFT
MAX	MAXIMUM
MH	MAINTENANCE HOLE
MIN	MINIMUM
MON	MONUMENT
NTS	NOT TO SCALE
OC	ON CENTER
OD	OUTSIDE DIAMETER
OG	ORIGINAL GROUND
PB	PULL BOX
PC	PRIMARY CONTROL
PCC	PORTLAND CEMENT CONCRETE/ POINT OF COMPOUND CURVE
PIV	POST INDICATOR VALVE
PL	PROPERTY LINE OR PLATE
POC	POINT OF CONNECTION
PP	POWER POLE
PRC	POINT OF REVERSE CURVATURE
PSF	POUNDS PER SQUARE FOOT
PSI	POUNDS PER SQUARE INCH
PT	POINT OF TANGENT
PUE	PUBLIC UTILITIES EASEMENT
PV	PAVEMENT
PVCP	POLYVINYLCHLORIDE PIPE
R	RADIUS, RIGHT
RCP	REINFORCED CONCRETE PIPE
REINF	REINFORCED
RT	RIGHT
R/W	RIGHT OF WAY
S	SLOPE
SD	STORM DRAIN
SPEC	SPECIFICATION
SQ	SQUARE
SQFT	SQUARE FEET
SQYD	SQUARE YARD
SS	SANITARY SEWER
STA	STATION
STD	STANDARD
T	TANGENT
TBM	TEMPORARY BENCH MARK
TEL	TELEPHONE
TC	TOP OF CURB
TOG	TOP OF GRATE
TOW	TOP OF WALK
TP	TELEPHONE POLE
TPB	TELEPHONE PULL BOX
TFR	TRANSFORMER
TYP	TYPICAL
W	WATER
YD	YARDS

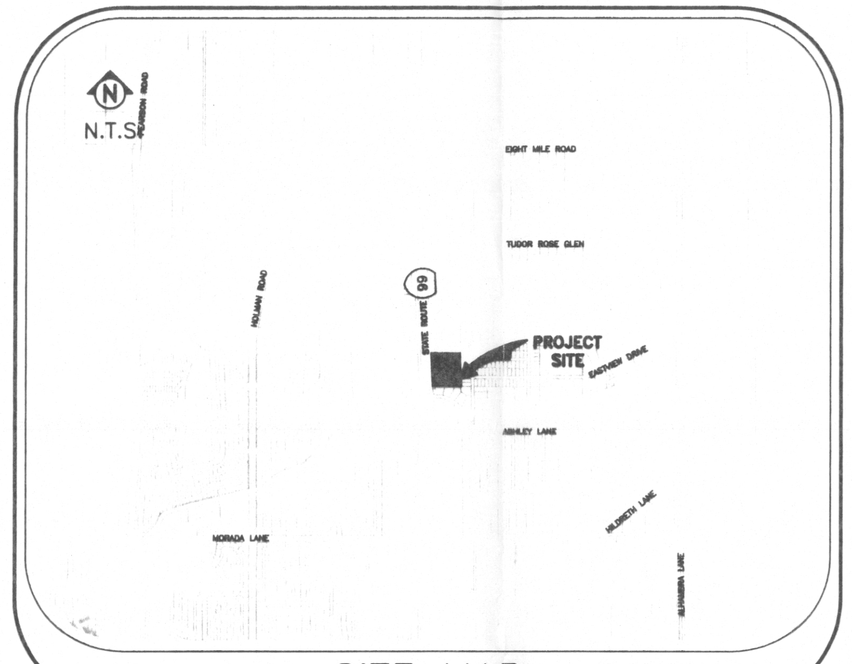

SITE MAP

SHEET INDEX

SHEET NO	DESCRIPTION
C1	TITLE SHEET
C2	LAYOUT SHEET

SAN JOAQUIN COUNTY STANDARD PLANS

DWG. / PLAN#	DESCRIPTION
R-29	TYPICAL TRENCH BACKFILL
CW-W4	THRUST BLOCK CHART
CW-W5	VALVE BOX DETAILS
CW-W6	BLOW-OFF
CW-W8	WATER SERVICE INSTALLATION
CW-W24	REDUCED PRESSURE/DOUBLE CHECK VALVE BACKFLOW PREVENTION DEVICE INSTALLATION
W8	LOCATOR WIRE INSTALLATION

LEGEND

NEW	EXISTING	DESCRIPTION
12"SD		GRAVITY UTILITY LINES
10"SD		PRESSURED UTILITY LINES
TEL		COMMUNICATION LINE UNDERGROUND
E		ELECTRICAL LINE UNDERGROUND
E OH		ELECTRICAL LINE OVERHEAD
X X		FENCE
		CATCH BASIN
		CLEANOUT
		FIRE HYDRANT ASSEMBLY
		GAS METER
		WATER METER
		WATER VALVE
		POST INDICATOR VALVE
		BACKFLOW PREVENTER
		FIRE SPRINKLER RISER
		MAINTENANCE HOLE
		PULL BOX
		PG&E TRANSFORMER
		PG&E SUBSURFACE ENCLOSURE
		POST, BOLLARD, OR PARKING METER
		SIGN POST LOCATION
		UTILITY POLE
		GUY WIRE
		SPOT ELEVATION
		ELECTROLIER

REGISTERED PROFESSIONAL ENGINEER STEPHEN K. SINNOCK NO. 32192 EXP. 12/31/2008 CIVIL STATE OF CALIFORNIA 3-9-2007

CALL BEFORE YOU DIG 1-800-227-2600 UNDERGROUND SERVICE ALERT

COUNTY OF SAN JOAQUIN
DEPARTMENT OF PUBLIC WORKS

ENCROACHMENT PERMIT NO.: EP-07-56-M DATE ISSUED: 3/9/07 BY: [illegible]

Revisions			
No.	Description	Date	By	Appvd. By

Design EAR
Drawn EAR
Check SKS

KJELDSEN SINNOCK NEUDECK INC.
Consulting Engineers and Land Surveyors
Post Office Box 844
711 N. Pershing Avenue
Stockton, CA 95201-0844
Office: (209) 946-0268
Faxes: (209) 946-0296
E-mail: KSN@ksninc.com

WILKINSON MANOR UNIT NO. 3
EASTVIEW DRIVE, STOCKTON, CA

WATER EXTENSION
TITLE SHEET

Date FEBRUARY 2007
Scale 1" = 40'
Original Drawing Scale 0 ½" 1"
Sheet Number 1 Of 2
Project File No. 2061-0010