EP.07.1053

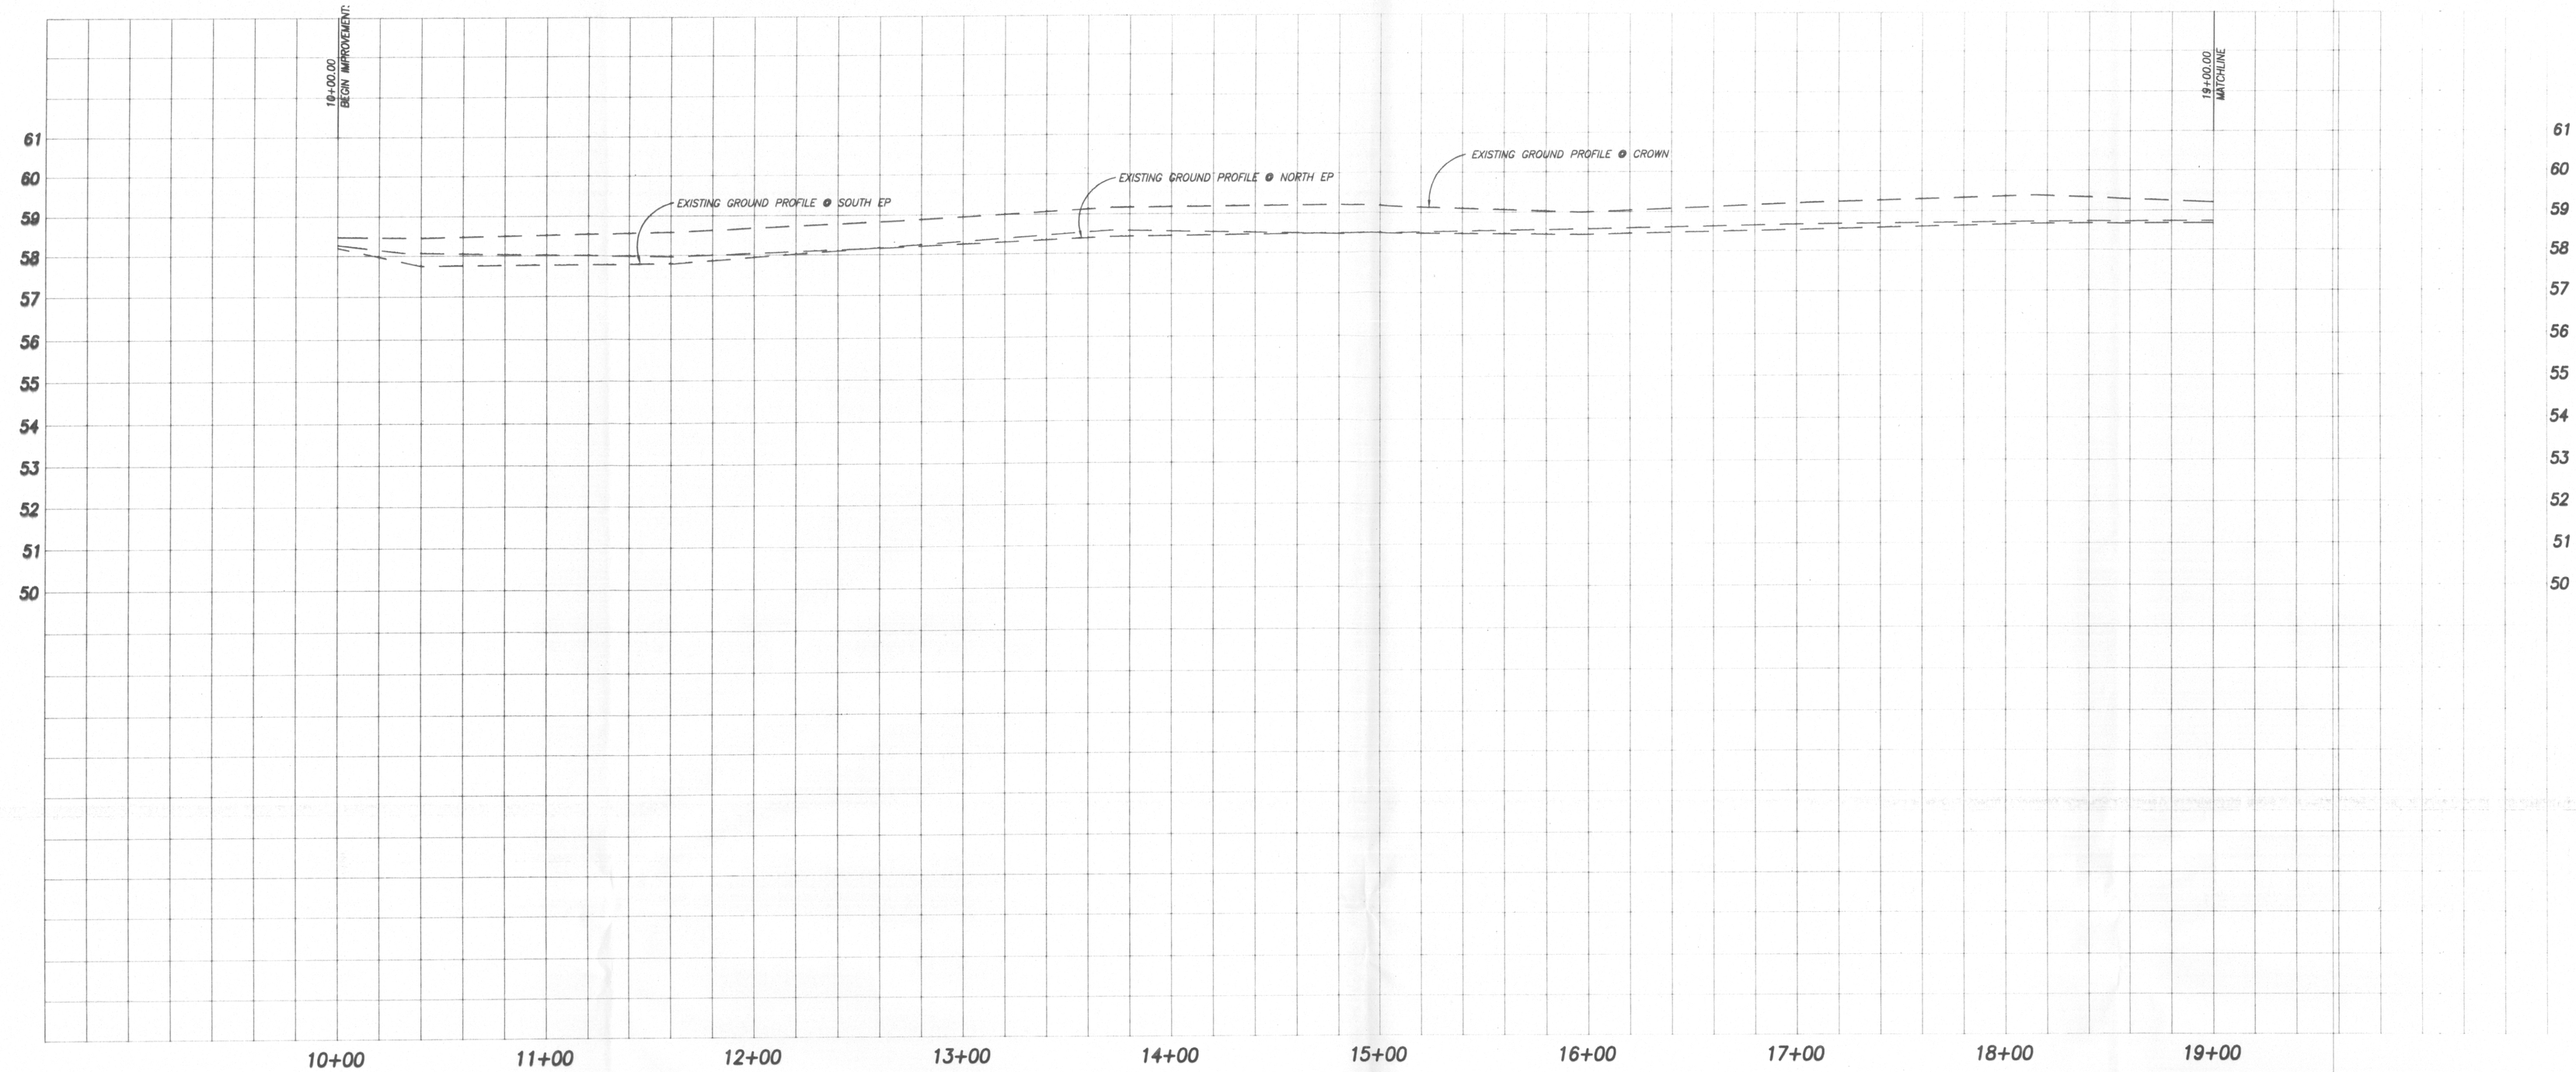

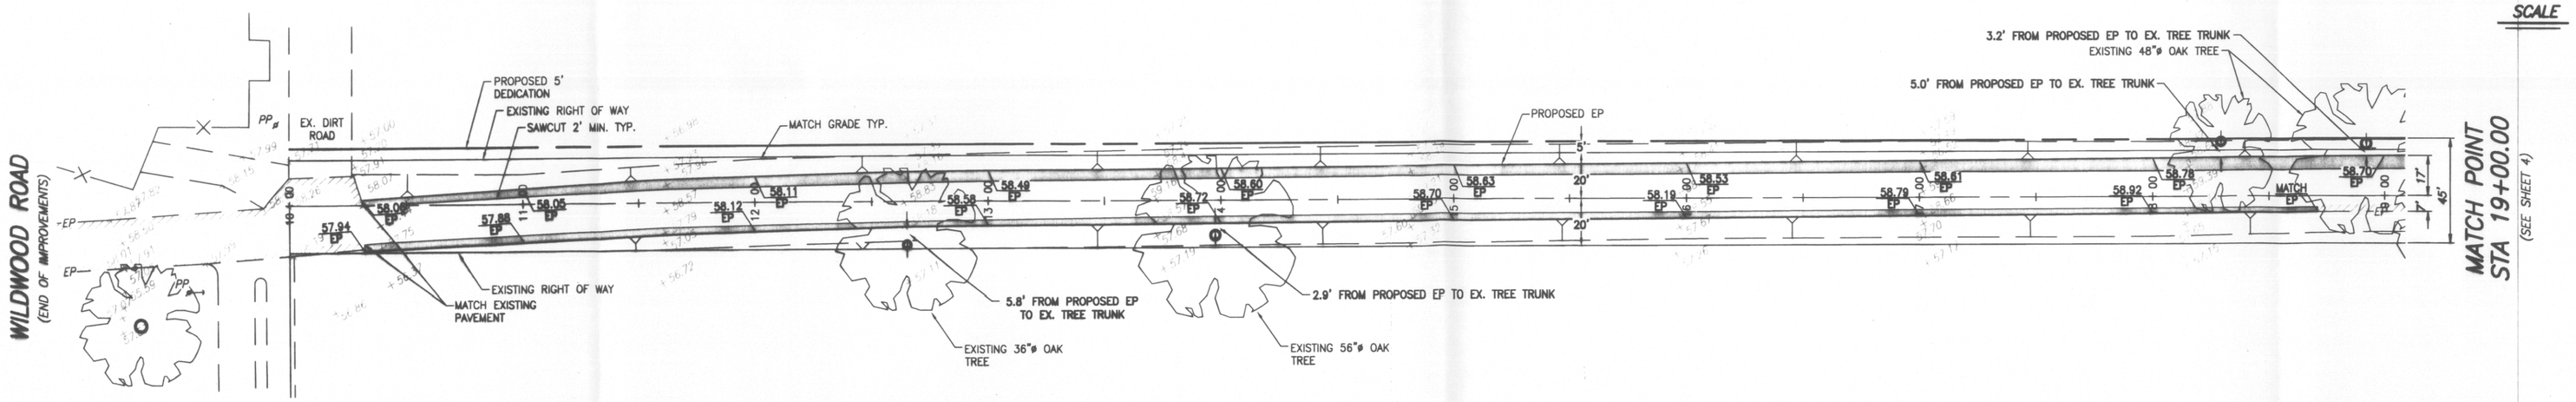

SCALE 1" = 40'

NOTE:
ALL GRADES SHOWN ARE TO BASED ON EDGE OF PAVEMENT.

WILDWOOD ROAD

COPYRIGHT© 2007 MCR ENGINEERING

CALL BEFORE YOU DIG 800.227.2600

REVISIONS

SYMBOL	DATE	DESCRIPTION	APPROVED

JOB NO. 05-044
DATE 03/08/2007 10:35
SCALE AS SHOWN
DR. BY SLS
CK. BY TM
FILE: J:\2005\05-044\dwg\Road Imp\03-Wildwood.dwg

REGISTERED PROFESSIONAL ENGINEER
TONY B. MARSHALL
No. C51015
EXP. 9-30-07
CIVIL
STATE OF CALIFORNIA

MCR Engineering, Inc.
PLANNING • ENGINEERING • SURVEYING
1242 Dupont Court • Manteca, California 95336
(209) 239-6229 FAX (209) 239-6839

PREPARED UNDER THE DIRECTION OF: TONY B. MARSHALL R.C.E. C51015 EXP. 9-30-07
3-7-07
DATE

WILDWOOD ROAD
STA. 10+00.00 - 19+00.00

WILDWOOD ROAD
SAN JOAQUIN COUNTY, CALIFORNIA

SHEET 3 OF 6 SHEETS