EB.M.105.4

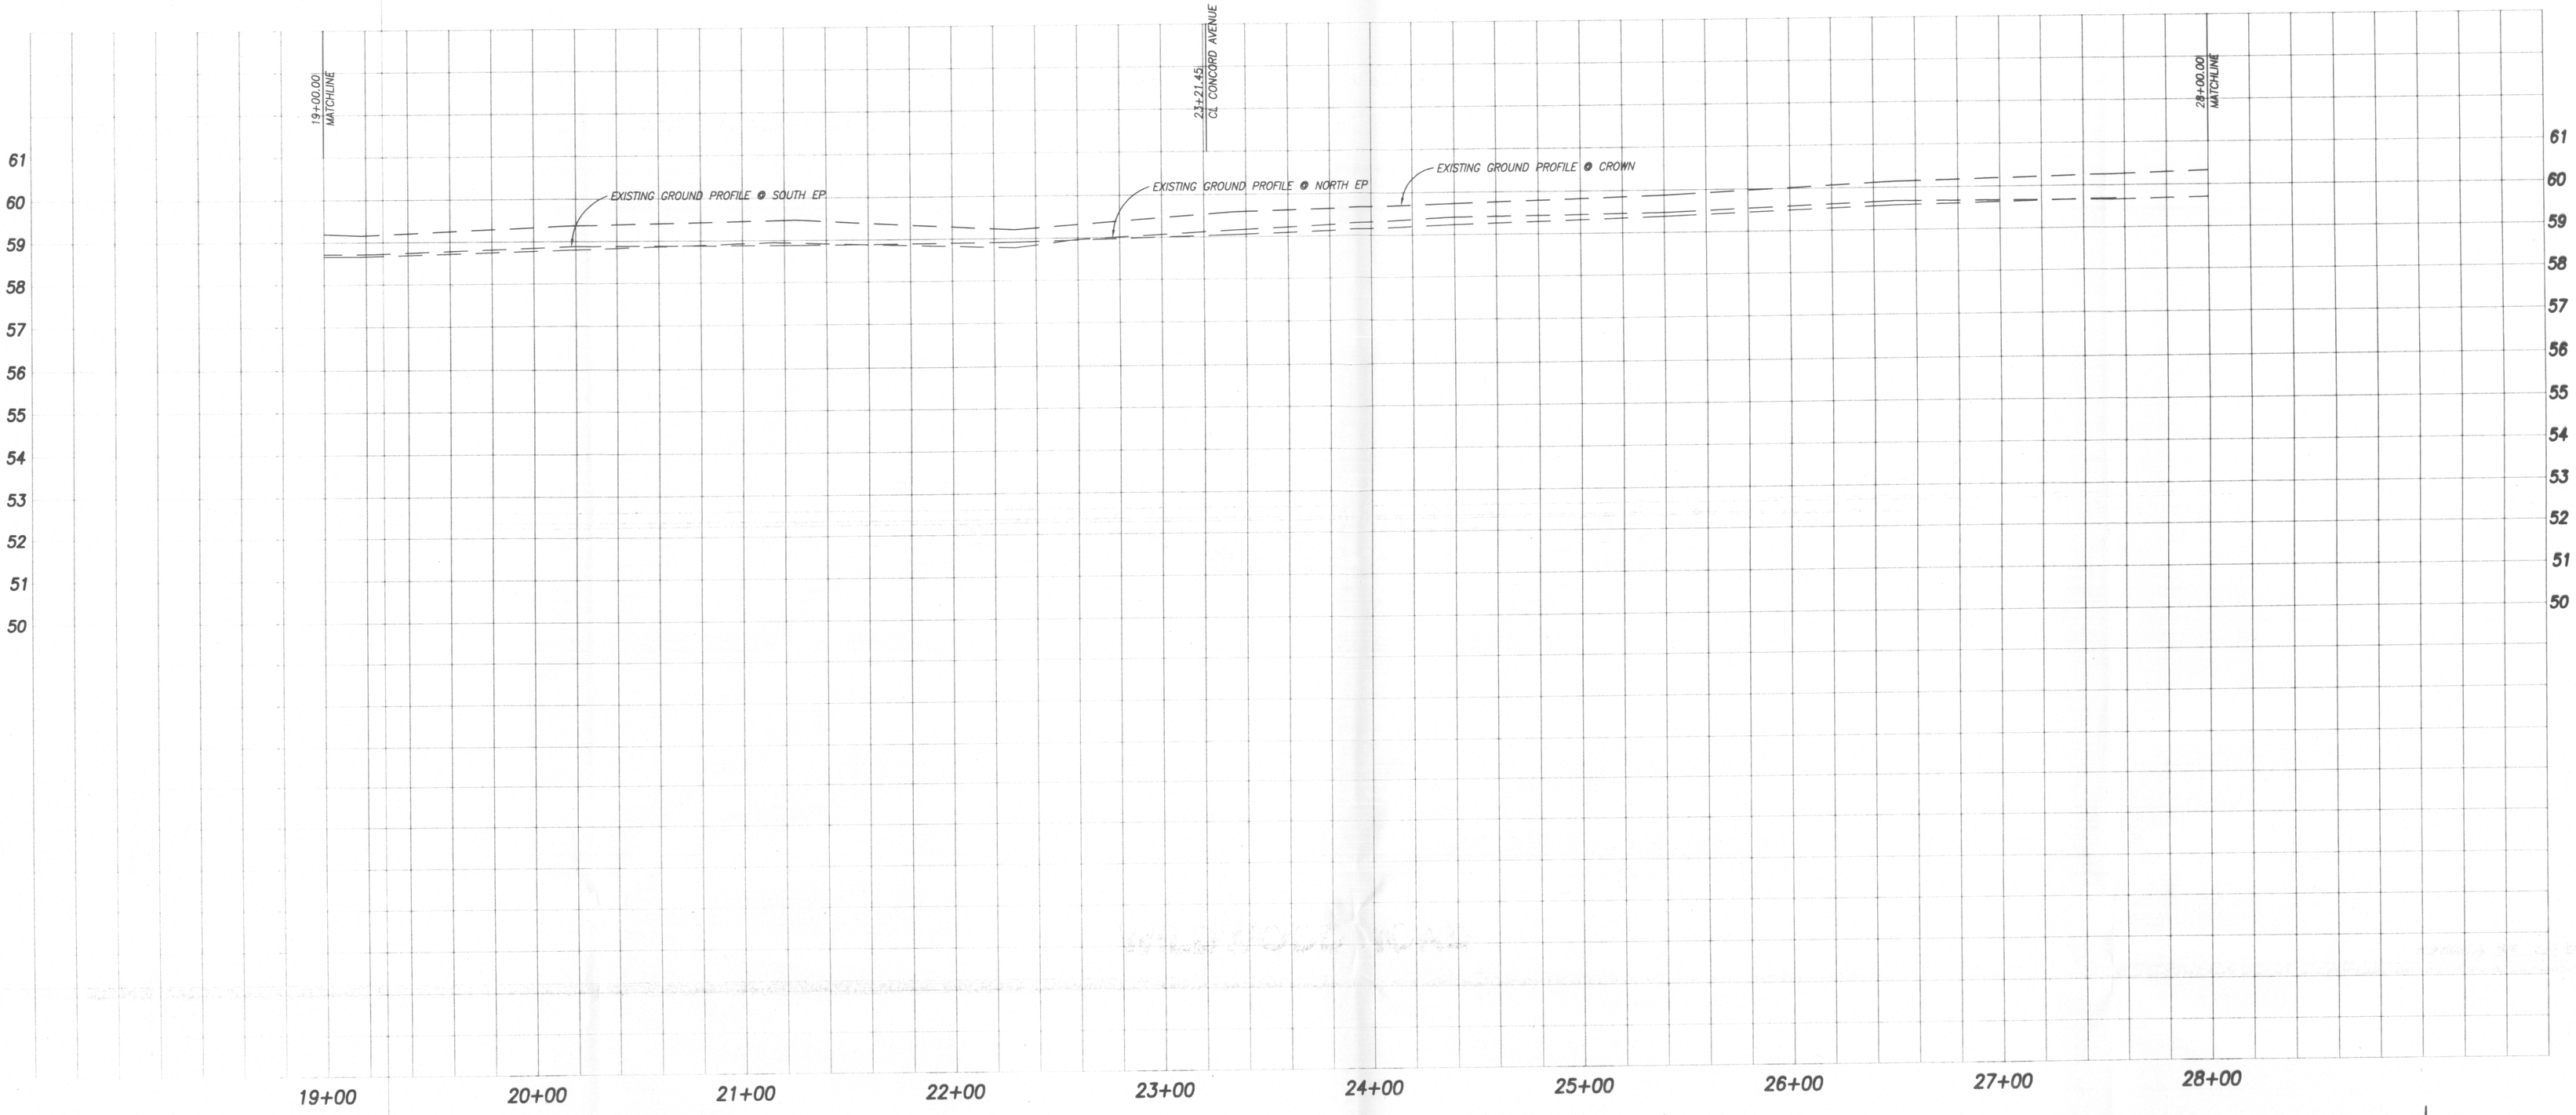

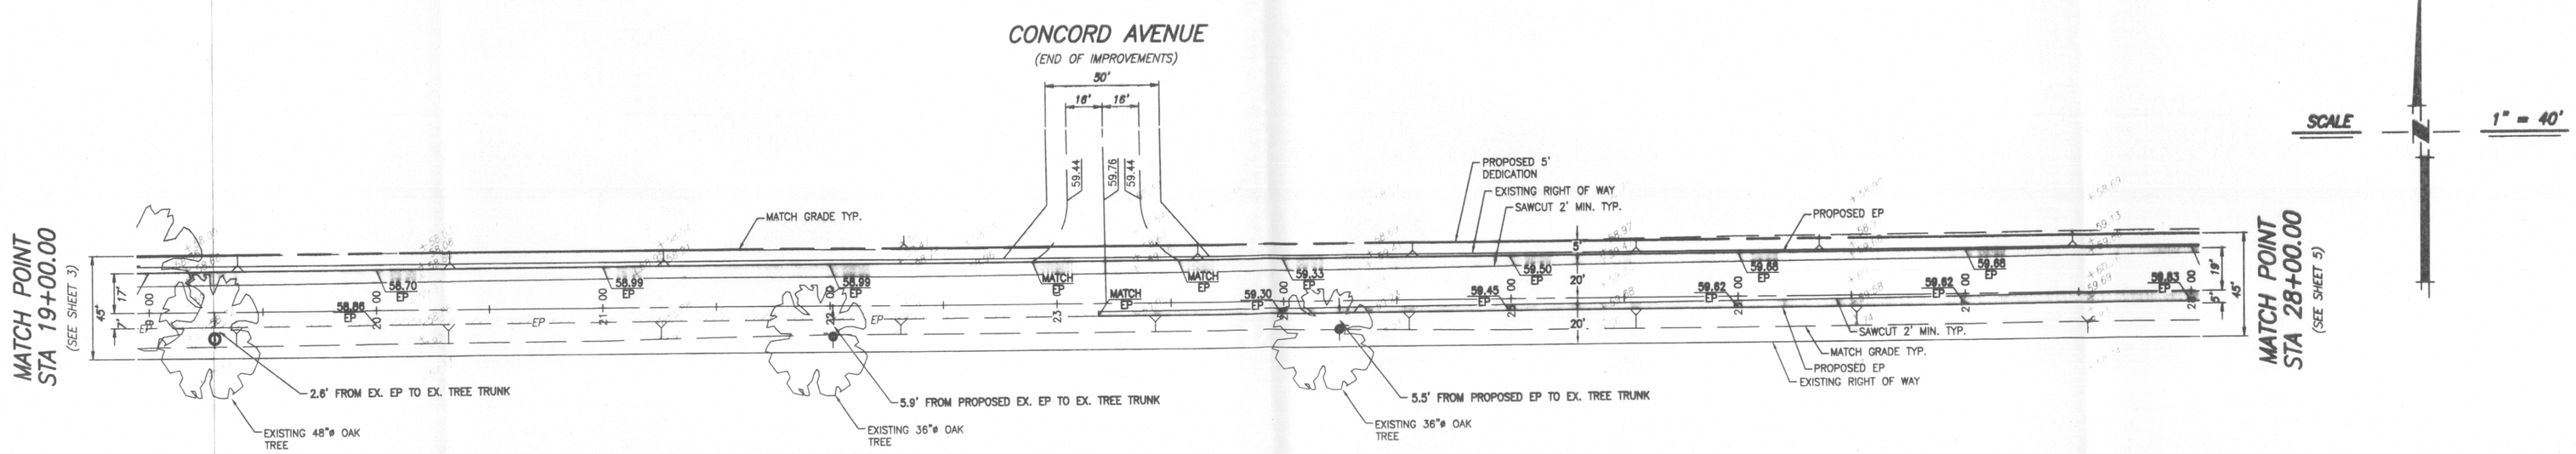

NOTE:
ALL GRADES SHOWN ARE TO BASED ON EDGE OF PAVEMENT.

WILDWOOD ROAD

COPYRIGHT© 2007 MCR ENGINEERING

REVISIONS

SYMBOL	DATE	DESCRIPTION	APPROVED

JOB NO. 05-044
DATE 03/08/2007 10:35
SCALE AS SHOWN
DR. BY SLS
CK. BY TM
FILE J:\2005\05-044\dwg\Road Imp\04-Widwood.dwg

REGISTERED PROFESSIONAL ENGINEER
TONY R. MARSHALL
No. C51019
EXP. 9-30-07
CIVIL
STATE OF CALIFORNIA

MCR Engineering, Inc.
PLANNING • ENGINEERING • SURVEYING
5142 Bryant Court • Newbury, California 91320
(805) 230-0333 FAX (805) 230-0335

PREPARED UNDER THE DIRECTION OF:
TONY R. MARSHALL
R.C.E. C51019
3-7-07
DATE
EXP. 9-30-07

WILDWOOD ROAD
STA. 19+00.00 - 28+00.00

WILDWOOD ROAD

SAN JOAQUIN COUNTY, CALIFORNIA

SHEET
4
OF 6 SHEETS