LOT 82

PROPERTY LINE

PROPOSED RIGHT OF WAY

EXISTING RIGHT OF WAY

EXISTING 20 R/W

PROPOSED 25' R/W

EXISTING 20' R/W

MAYERS ROAD

G:101.20 | PROPOSED EDGE OF SHOULDER | G:101.20 | FL OF SWALE | G:101.27 | G:101.47 | PROPOSED EDGE OF SHOULDER | G:101.64 | FL OF SWALE | G:101.96 | PROPOSED EDGE OF SHOULDER | G:101.92 | G:101.79

100.19 | 100.31 | 100.44 | 100.57 | 100.69 | 100.82 | 100.94 | 101.01

EP:101.68 | EP:101.68 | PROPOSED EDGE OF PAVEMENT | EP:101.75 | EP:101.95 | EP:102.12 | PROPOSED EDGE OF PAVEMENT | EP:102.44 | EP:102.40 | EP:102.27

8.0 % | 2.0 % | 8.0 % | 2.0 % | 8.0 % | 2.0 %

PROPERTY LINE | P:101.78 | EXISTING EDGE OF PAVEMENT | SAWCUT LINE 1' SOUTH OF EXISTING EDGE OF PAVEMENT | P:101.78 | P:101.85 | P:102.05 | PROPERTY LINE | P:102.22 | SAWCUT LINE 1' SOUTH OF EXISTING EDGE OF PAVEMENT | P:102.54 | EXISTING EDGE OF PAVEMENT | P:102.50 | P:102.37

EP:101.34 | EXISTING EDGE OF PAVEMENT | EP:101.30 | EP:101.40 | EP:101.55 | EXISTING EDGE OF PAVEMENT | EP:101.81

EXISTING RIGHT OF WAY

INSTALL "END" SIGN PER SJCO STD PLAN R-24 (CONTACT SJCO TRAFFIC MAINTENCE FOR APPROVED LIST OF VENDORS)

EXISTING EDGE OF PAVEMENT

SCALE: 1"=10'

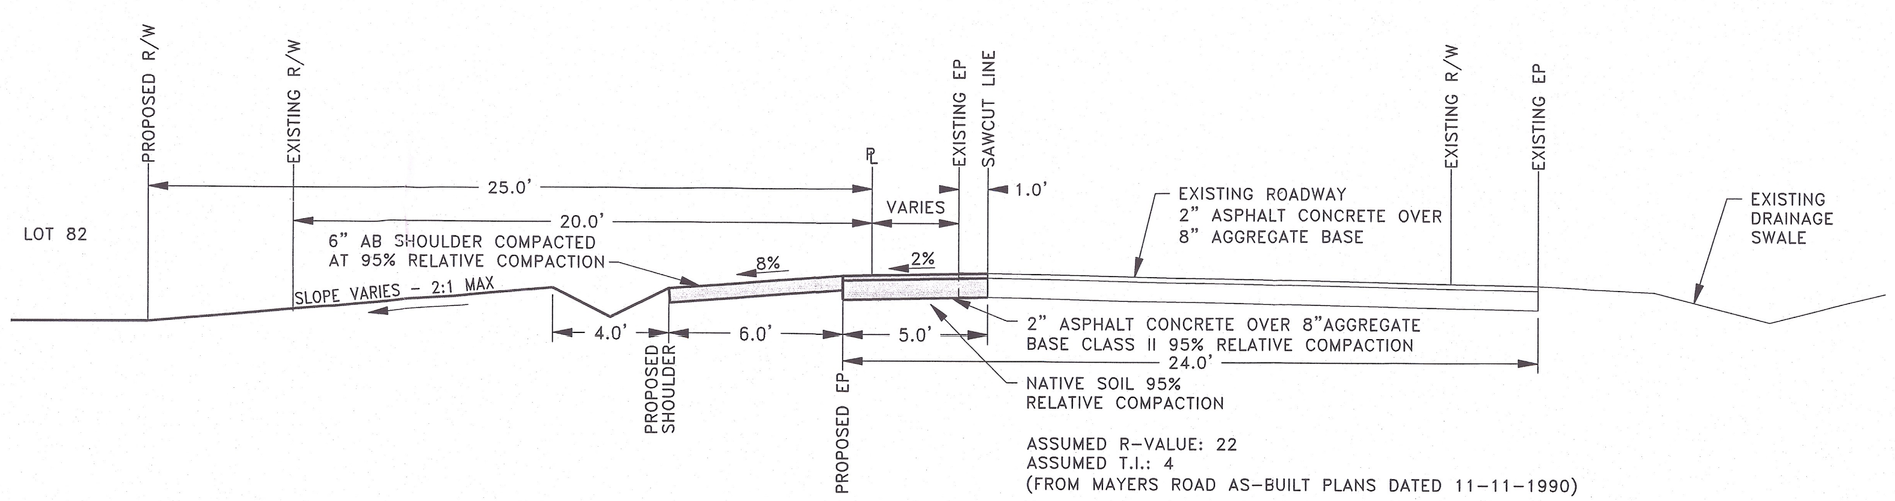

SECTION A-A

SCALE: 1"=4'

BENCHMARK: SJCO BM 64-9, ELEVATION: 96.081, LOCATED 55' EAST OF TRETHEWAY ROAD ON THE NORTH SIDE OF PELTIER ROAD.

REGISTERED PROFESSIONAL ENGINEER JOSHUA COOK ELSON No. C58912 Exp. 06/30/09 CIVIL STATE OF CALIFORNIA

8/22/07

NO.	REVISIONS	DATE	BY

DRAWN WEG | DESIGN WEG

APPROVED BY

RCE NO. | DATE

PREPARED IN THE OFFICE OF:
BAUMBACH & PIAZZA, INC.
CIVIL ENGINEERS
323 WEST ELM STREET
LODI, CALIFORNIA 95240
DESIGNED UNDER THE SUPERVISION OF:
RCE

MAYERS ROAD

ROADWAY IMPROVEMENTS

SHEET C1 OF 1
JOB NO. 07048
FILE NO.

S:\PROJECTS\2007\07048\dwg\07048_C1.dwg 08/22/07 8:38am-EGREENLEE-XREFS: 24X36_BP.dwg 07048_HC.dwg

G-----