EP.07-295-2

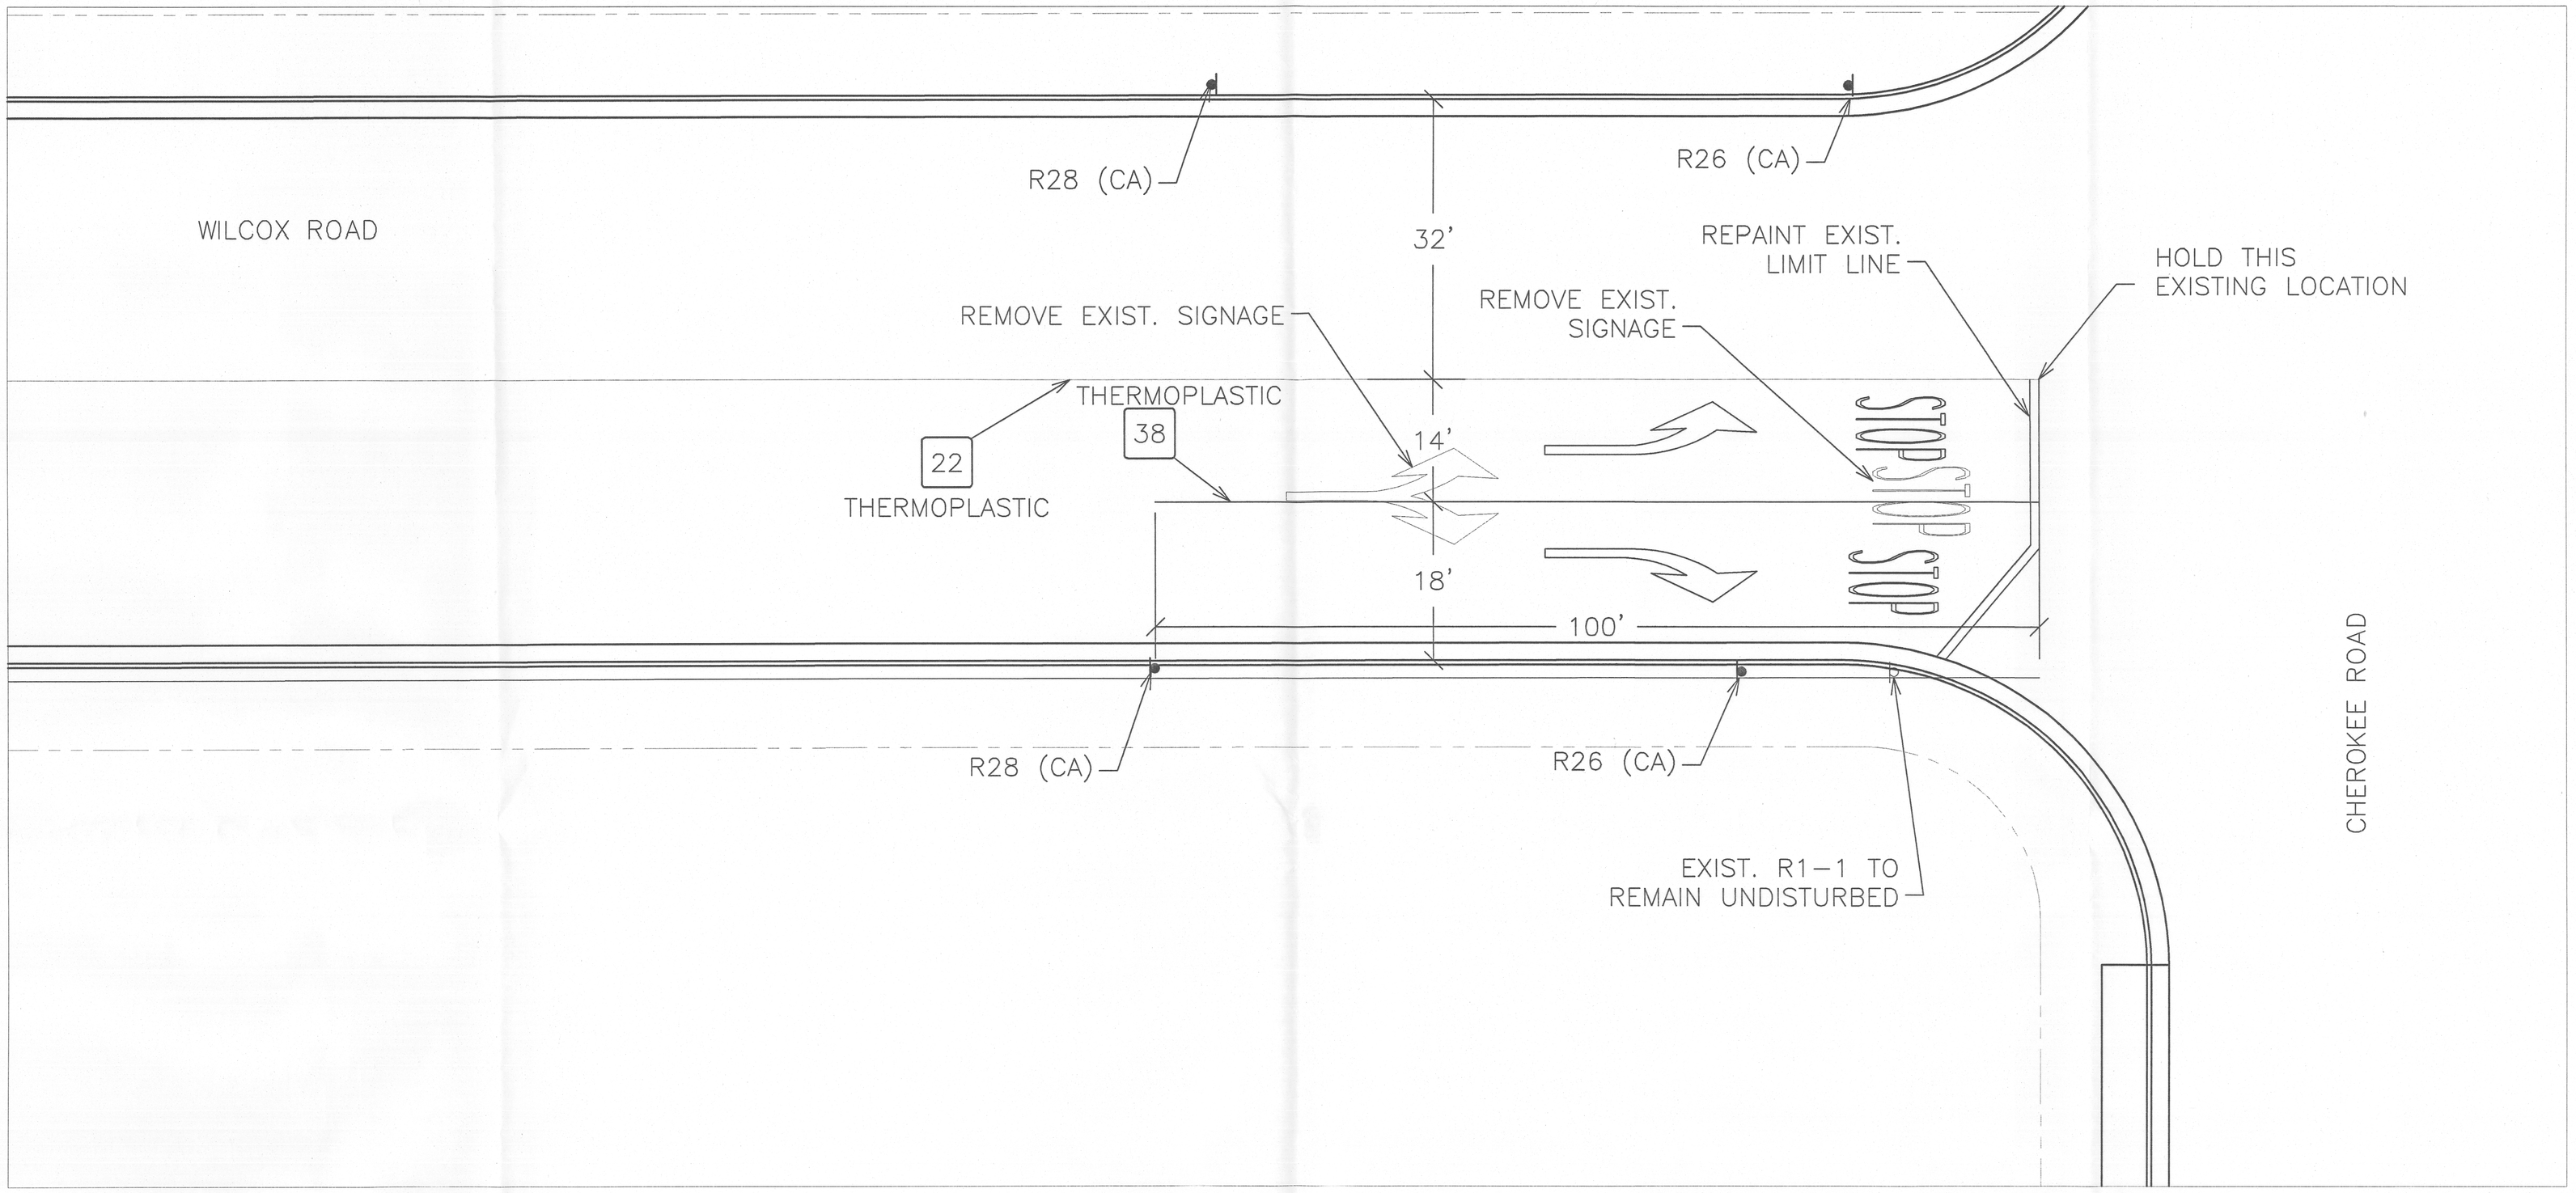

LEGEND:

27B	THERMOPLASTIC DETAIL NUMBER (SEE CALTRANS STD. PLANS)
	TYPE III ARROW PER A24B (SEE CALTRANS STD. PLANS)
	ONE OR TWO POST SIGN LOCATION – NEW
	ONE OR TWO POST SIGN LOCATION – EXISTING
"STOP"	STOP LEGEND PER A24D (SEE CALTRANS STD. PLANS)

NOTES:

1. CROSSWALK LINES AND ALL PAVEMENT MARKINGS SHALL BE THERMOPLASTIC.
2. SIGNING, STRIPING, AND PAVEMENT MARKINGS SHALL BE IN STRICT CONFORMANCE WITH THE CALIFORNIA MANUAL ON UNIFORM TRAFFIC CONTROL DEVICES (CA-MUTCD) 2006 EDITION, AND CALTRANS STANDARD SPECIFICATIONS (LATEST EDITION) SECTION 84. PAINT SHALL CONFORM TO STATE SPECIFICATIONS 8010-51K-02 OR -04 UNLESS OTHERWISE NOTED.
3. REMOVAL OF EXISTING PAVEMENT MARKINGS SHALL BE REMOVED PER CALTRANS STANDARD SPECIFICATIONS SECTIONS 15-2.02B AND 15-2.02C.
4. THE CONTRACTOR SHALL NOTIFY THE COUNTY TRAFFIC ENGINEER DIVISION A MINIMUM OF 48 HOURS IN ADVANCE OF THE LAYOUT AND CAT-TRACKING OF THE PROPOSED IMPROVEMENTS. CAT-TRACKING TO BE APPROVED BY TRAFFIC ENGINEERING PRIOR TO FINAL ACCEPTANCE OF PAINT AND MARKINGS.
5. THE CONTRACTOR SHALL ENSURE THAT THE APPROPRIATE STRIPING AND PAVEMENT MARKINGS ARE IN PLACE AT ALL TIMES. TEMPORARY STRIPING AND/OR PAVEMENT MARKINGS SHALL BE INSTALLED TO REPLACE ANY EXISTING STRIPING OR MARKINGS WHICH HAVE BEEN REMOVED. ANY CONFLICTING STRIPING SHALL BE REMOVED IMMEDIATELY BY THE CONTRACTOR PRIOR TO REOPENING THE STREET TO TRAFFIC.
6. THE CONTRACTOR SHALL CONTACT THE COUNTY OF SAN JOAQUIN PUBLIC WORKS OPERATIONS AND MAINTENANCE DIVISION FOR THE EXACT LOCATION OF SIGNS (COORDINATE WITH COUNTY INSPECTOR).
7. THE CONTRACTOR SHALL REMOVE OR RELOCATE ANY EXISTING SIGNS IN CONFLICT WITH THESE PLANS AS DIRECTED BY THE COUNTY INSPECTOR. EXISTING STRIPING AND MARKINGS IN CONFLICT WITH THESE PLANS SHALL BE REMOVED BY THE CONTRACTOR. PAVEMENT SHALL BE REPAIRED IF DAMAGED IN CONJUNCTION WITH REMOVAL OF MARKERS.
8. R26 (CA) & R28 (CA) "NO PARKING" SIGNS ARE TO BE INSTALLED AT 45° ANGLE FACING DIRECTION OF TRAFFIC FLOW. SIGN SHALL BE INSTALLED ON ALL STREET LIGHT POLES AS SHOWN ON PLANS. SIGN SIZE SHALL BE 24" X 24".
9. ALL DIMENSION SHOWN ARE FROM FACE OF CURB, UNLESS OTHERWISE NOTED.
10. ALL TRAFFIC SIGN SHALL BE INSTALLED WITH UNISTRUT POST (REFER TO COUNTY STD DWG R-26) OR MOUNTED ON STREET LIGHT POLE.

REGISTERED PROFESSIONAL ENGINEER ANTONIO M. CONTI NO. 62009 EXP. 9/30/2009 CIVIL STATE OF CALIFORNIA

CONTI & ASSOCIATES, INC.
ENGINEERING SERVICES
P.O. Box 1336 Woodbridge CA 95258
209.745.9435 aconti@conti-eng.com

GARRELLO DESIGN, LLC
CALLOWAY COURT, STOCKTON, CA

OFFSITE STRIPING

Design	AMC
Check	AMC
Date	09/17/07
Scale	1" = 10'
Original Drawing Scale	0 ½" 1"
Sheet Number	C8 Of
Project File No.	06-042