EP-08-223-3

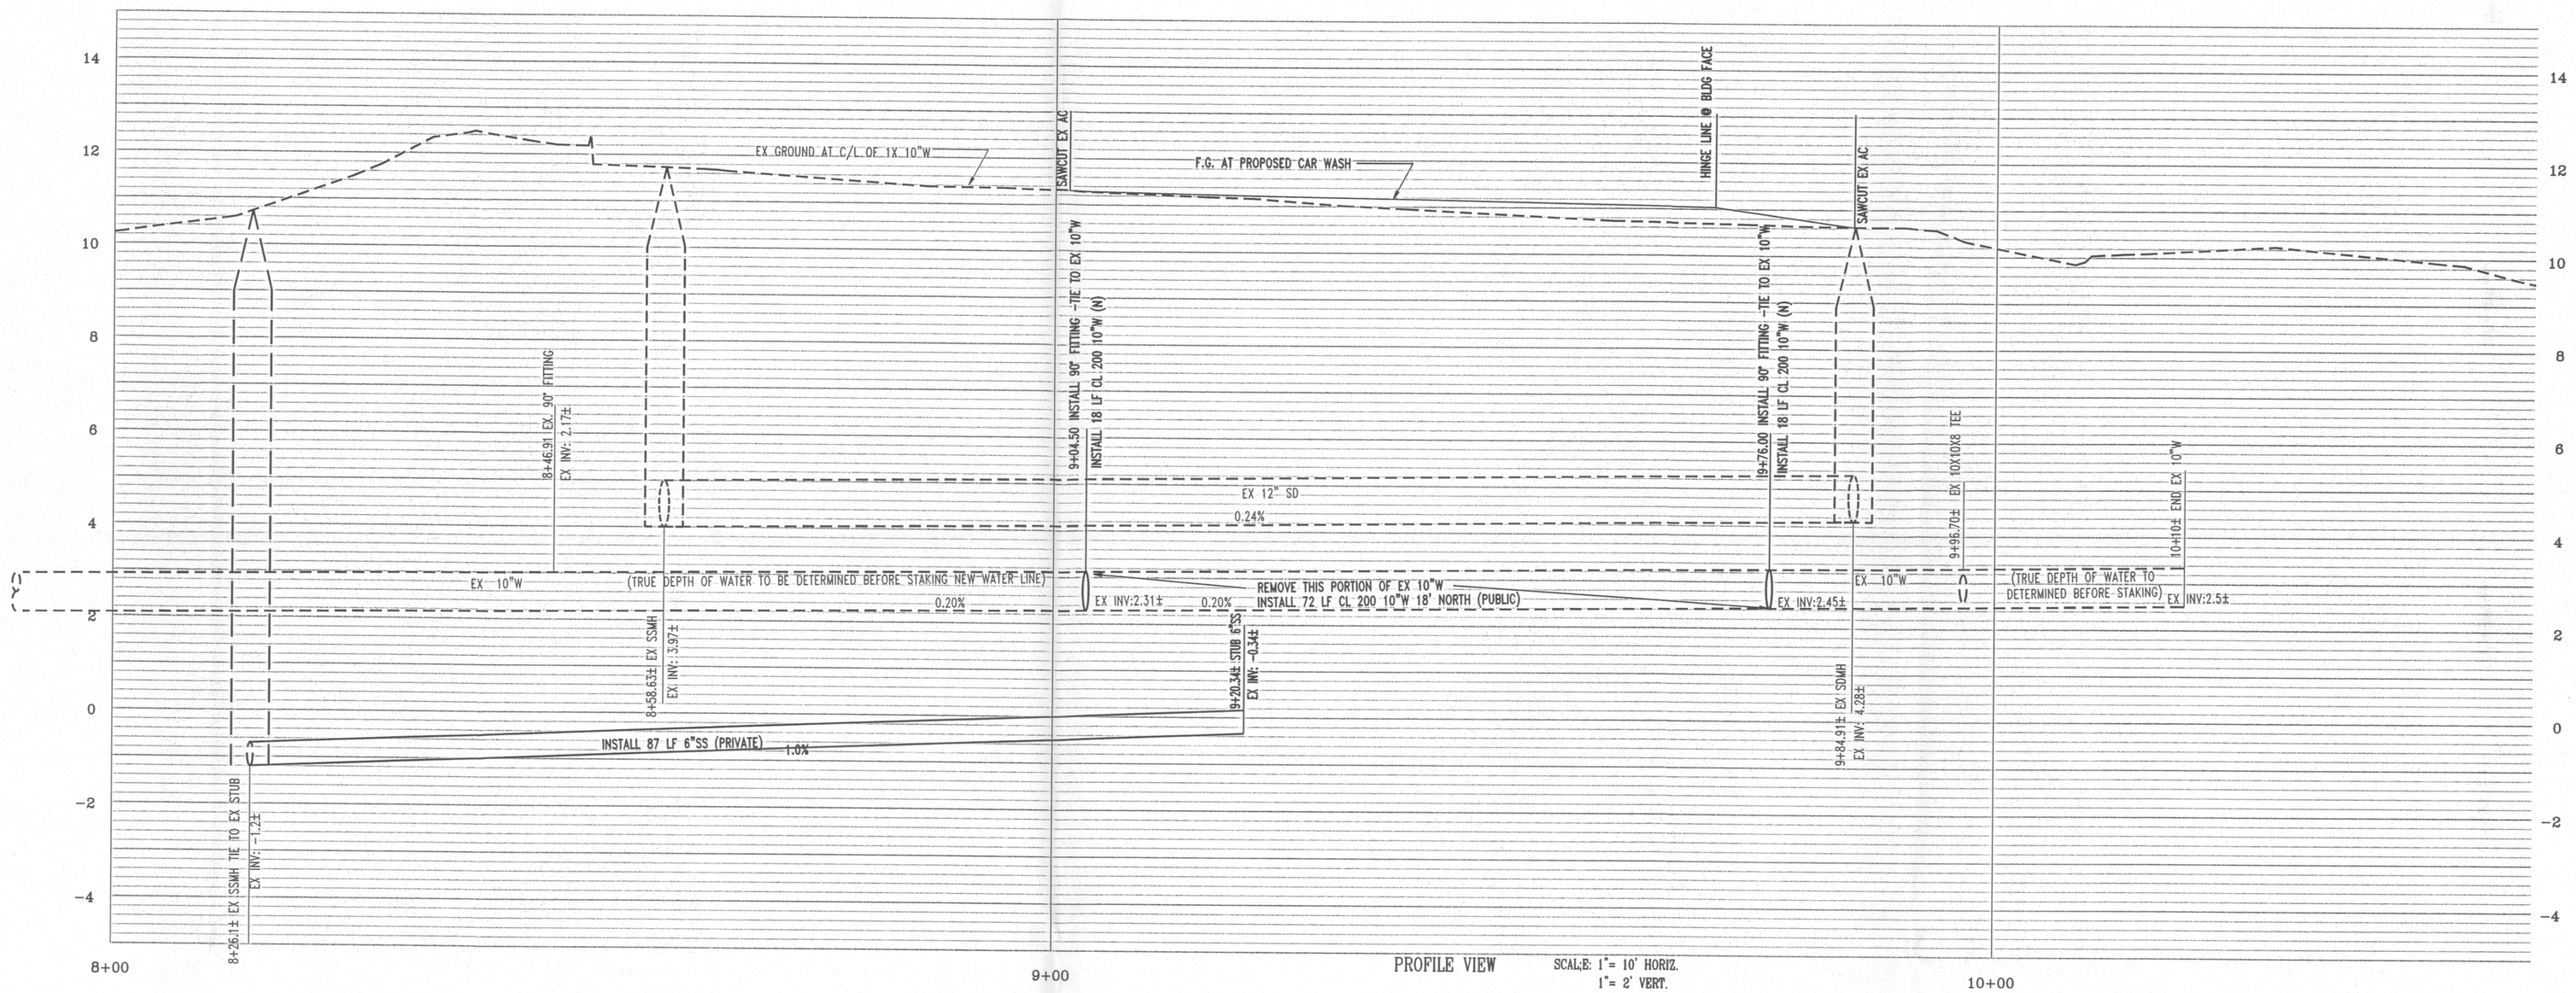

EASEMENT "A"

PLAN VIEW

SCALE: 1"= 10' HORIZ.

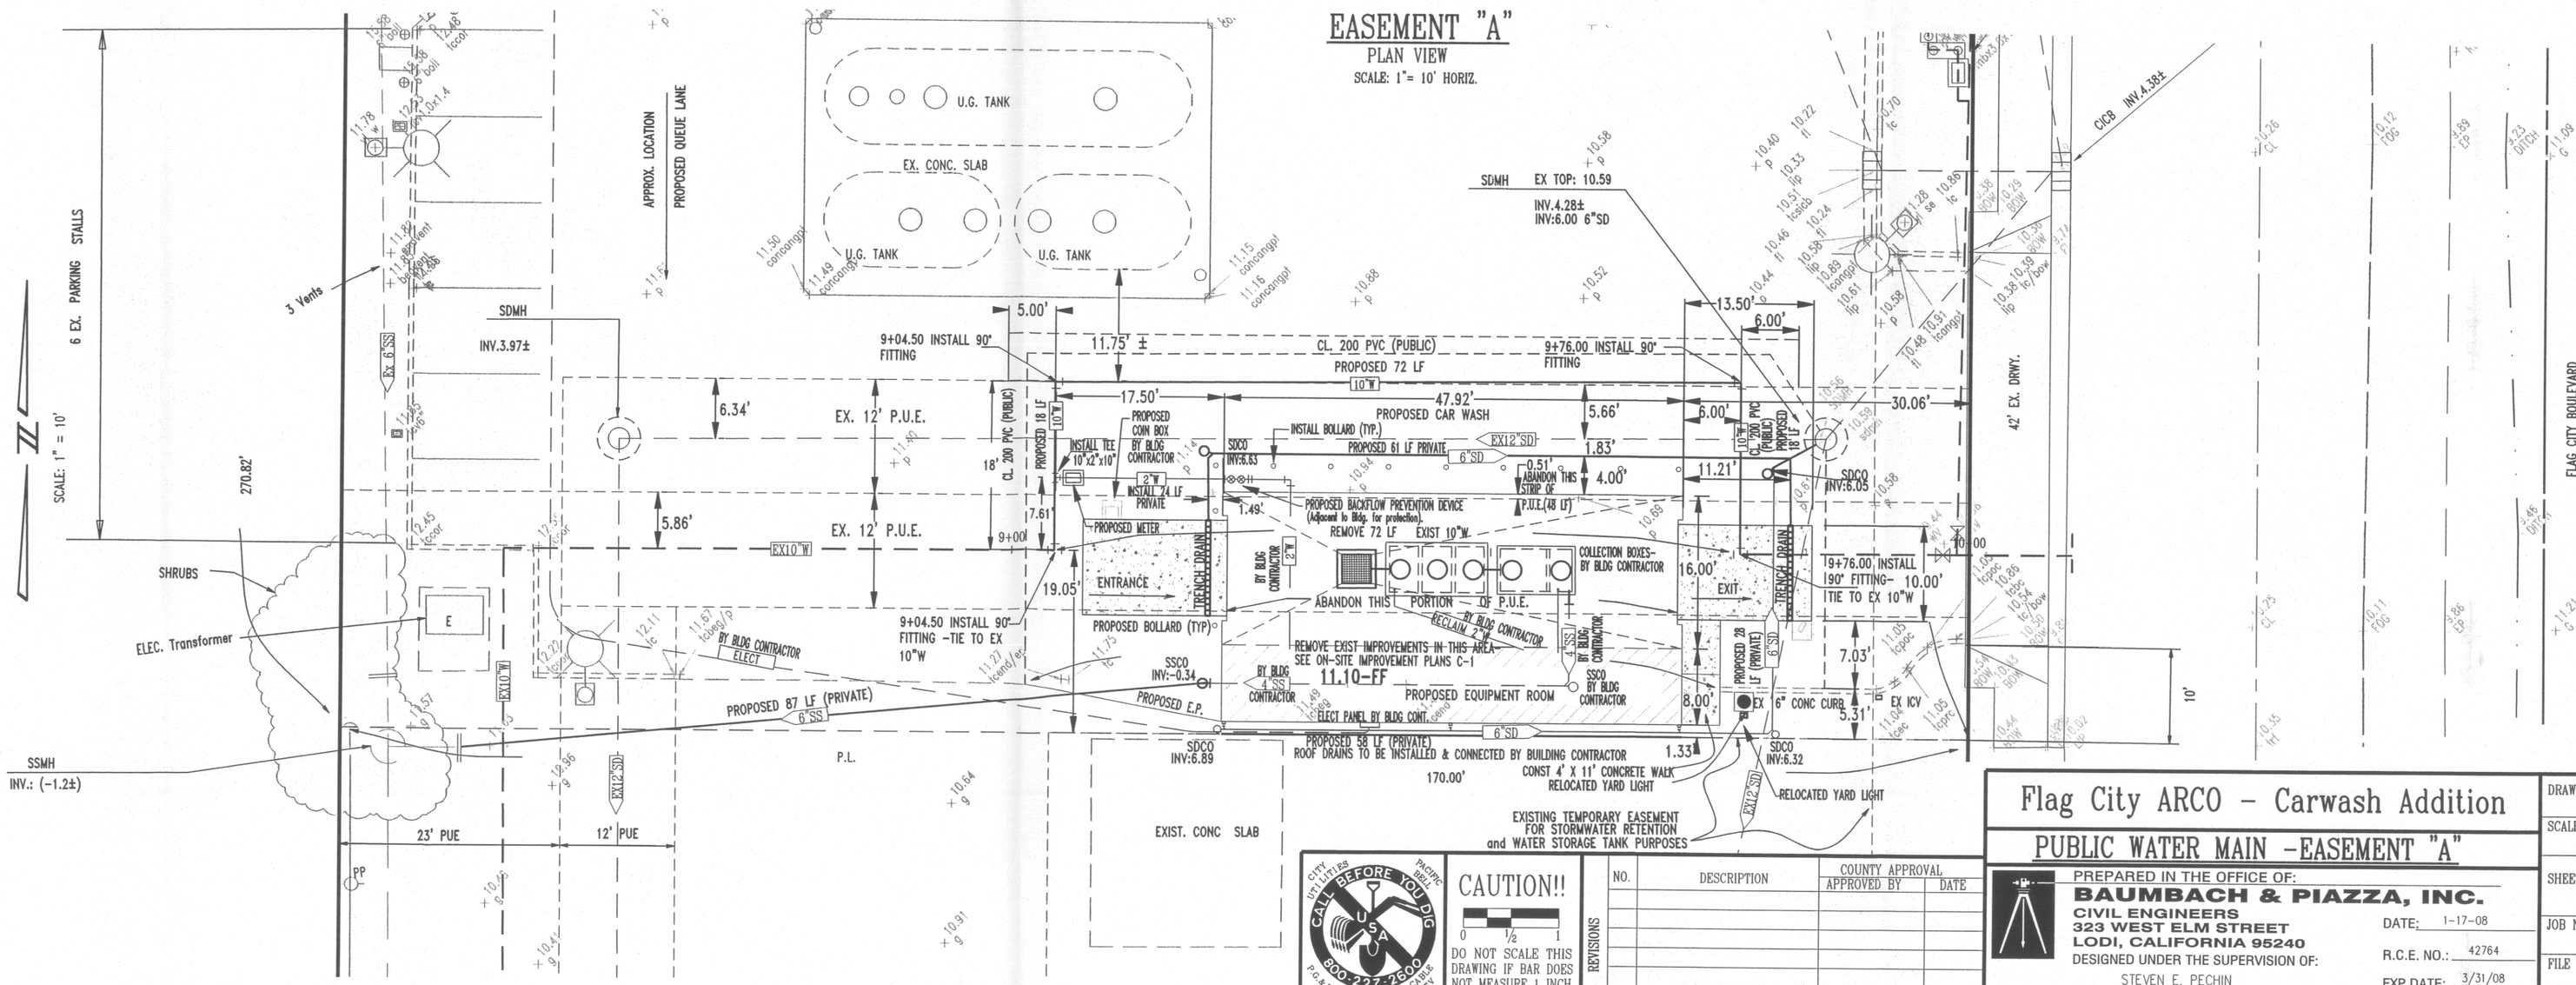

PROFESSIONAL ENGINEER STEVEN E. PECHIN C 42764 EXP.3/31/08 CIVIL STATE OF CALIFORNIA

1-17-08

CALL BEFORE YOU DIG 800-227-2600

CAUTION!!

0 ½ 1

DO NOT SCALE THIS DRAWING IF BAR DOES NOT MEASURE 1 INCH.

REVISIONS	NO.	DESCRIPTION	COUNTY APPROVAL APPROVED BY	DATE

Flag City ARCO - Carwash Addition

PUBLIC WATER MAIN -EASEMENT "A"

PREPARED IN THE OFFICE OF:

BAUMBACH & PIAZZA, INC.
CIVIL ENGINEERS
323 WEST ELM STREET
LODI, CALIFORNIA 95240

DESIGNED UNDER THE SUPERVISION OF:
STEVEN E. PECHIN
DESIGN ENGINEER

DATE: 1-17-08
R.C.E. NO.: 42764
EXP DATE: 3/31/08

DRAWN BY: B.S.
SCALE: 1"= 10' HORIZ. 1"= 2' VERT.
SHEET 3 OF 3
JOB NO. 07014
FILE NO. G-1353

S:\PROJECTS\2007\07014\dwg\07014_SJCO_3_PP.dwg 01/17/08 9:31am-SPECHIN-XREFS: 07014_0170TP.dwg 07014_9917TS-N.DWG 07014_0229-TM-LLA.DWG 07014_topo.dwg 07014_24x36_BP.DWG 24x36_SJCo.dwg 07014_HC.dwg