EP-08-965

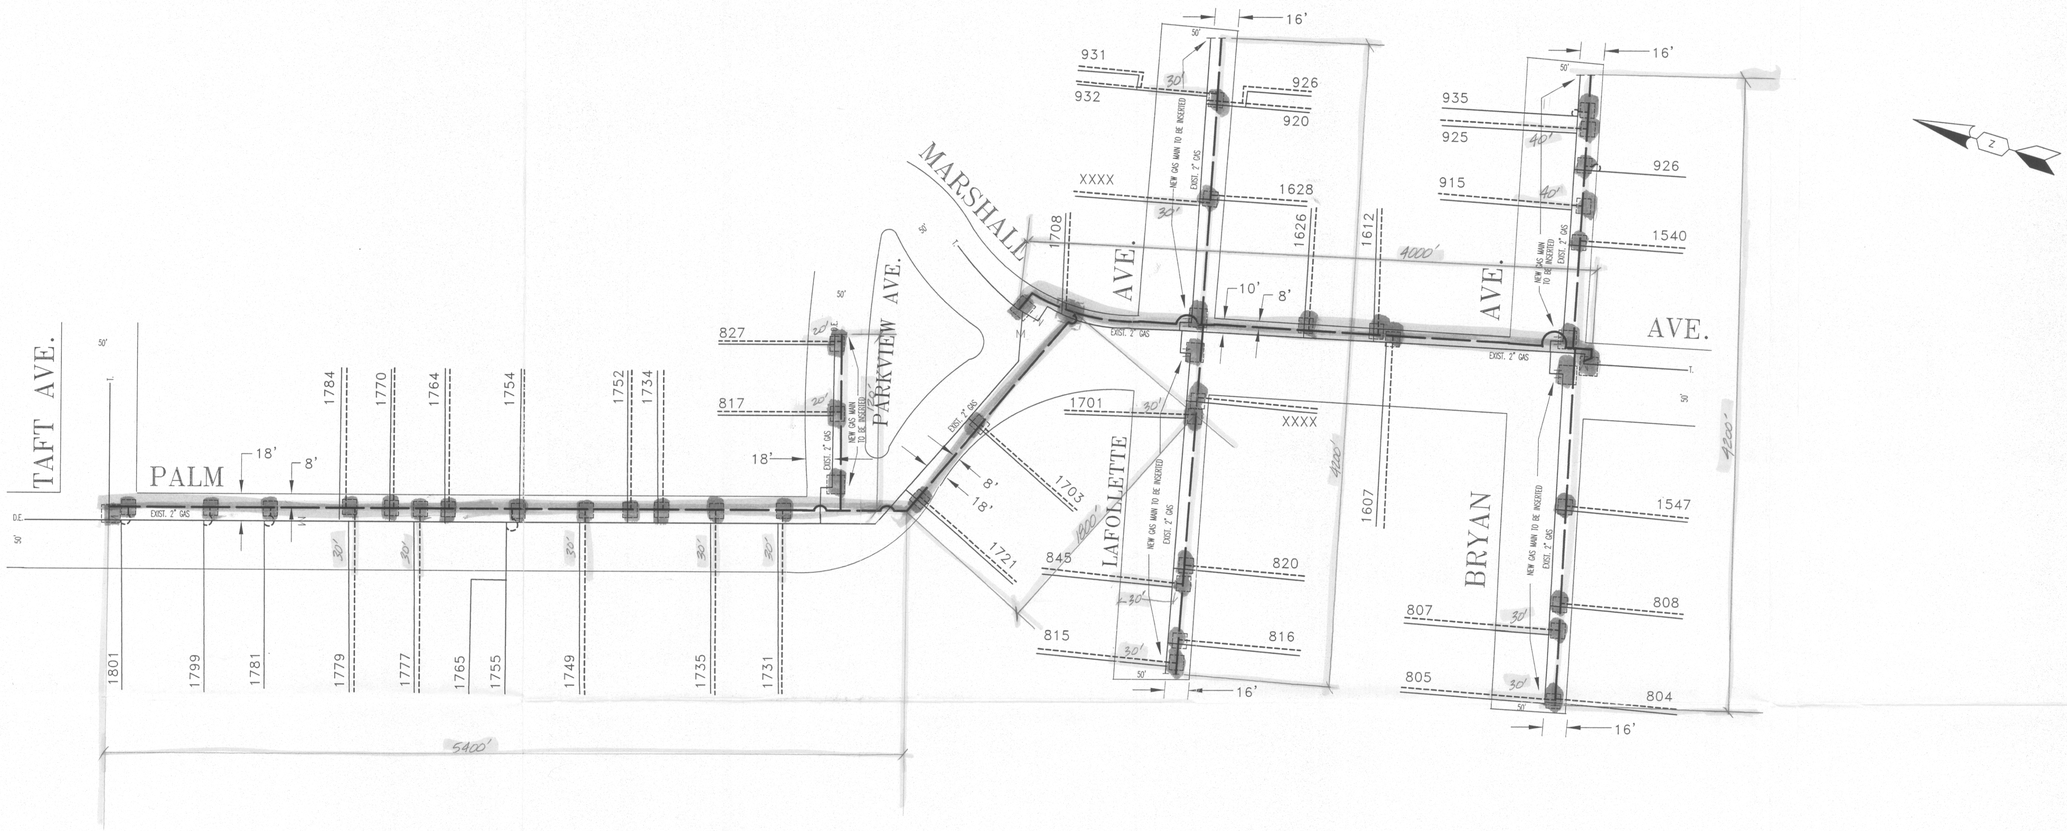

SCOPE OF WORK

1. REPLACE EXISTING 2" PL GAS MAIN WITH 4" PL GAS MAIN. ALONG PALM AVE. FROM TAFT AVE. TO BRYAN AVE.
2. REPLACE EXISTING 2" STL GAS MAIN ON PARKVIEW, LAFOLLETTE AND BRYAN AVE. WITH 1 1/4" PL GAS MAIN
3. REPLACE OR TRANSFER GAS SERVICES.

46 BELL HOLES
11,200' TRENCHING

TRENCHING

LEGEND

- GAS MAIN DIRECT BURY 18"x42" TRENCH OR BY INSERT
- GAS SERVICE PIPE BY INSERT
- TIE-IN BELLHOLE 6'x8'
- SERVICE BELLHOLE 3'x3'

ENGINEERING AND PLANNING DEPT.
8 RIVER PARK PLACE EAST
FRESNO, CA. 93720
PHONE #:559-347-5022 FAX #:559-347-5342
PACIFIC GAS AND ELECTRIC COMPANY

CO:
SD:
NOTIF.: 102692039
Other:
SHT: 1/1 SHEETS
PM: 30611175 REV.

EST: RAMON CHAVEZ
ADE: GARY GILMORE
SUPV: ALBERT WOO
REP: DAVE RYMERS
PLNR:
SCALE: 1"=50' DATE: 01/22/2007 PG&E

NO.	DATE	DESCRIPTION	ORDER #	DWN	CHKD	SUPV	APVD BY
		REVISIONS					

REPLACE GAS MAIN
PALM AVE.
BRYAN AVE. TO TAFT AVE.
STOCKTON, CA