FD-03-1051-5

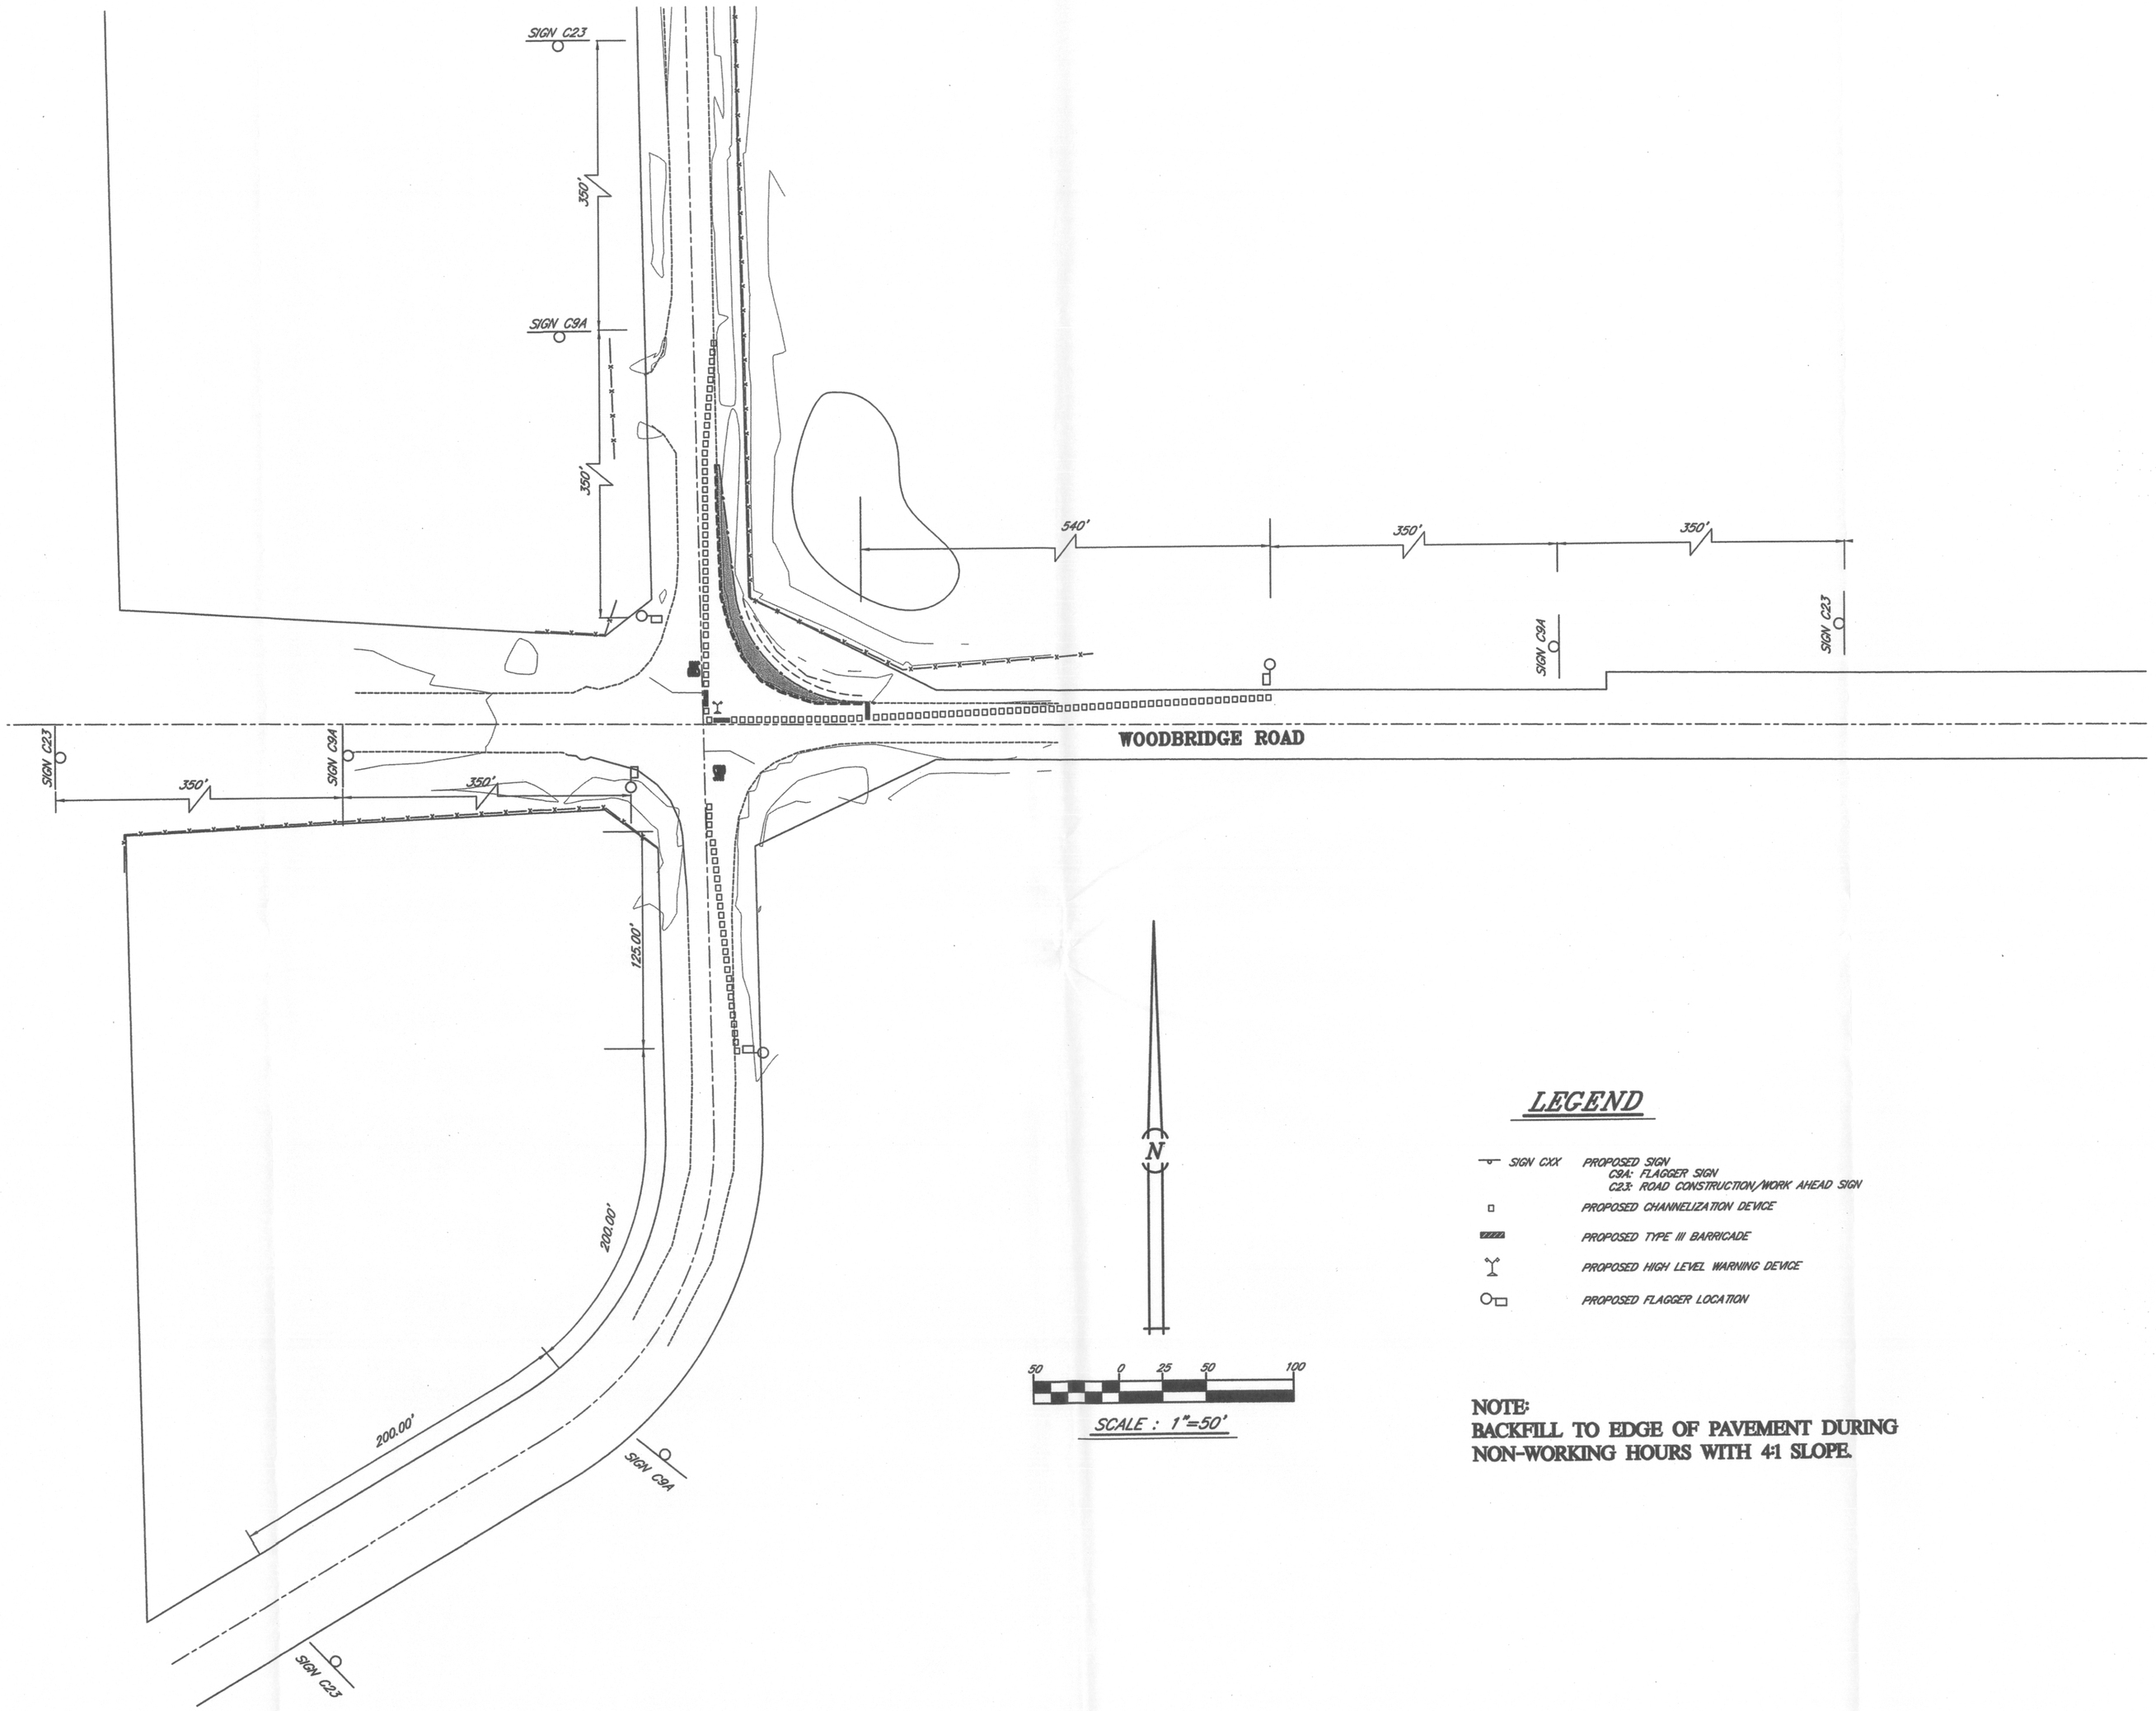

LEGEND

- SIGN CXX — PROPOSED SIGN
  C9A: FLAGGER SIGN
  C23: ROAD CONSTRUCTION/WORK AHEAD SIGN
- PROPOSED CHANNELIZATION DEVICE
- PROPOSED TYPE III BARRICADE
- PROPOSED HIGH LEVEL WARNING DEVICE
- PROPOSED FLAGGER LOCATION

NOTE:
BACKFILL TO EDGE OF PAVEMENT DURING NON-WORKING HOURS WITH 4:1 SLOPE.

EAST SIDE AREA OF WORK

TOPOGRAPHY SURVEY SHOWN WAS CONDUCTED BY ASPEN SURVEY COMPANY ON JANUARY 15, 2008

TRAFFIC CONTROL PLAN
WOODBRIDGE ROAD AT WOODBRIDGE INTERSECTION

R.M.E. INCORPORATED
SAN JOAQUIN COUNTY, CALIFORNIA

BY: TJC
CHK: RHH
DATE: 2-2008
SCALE: 1"=50'
JOB #: 2795
FILE: BASE_2795

RODRICK H. HAWKINS R.C.E. 50188
CROLIE E. LINDSAY R.C.E. 31900 , L.S. 4709

BY/M.	DATE	DESCRIPTION OF REVISION	APP'D.

T:\2795 - Woodbridge On-Ramp\Improvement Plans\2795_base.DWG PLOTTED 4-24-08 08:41:36 AM

HAWKINS & ASSOCIATES ENGINEERING, INC.
436 MITCHELL RD.
MODESTO, CA. 95354
PH: (209) 575 - 4295
FX: (209) 578 - 4295

REGISTERED PROFESSIONAL ENGINEER RODRICK H. HAWKINS No. 50188 CIVIL STATE OF CALIFORNIA
4/24/08

SHEET 5. OF 5.
2795